
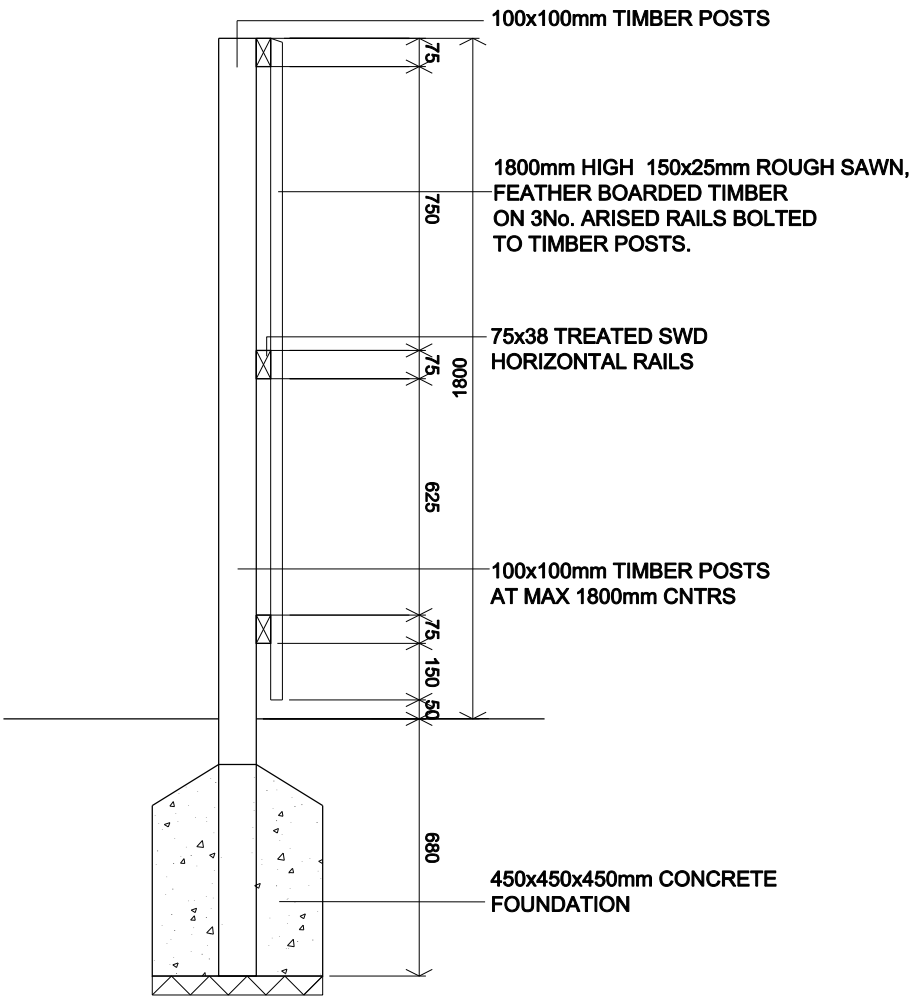


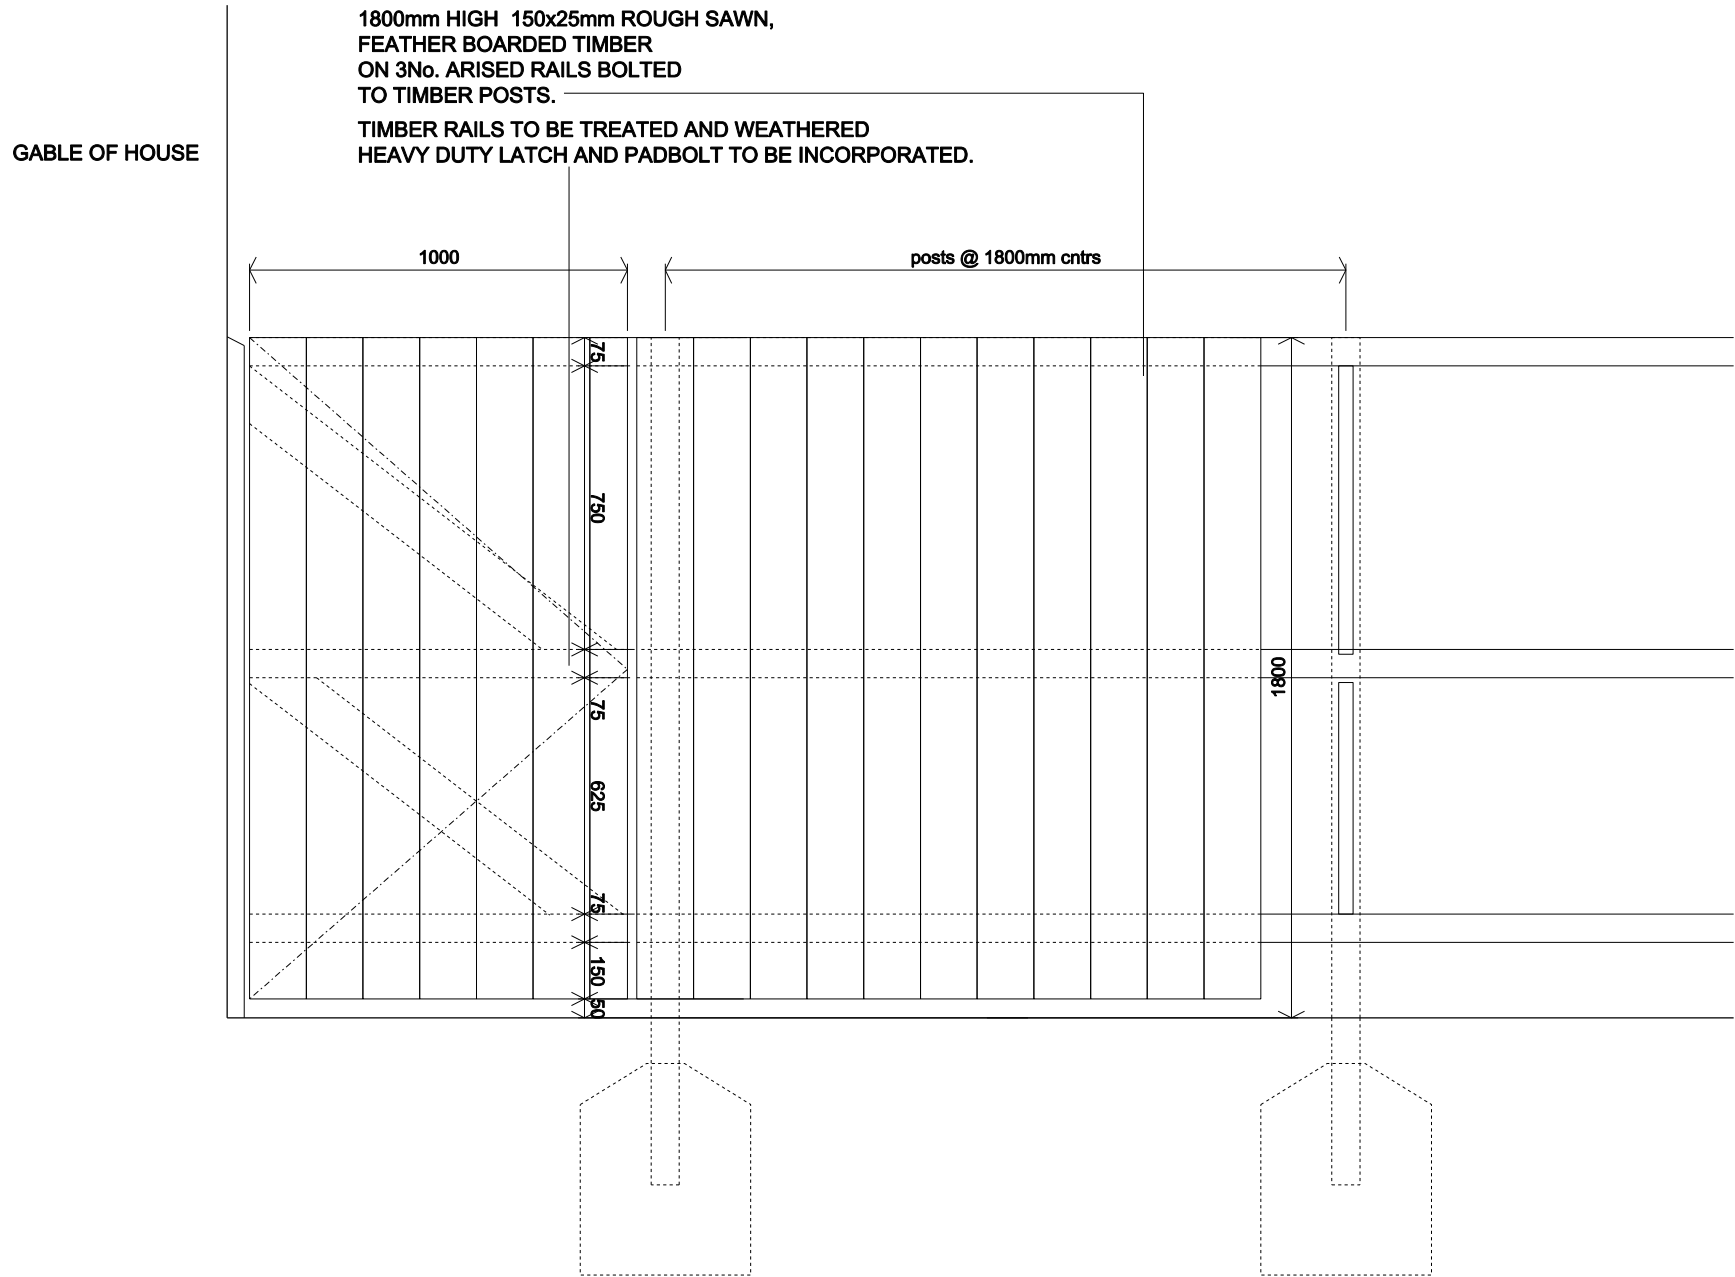

proposed boundary fence @ 1:20