
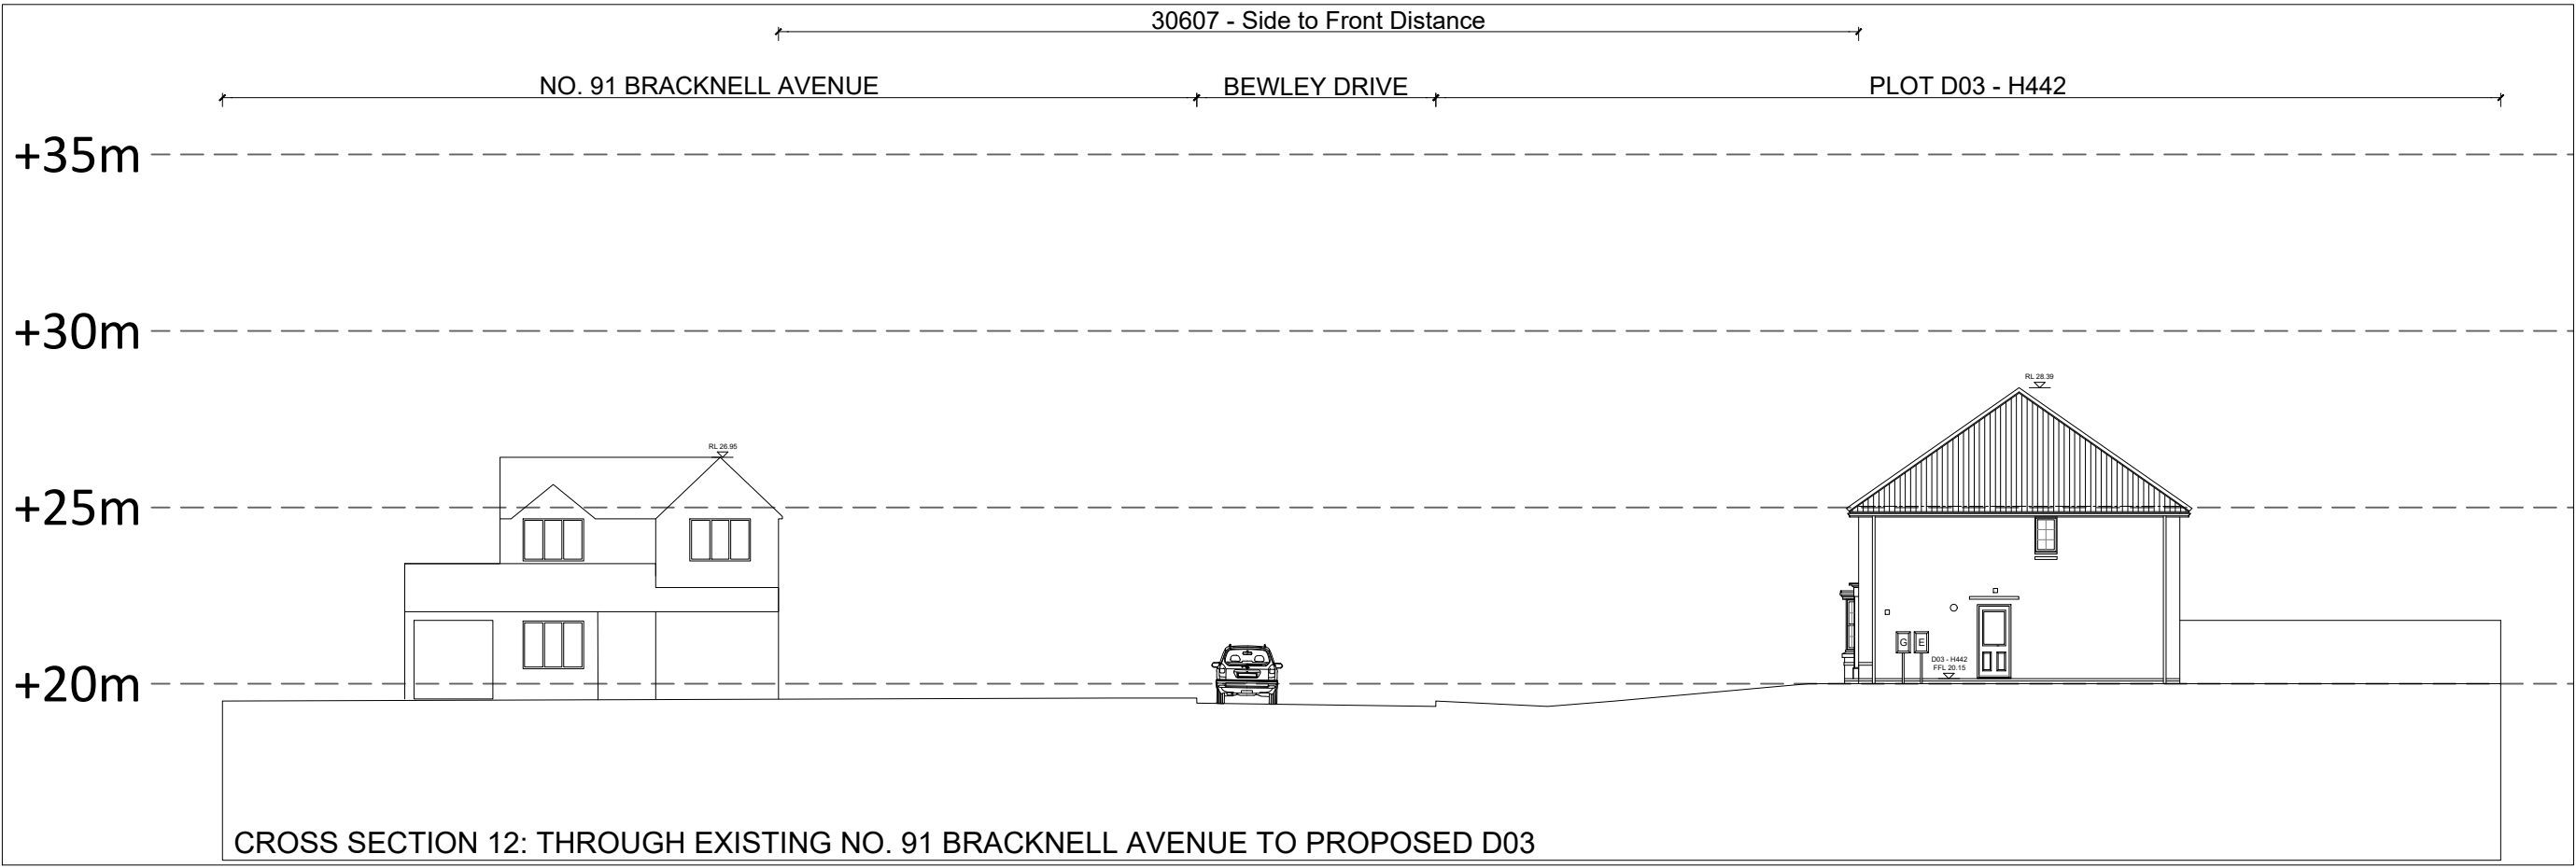
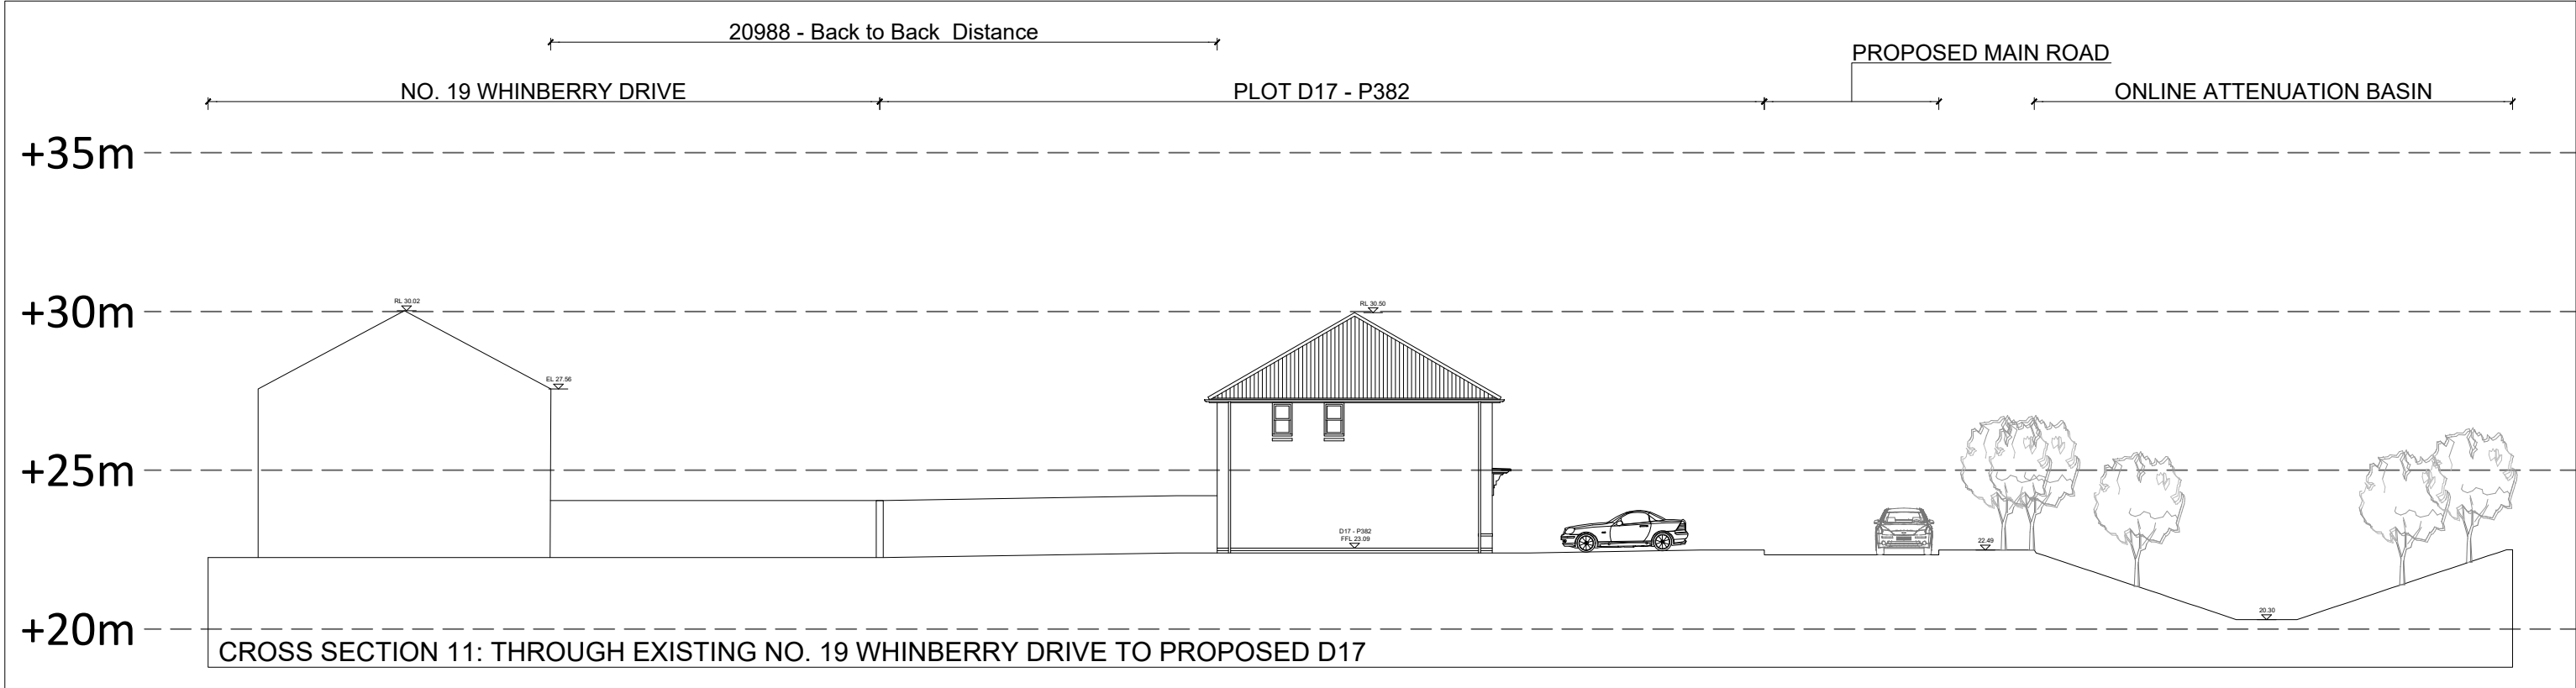
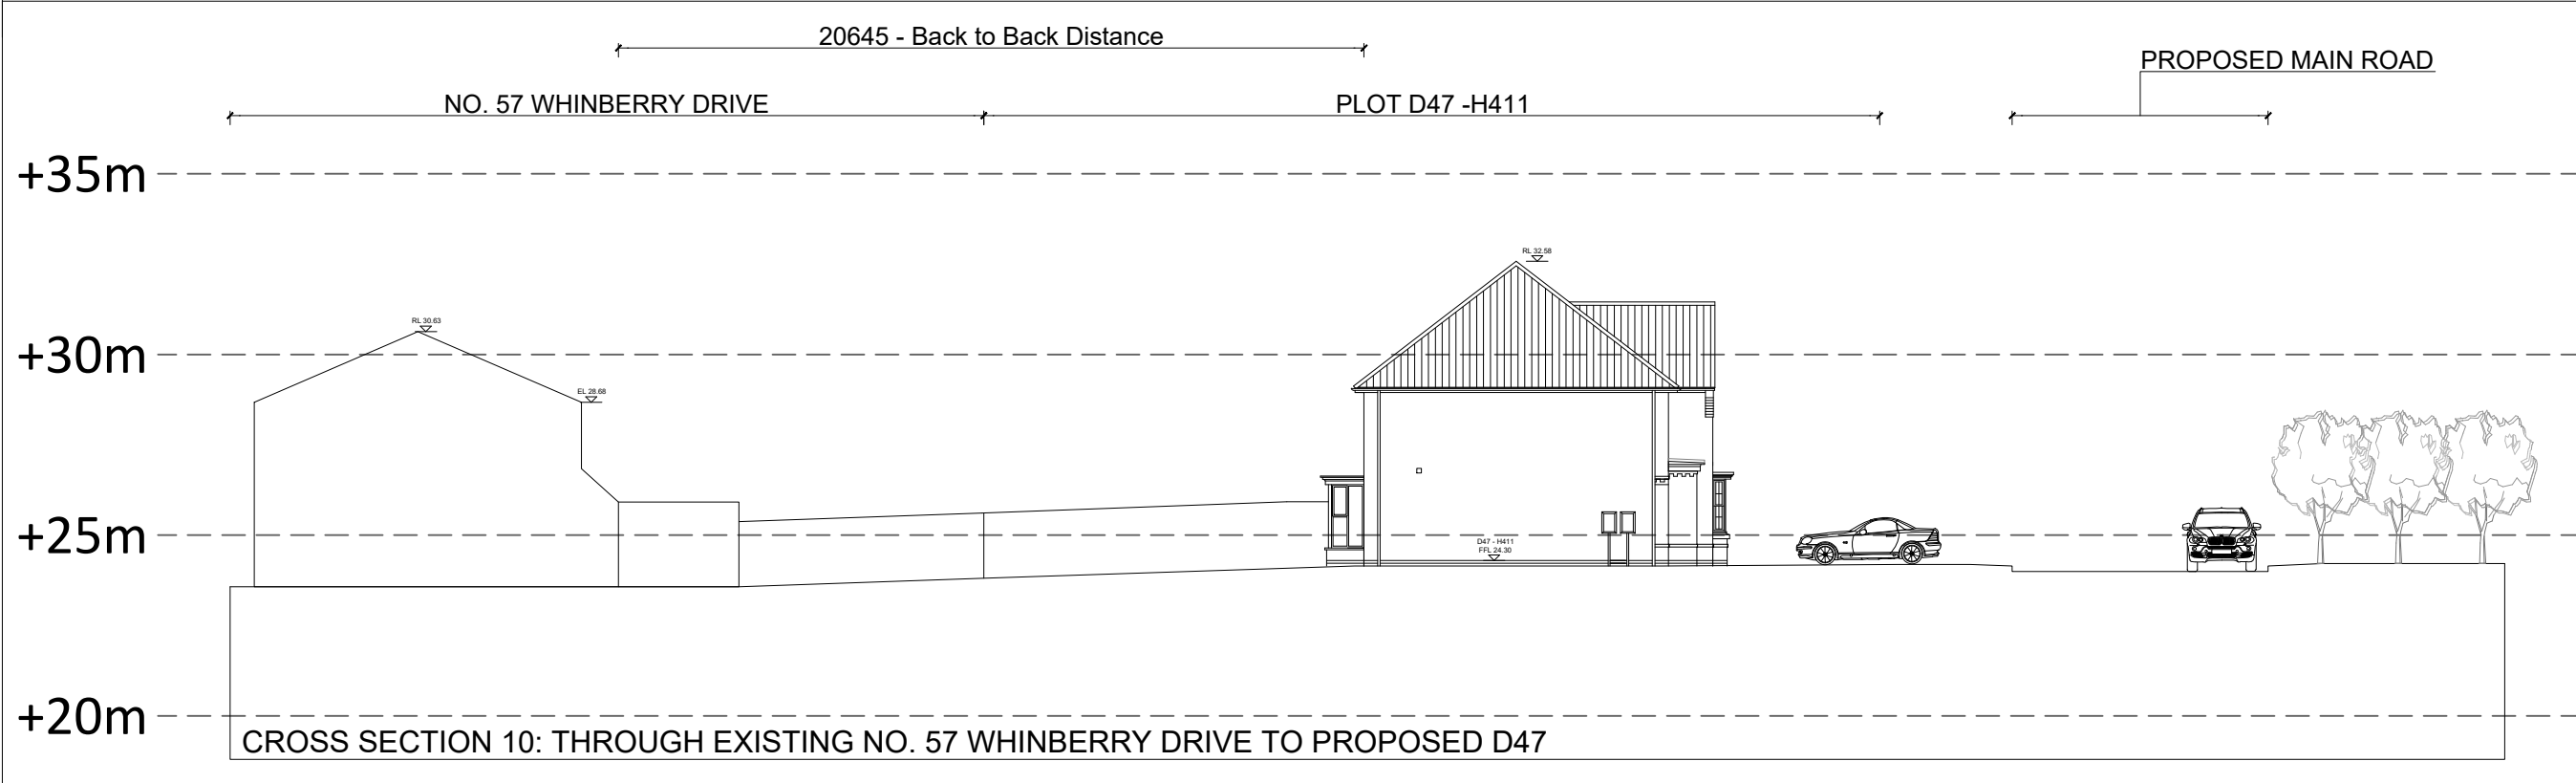
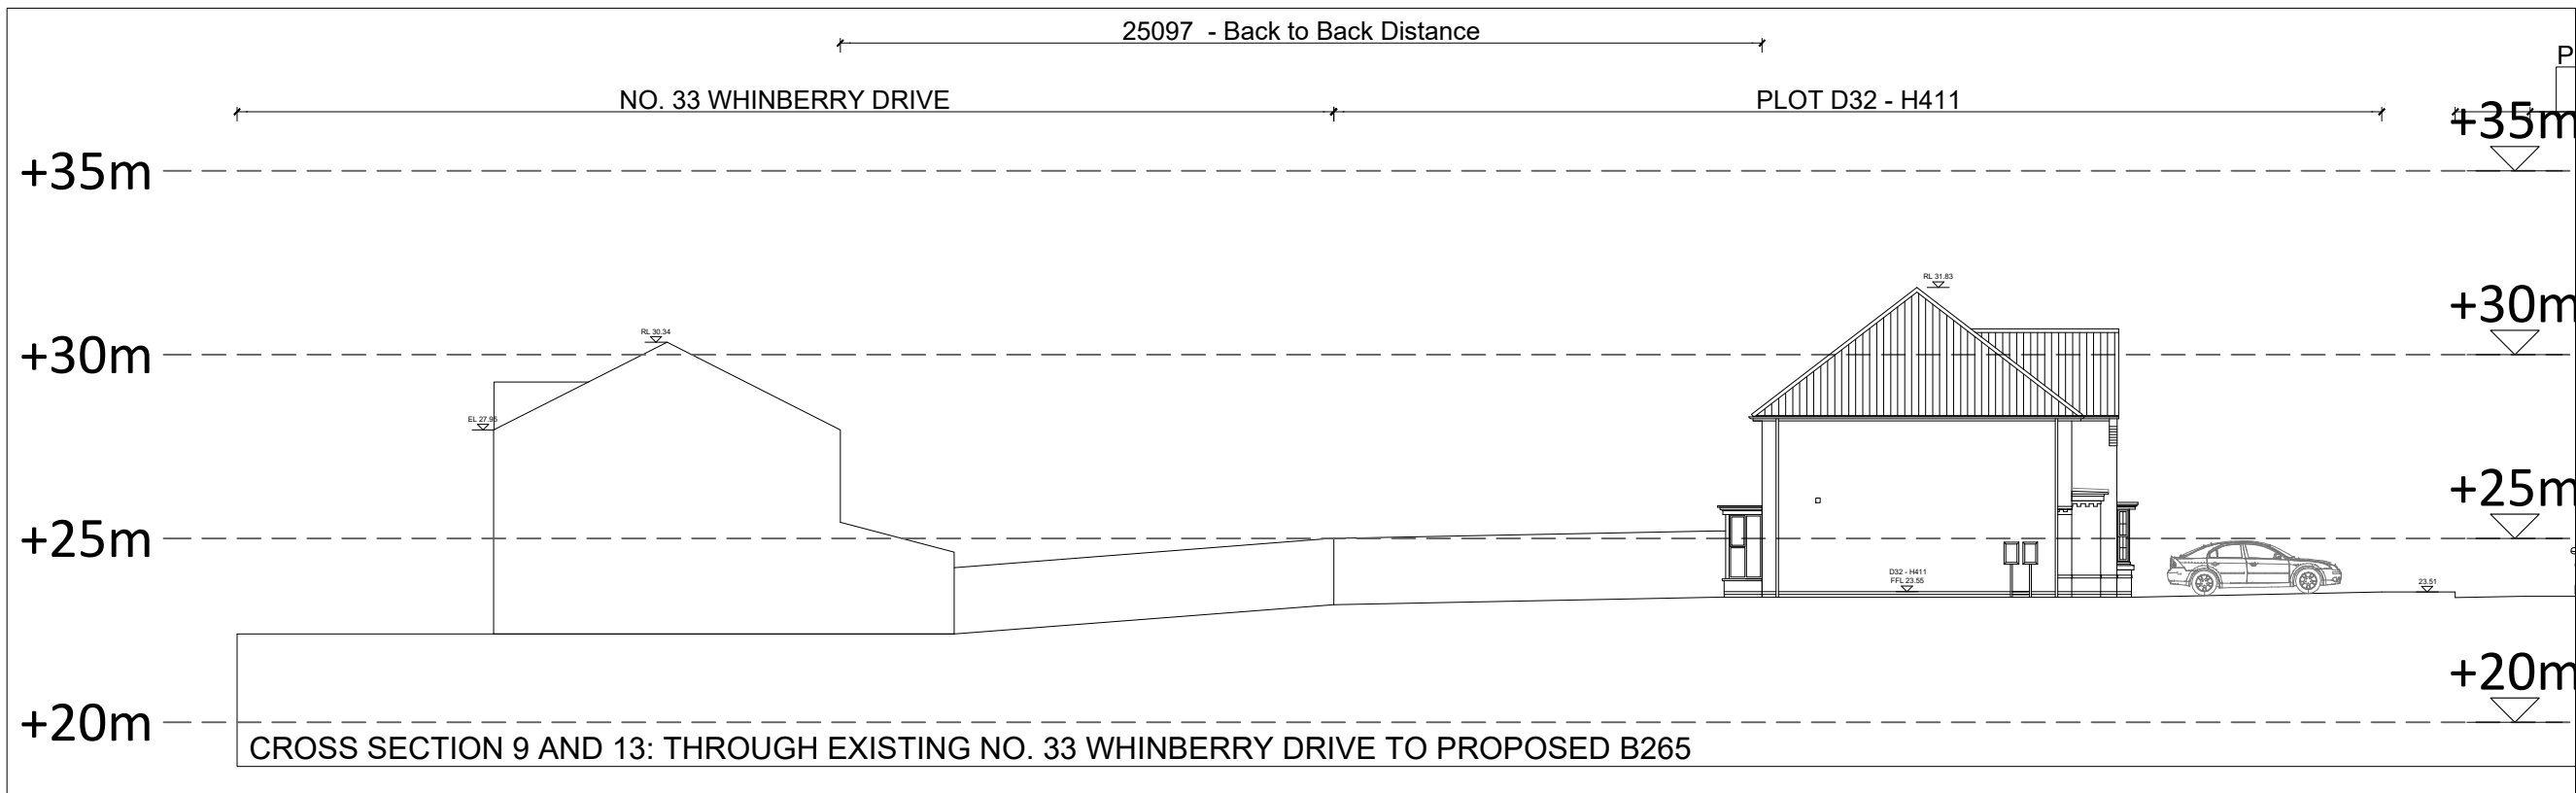
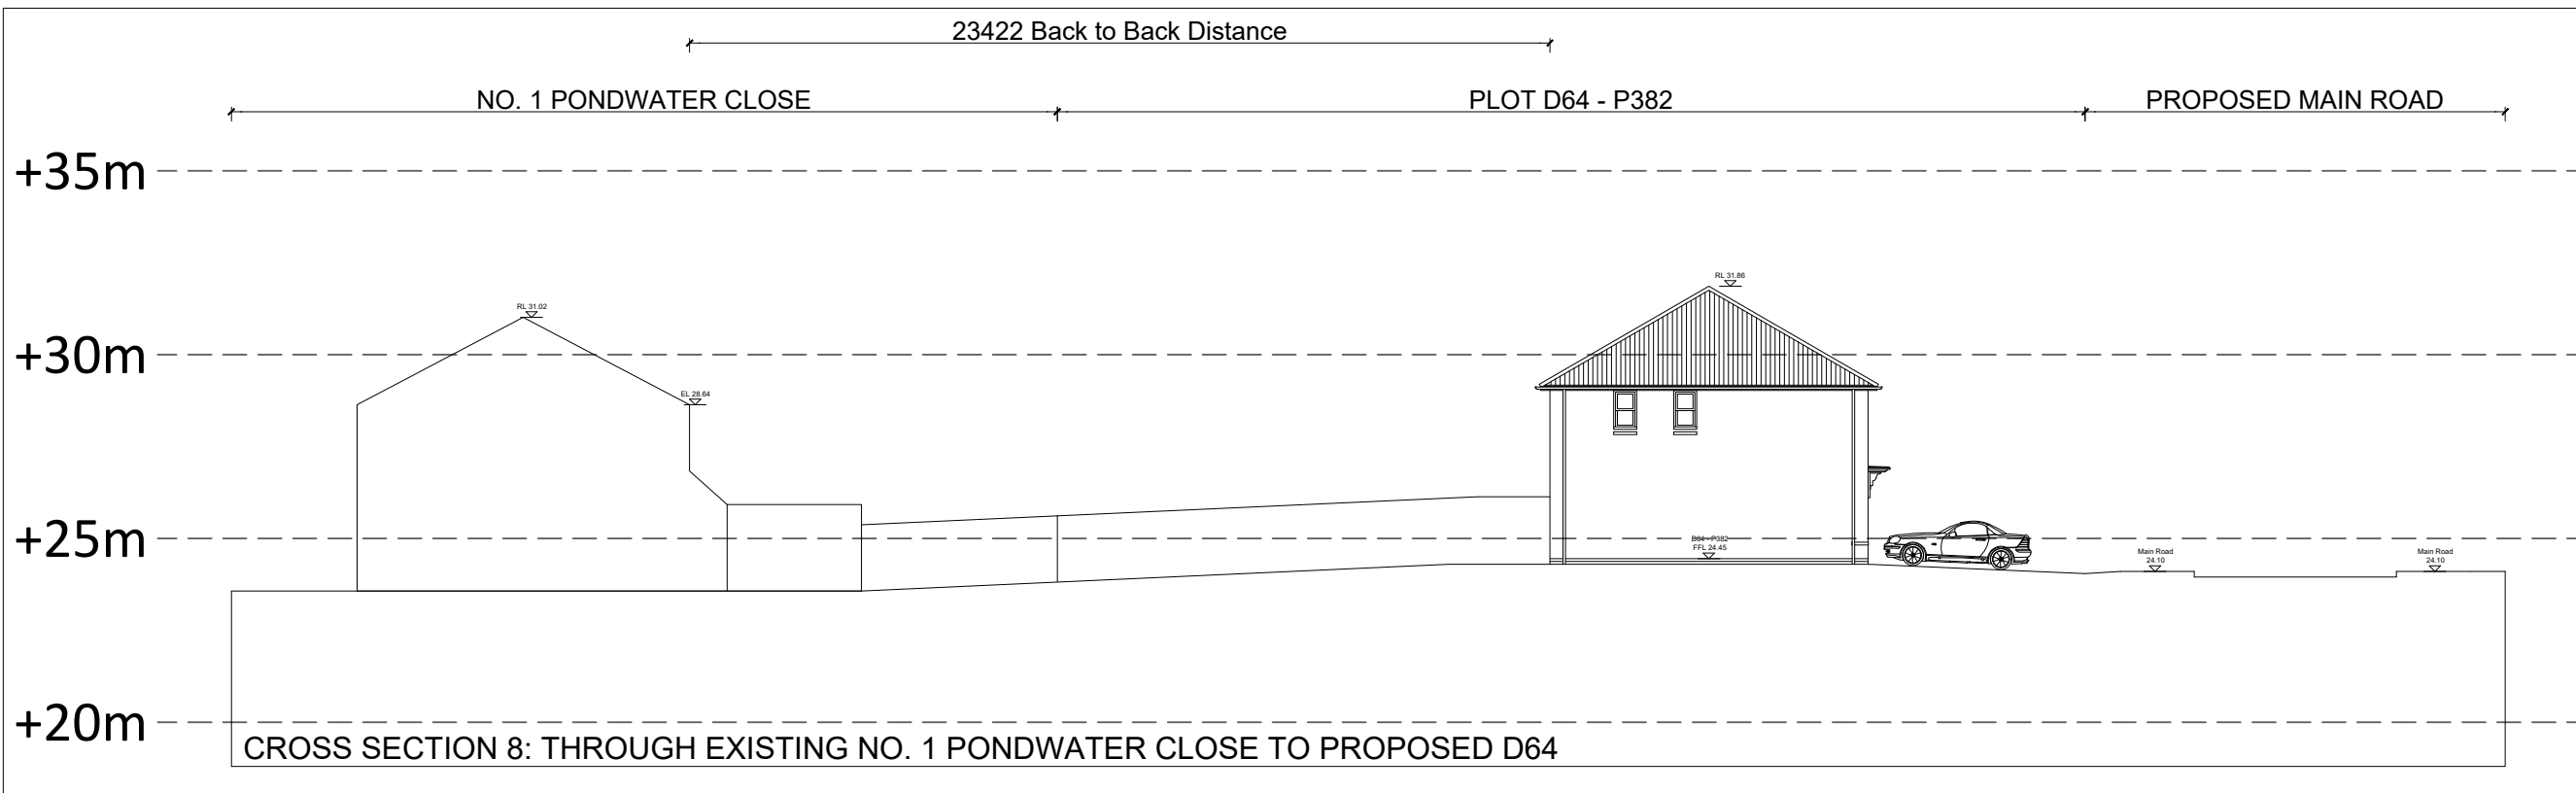
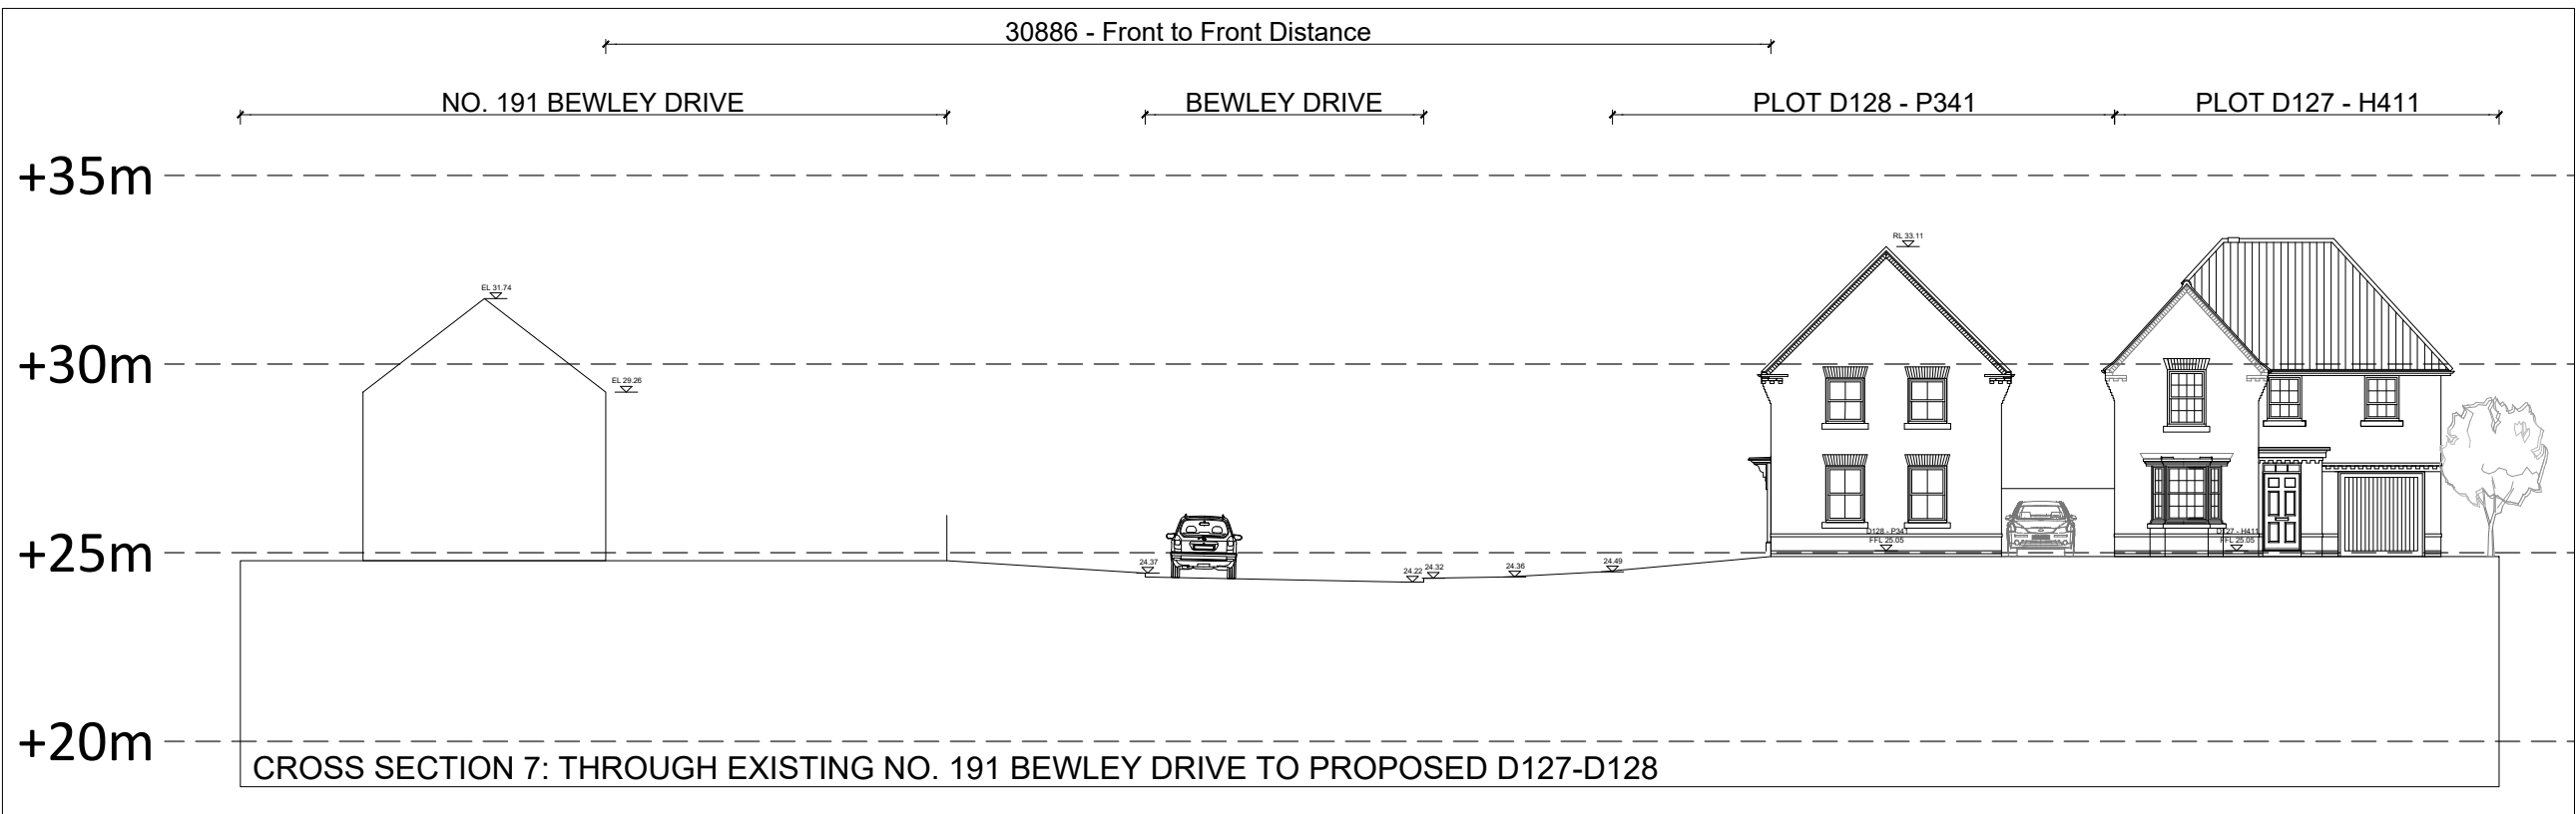


CHERRYFIELD DRIVE

SITE CROSS SECTIONS 2 of 3

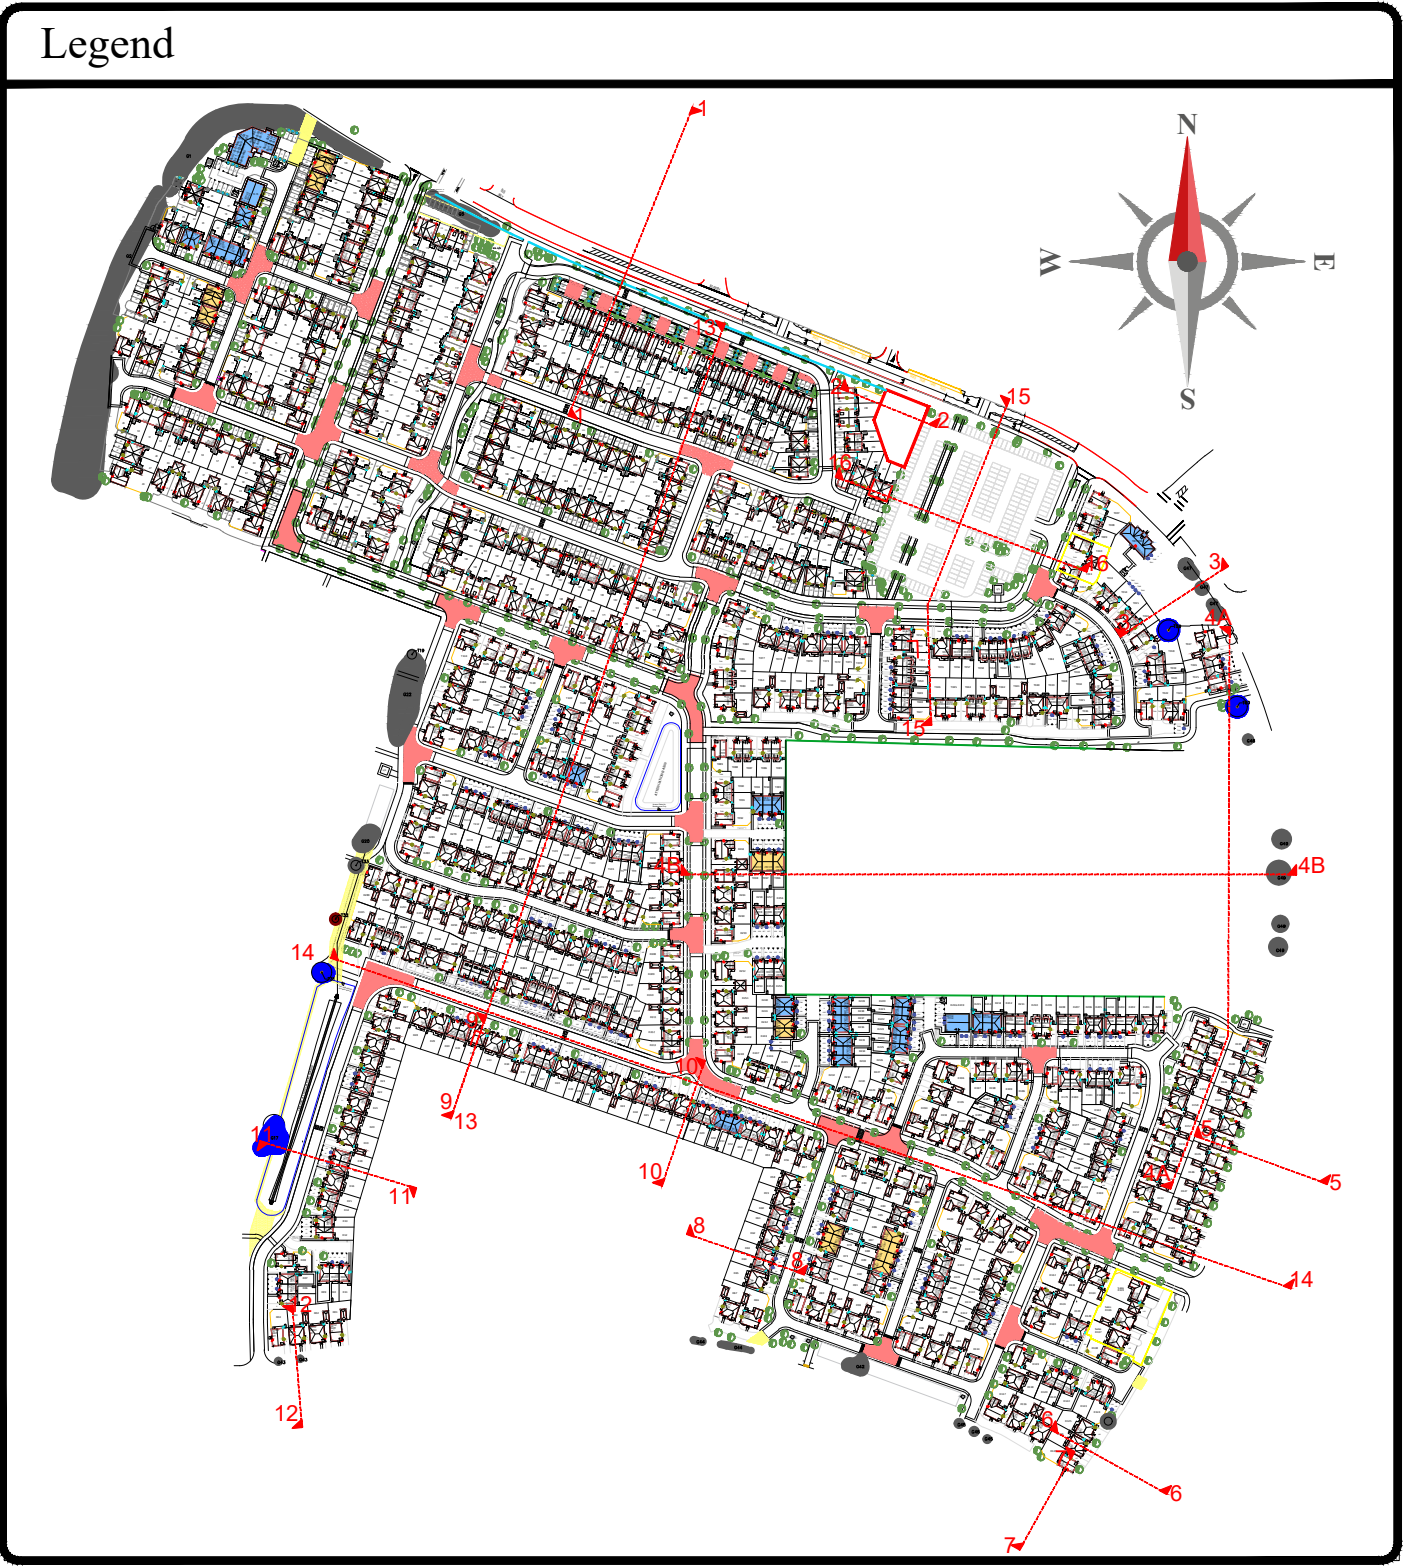

Revision	Description	Date	Design By
1	CHERRYFIELD DRIVE	03.05.24	LP
2	Site Cross Sections	03.05.24	LP
3	2 of 3	03.05.24	LP
4	1:200	03.05.24	LP
5	P03	03.05.24	LP
6	XX	03.05.24	LP
7	XX	03.05.24	LP
