


The use of this data by the recipient acts as an agreement of the following statements:
Do not use this data if you do not agree with any of the following statements:-
MSM has co-ordinated relevant information received from third parties, but are not responsible for the content of the information received from others.
The controlled version of this drawing should be viewed in DWF or PDF format not DWG or other formats. All prints of this drawing must be made in full colour.
Use figured dimensions in all cases. Check all dimensions on site. Report any discrepancies in writing to SMU before proceeding.

01 View - Aireal

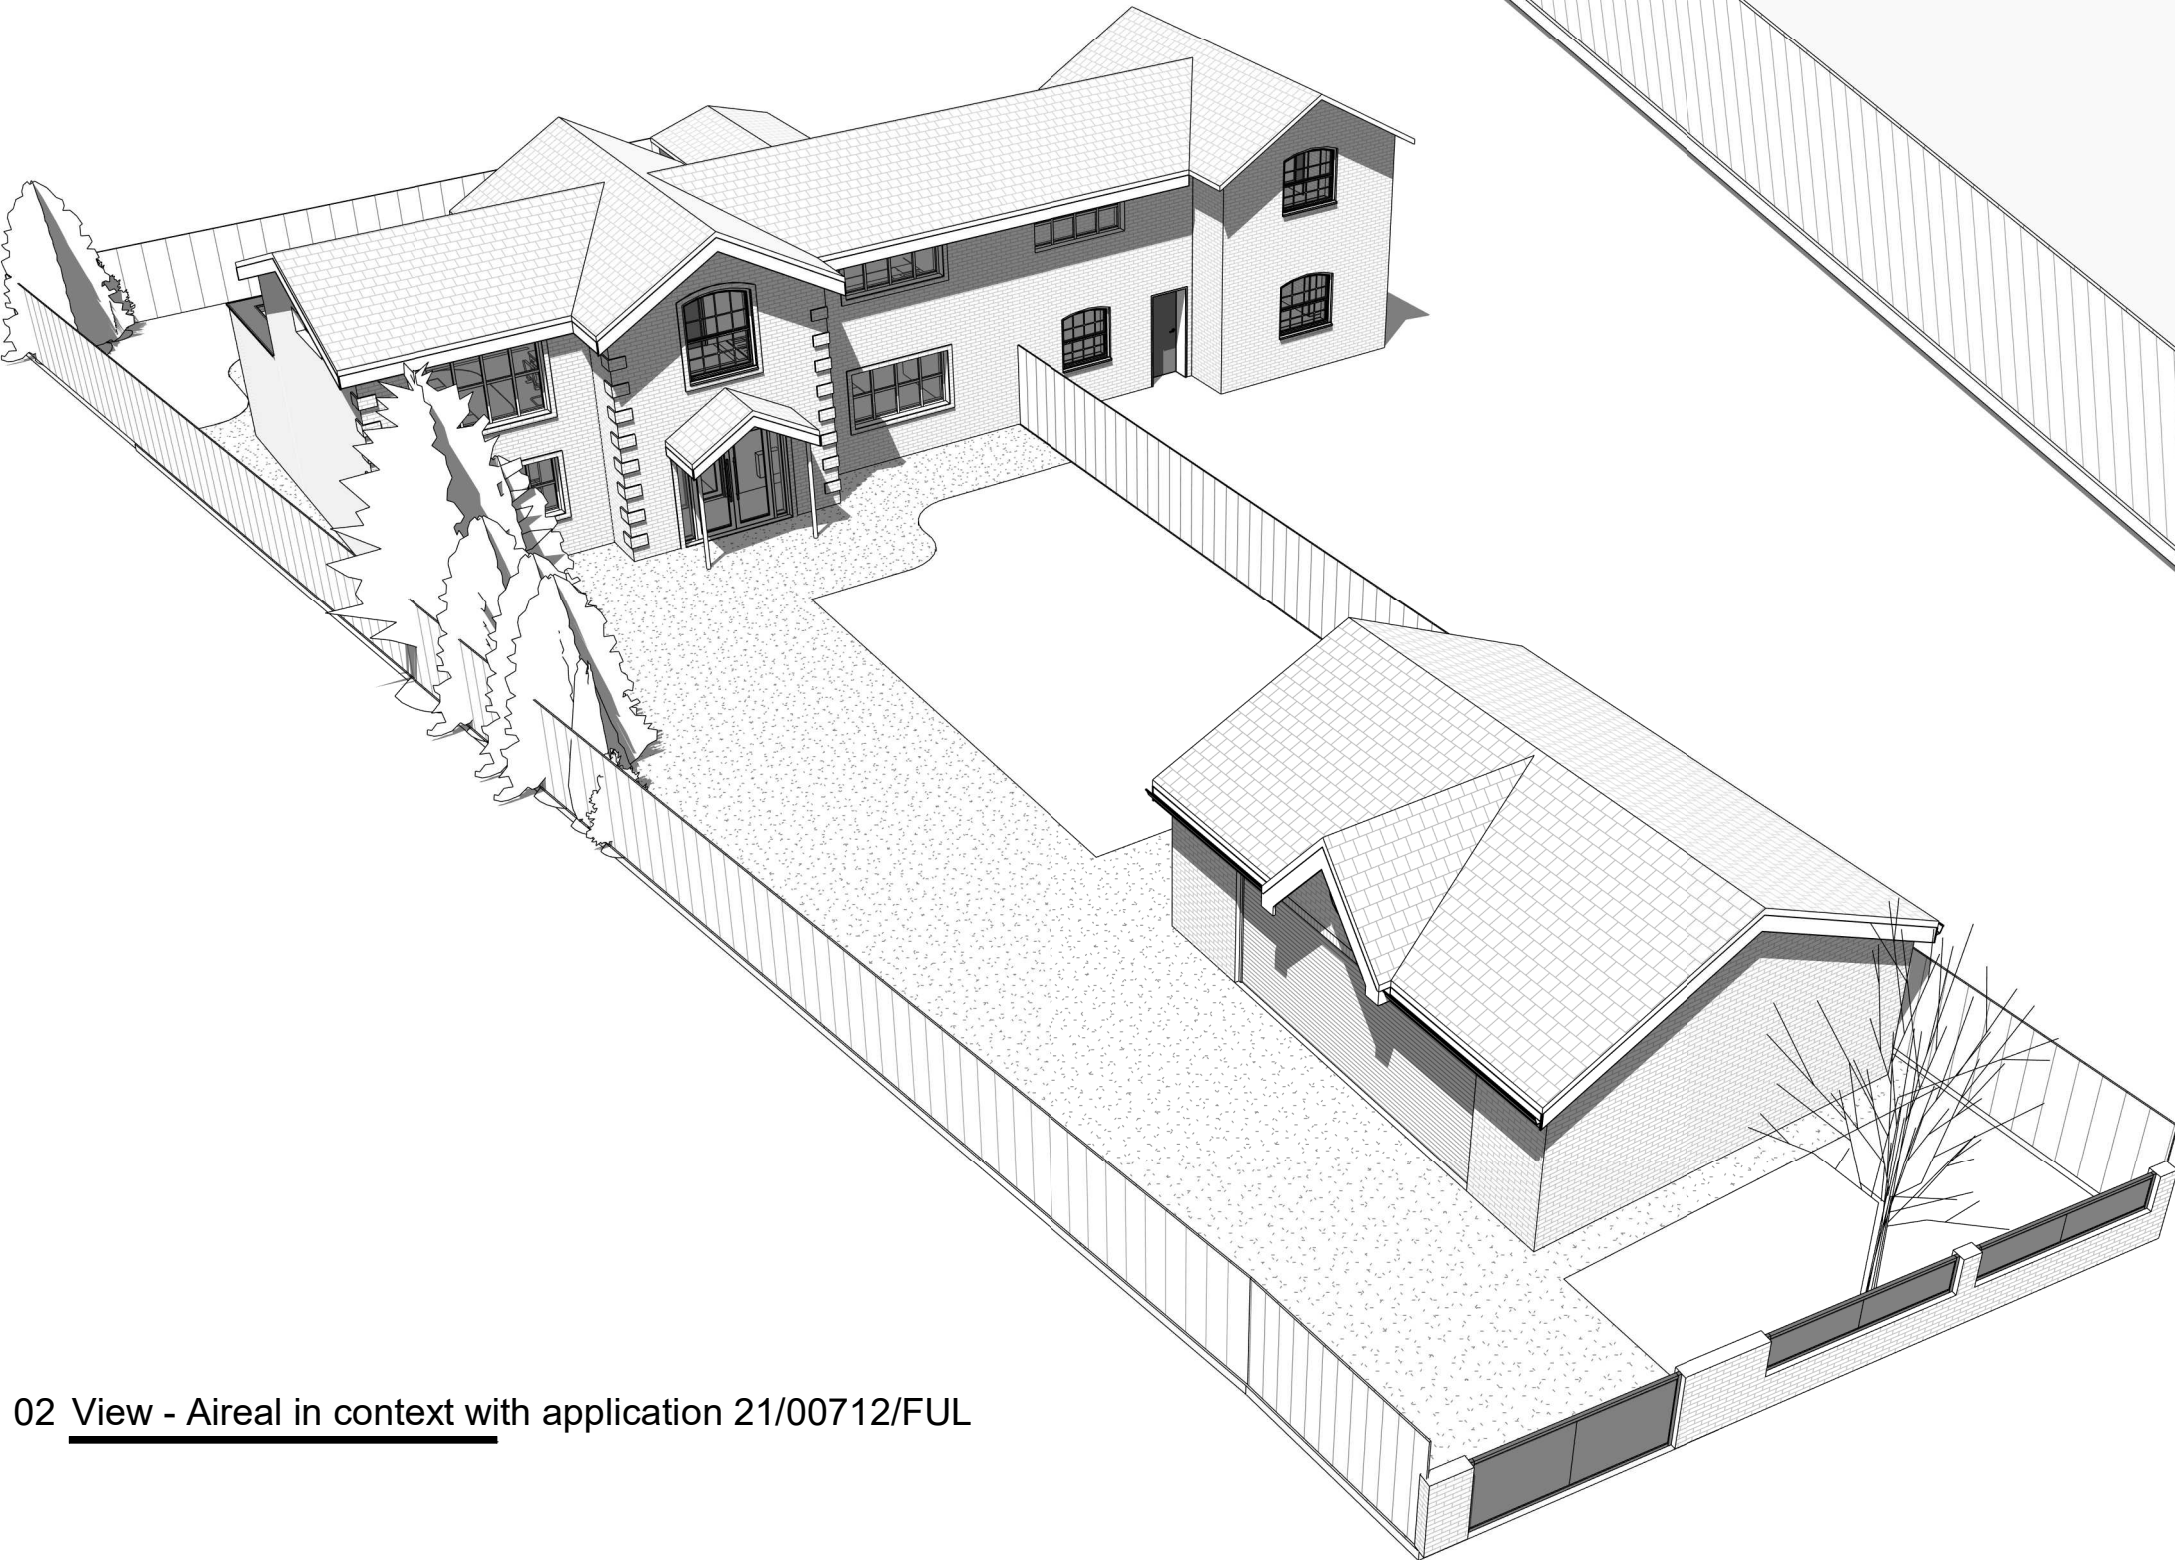


02 View - Aireal in context with application 21/00712/FUL

PORTHOLE WINDOW TO DORMER

PROPOSED PITCH ROOF GARAGE.
PITCH AND TILES TO MATCH MAIN
PROPERTY.

PROPOSED FASCIA AND GUTTERS
TO MATCH EXISTING

FACING BRICKWORK TO GARAGE.
COLOUR, FINISH AND BOND ALL TO
MATCH EXISTING PROPERTY

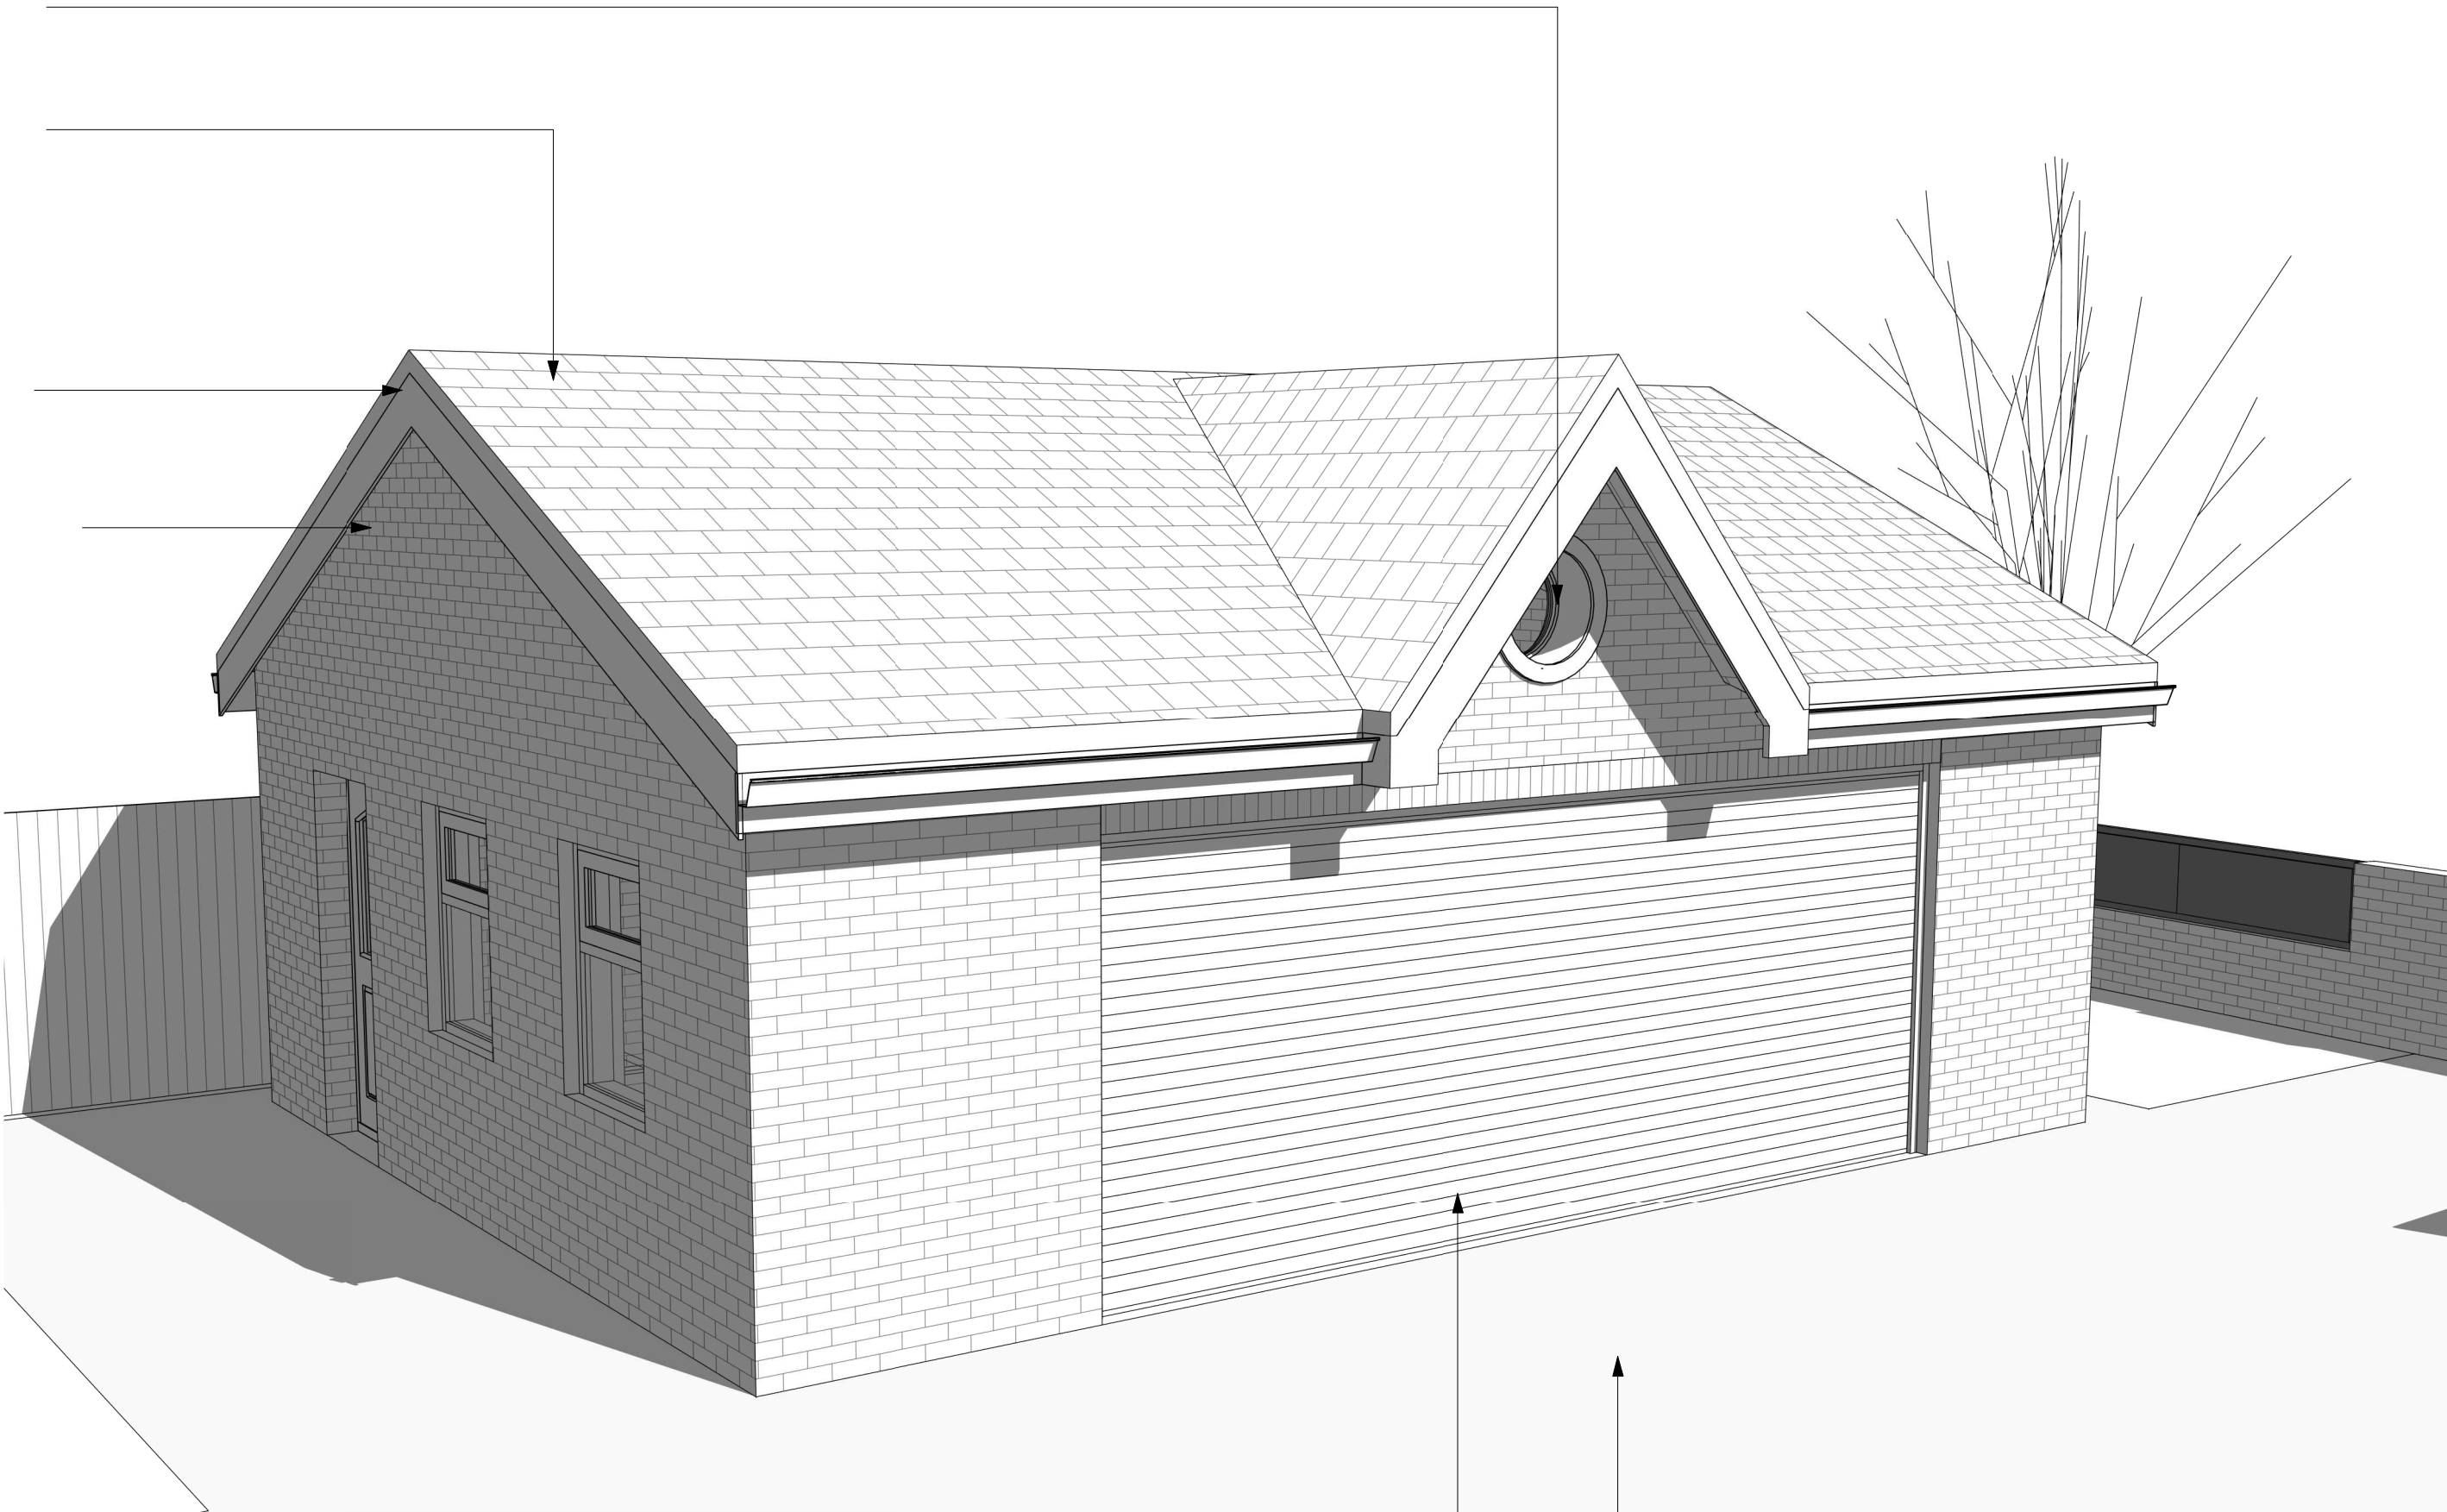

03 View - Garage

ELECTRIC GARAGE DOOR
GREY COLOUR - FINISH TBC

NOTE: The proposed driveway shown
within the curtilage of the dwelling shall
be made of porous materials

PROPOSED GARAGE TO FRONT OF
PROPERTY

Rev	Description	Drawn	Checked	Date
Suitability				

Project
CHRIS O'HARE
222 KNOWSLEY LANE
MERSEYSIDE

Drawing
Views

Drawing Number	Originator	Zone	Level	Type	Role	Number
Project ID	- MSM	-	-	-	- A	- 3030
22KL						
Project Number	Scale at	A1	Status	Revision		
0022-KL						