


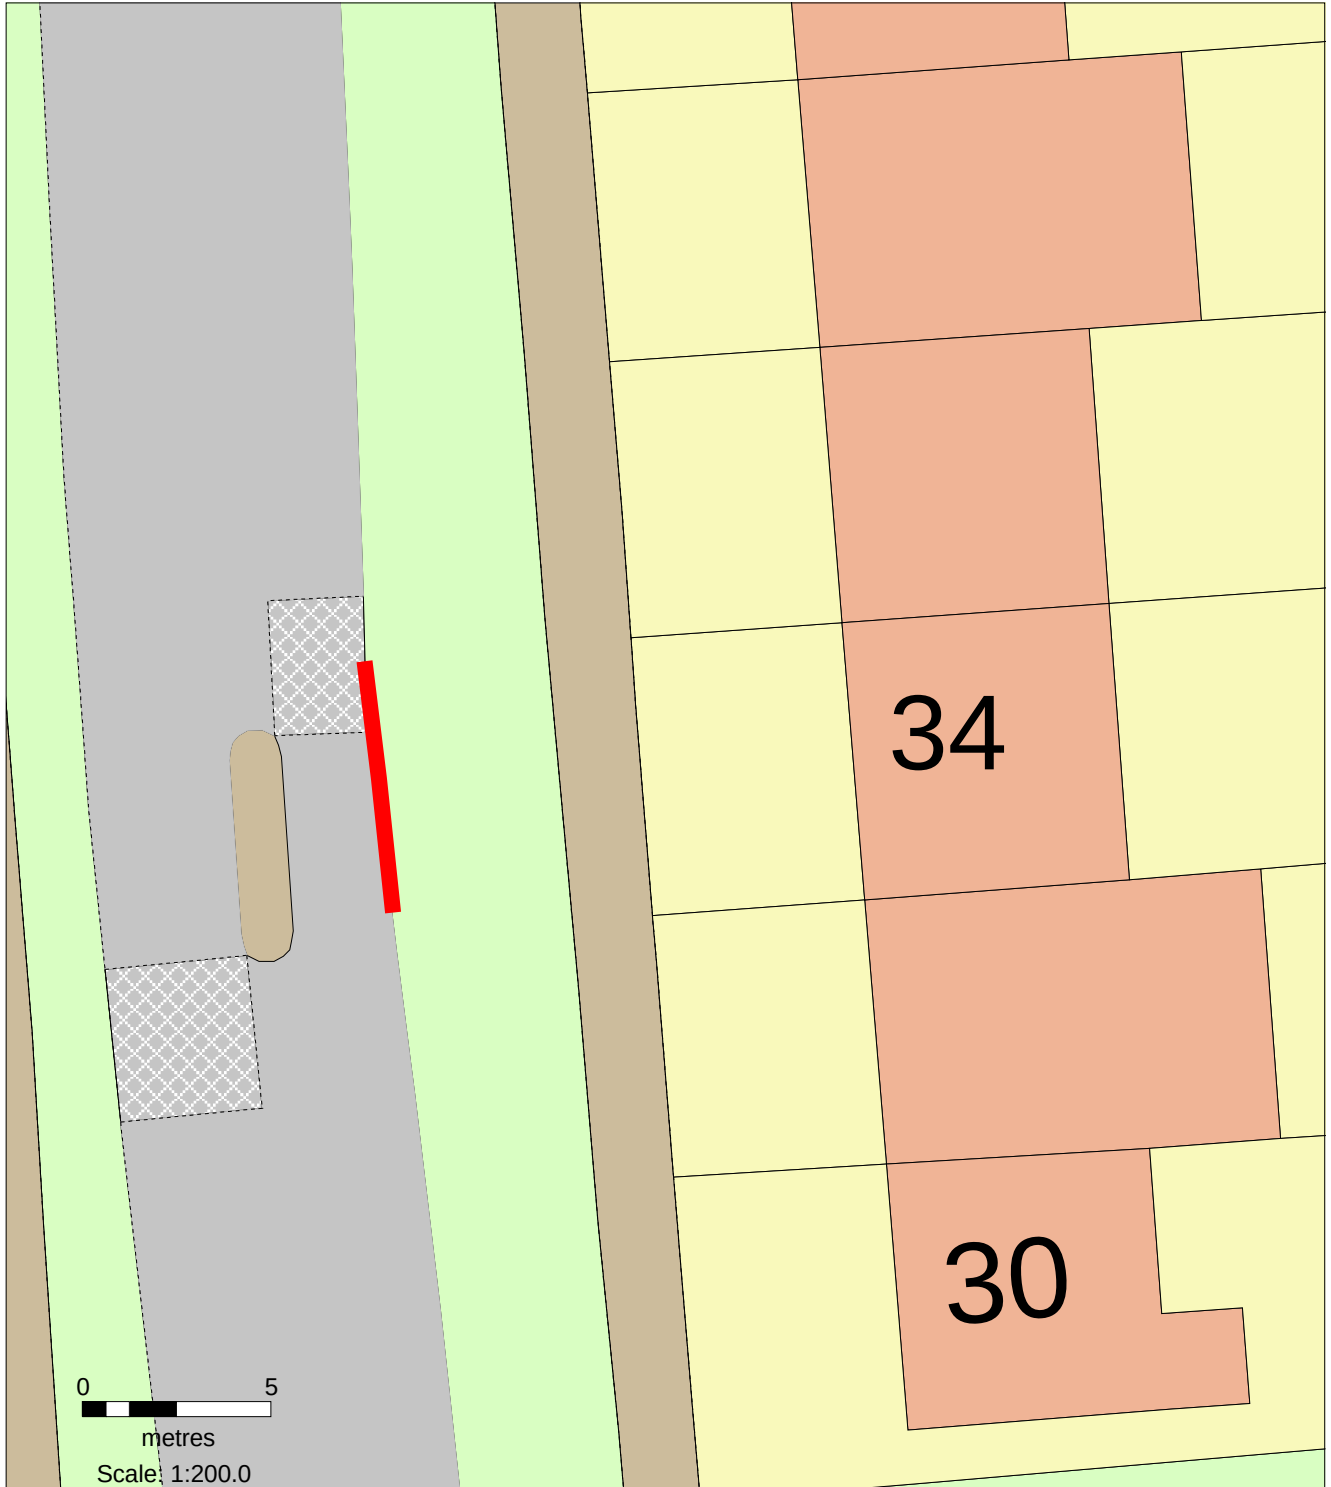

**TITLE: PROPOSED DROPPED KERB AREA (IN RED) PLAN**

**DWG NO: 002**

**PAGE SIZE: A4**

**SCALE: 1:200**