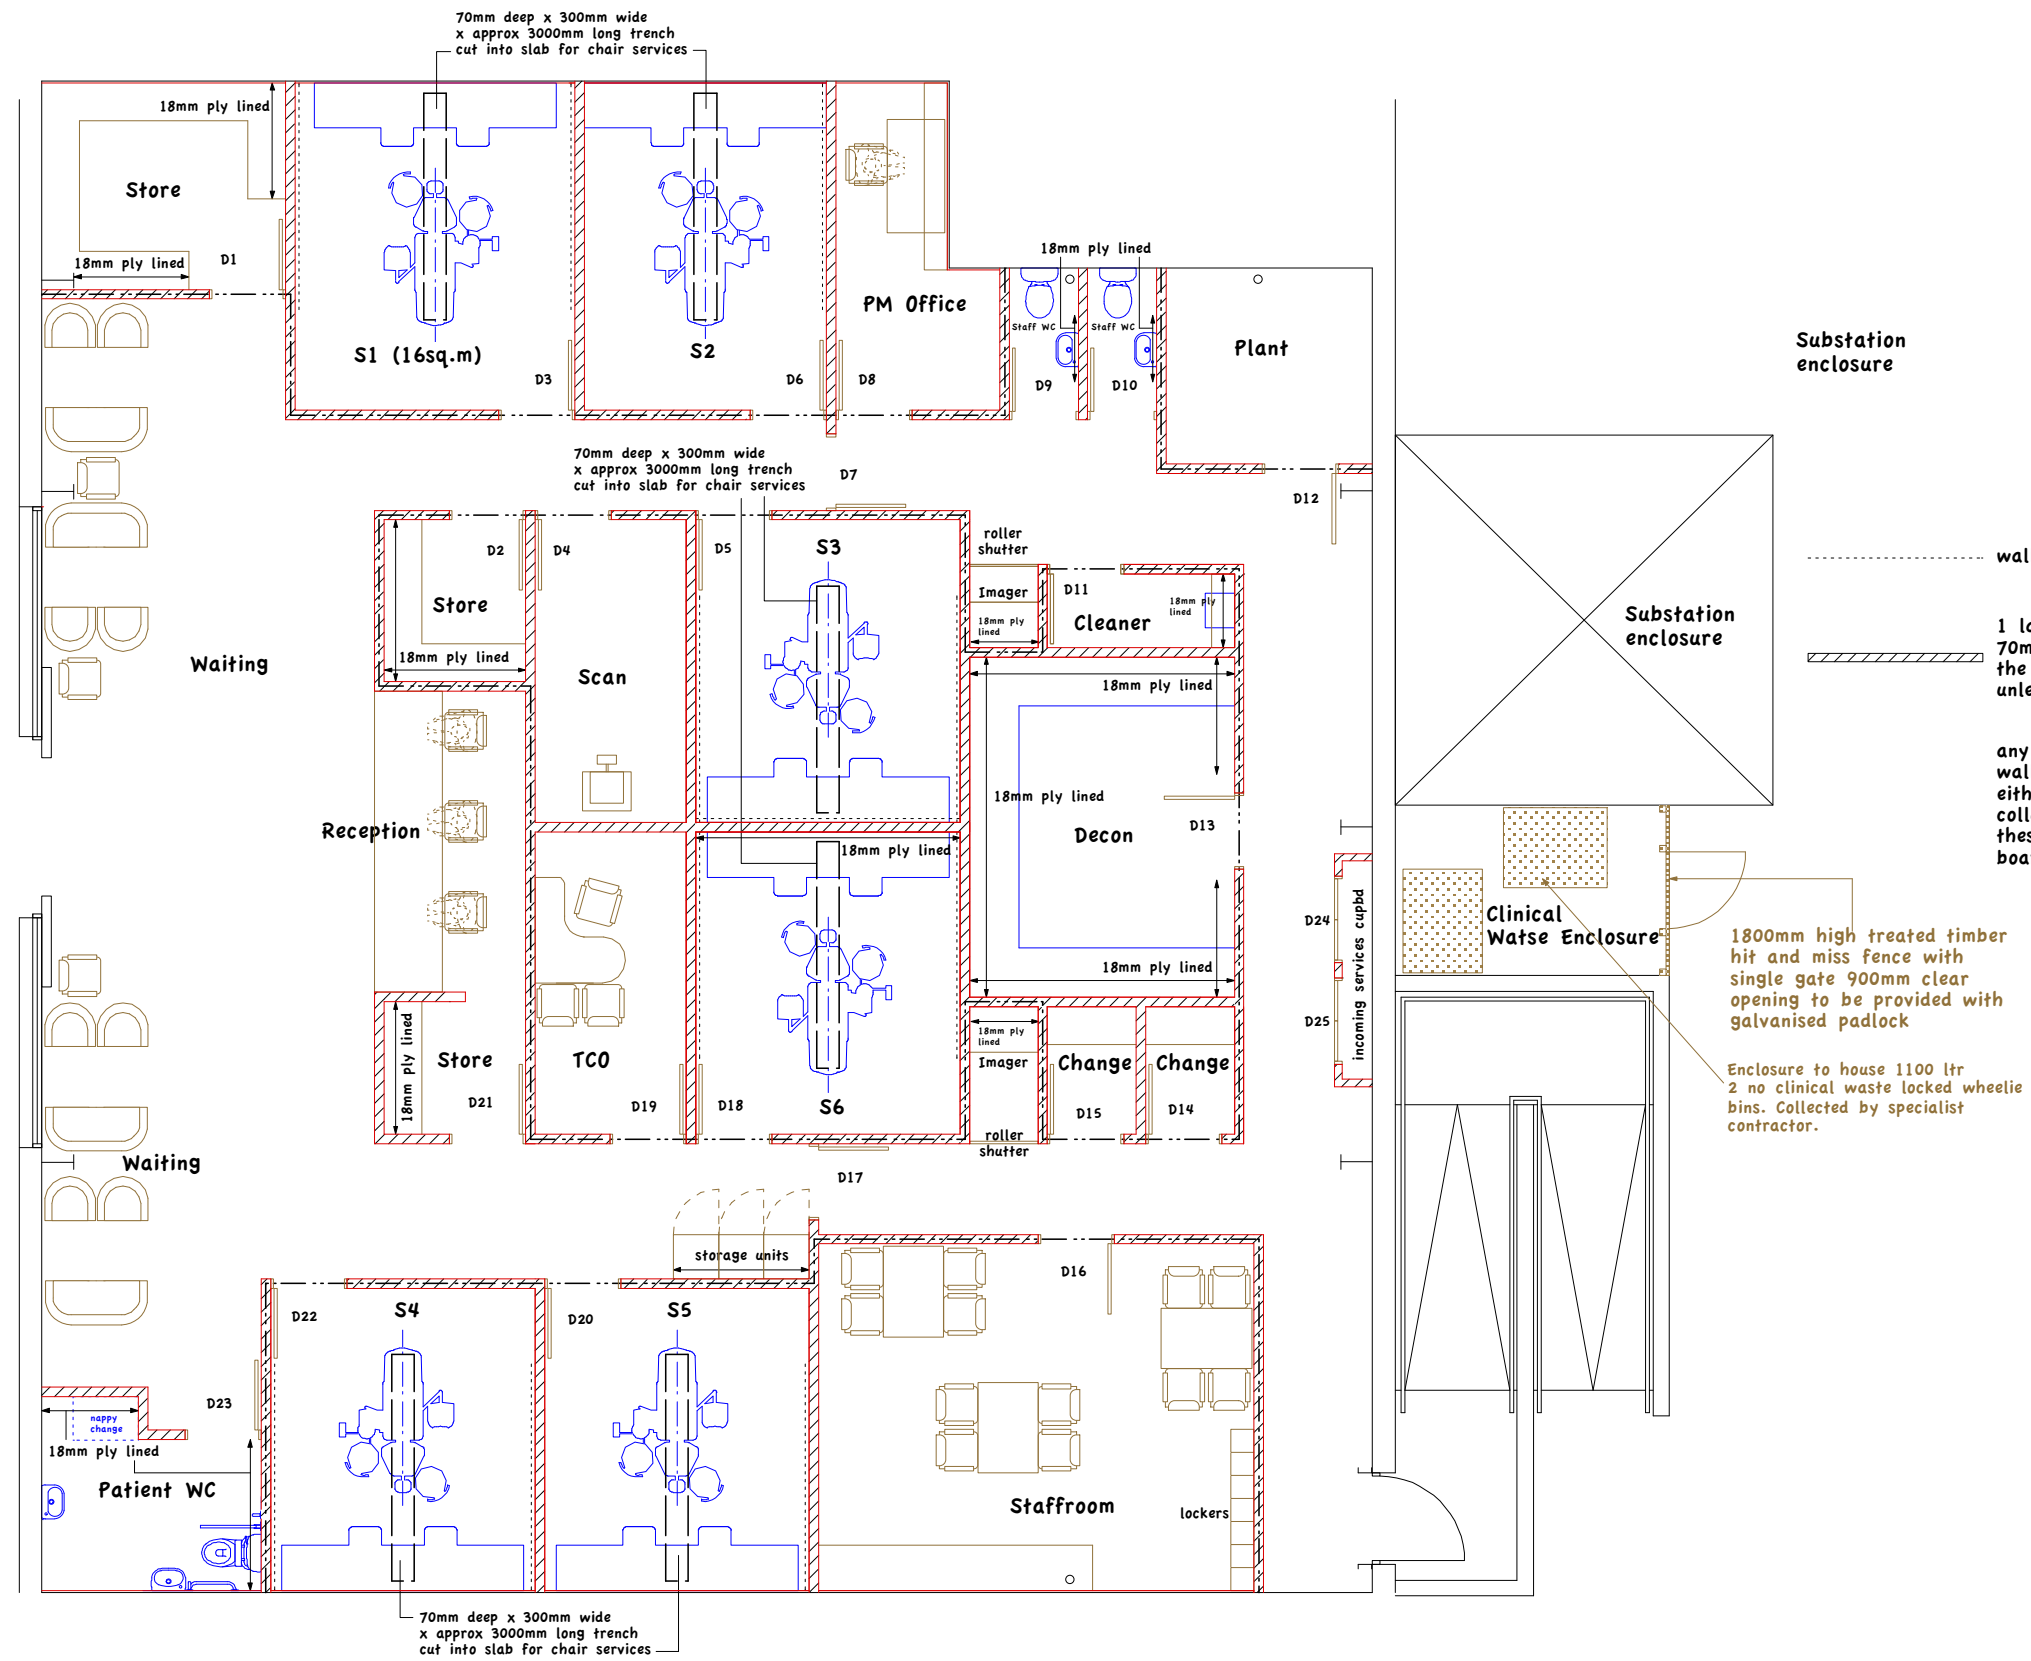


project				
Unit 8, Kirkby Retail Park, L32 8US				
drawing				
Proposed Plan				
dwg no.		scale		
456.02/A		1:100@A3		
date		drawn by		
March 2024		Noel		
preliminary		approval	planning	X
tender		construction	as built	
 PETER LITTLEWOOD ASSOCIATES LTD 1 Brock Drive, Cheadle Hulme, Cheadle, Cheshire, SK8 6LP P L A T 0161 485 4964 E peter@peterlittlewood.com				

REV A
Clinical waste enclosure
adjusted 1/05/2024

under the BIAT conditions of engagement the copyright in all drawings specifications and documents prepared by the designer and in the work executed from them shall remain the property of the designer unless otherwise agreed. Do not scale from the drawing. Work to figured dimensions. Check all dimensions on site. In event of any discrepancy, refer to the designer.