
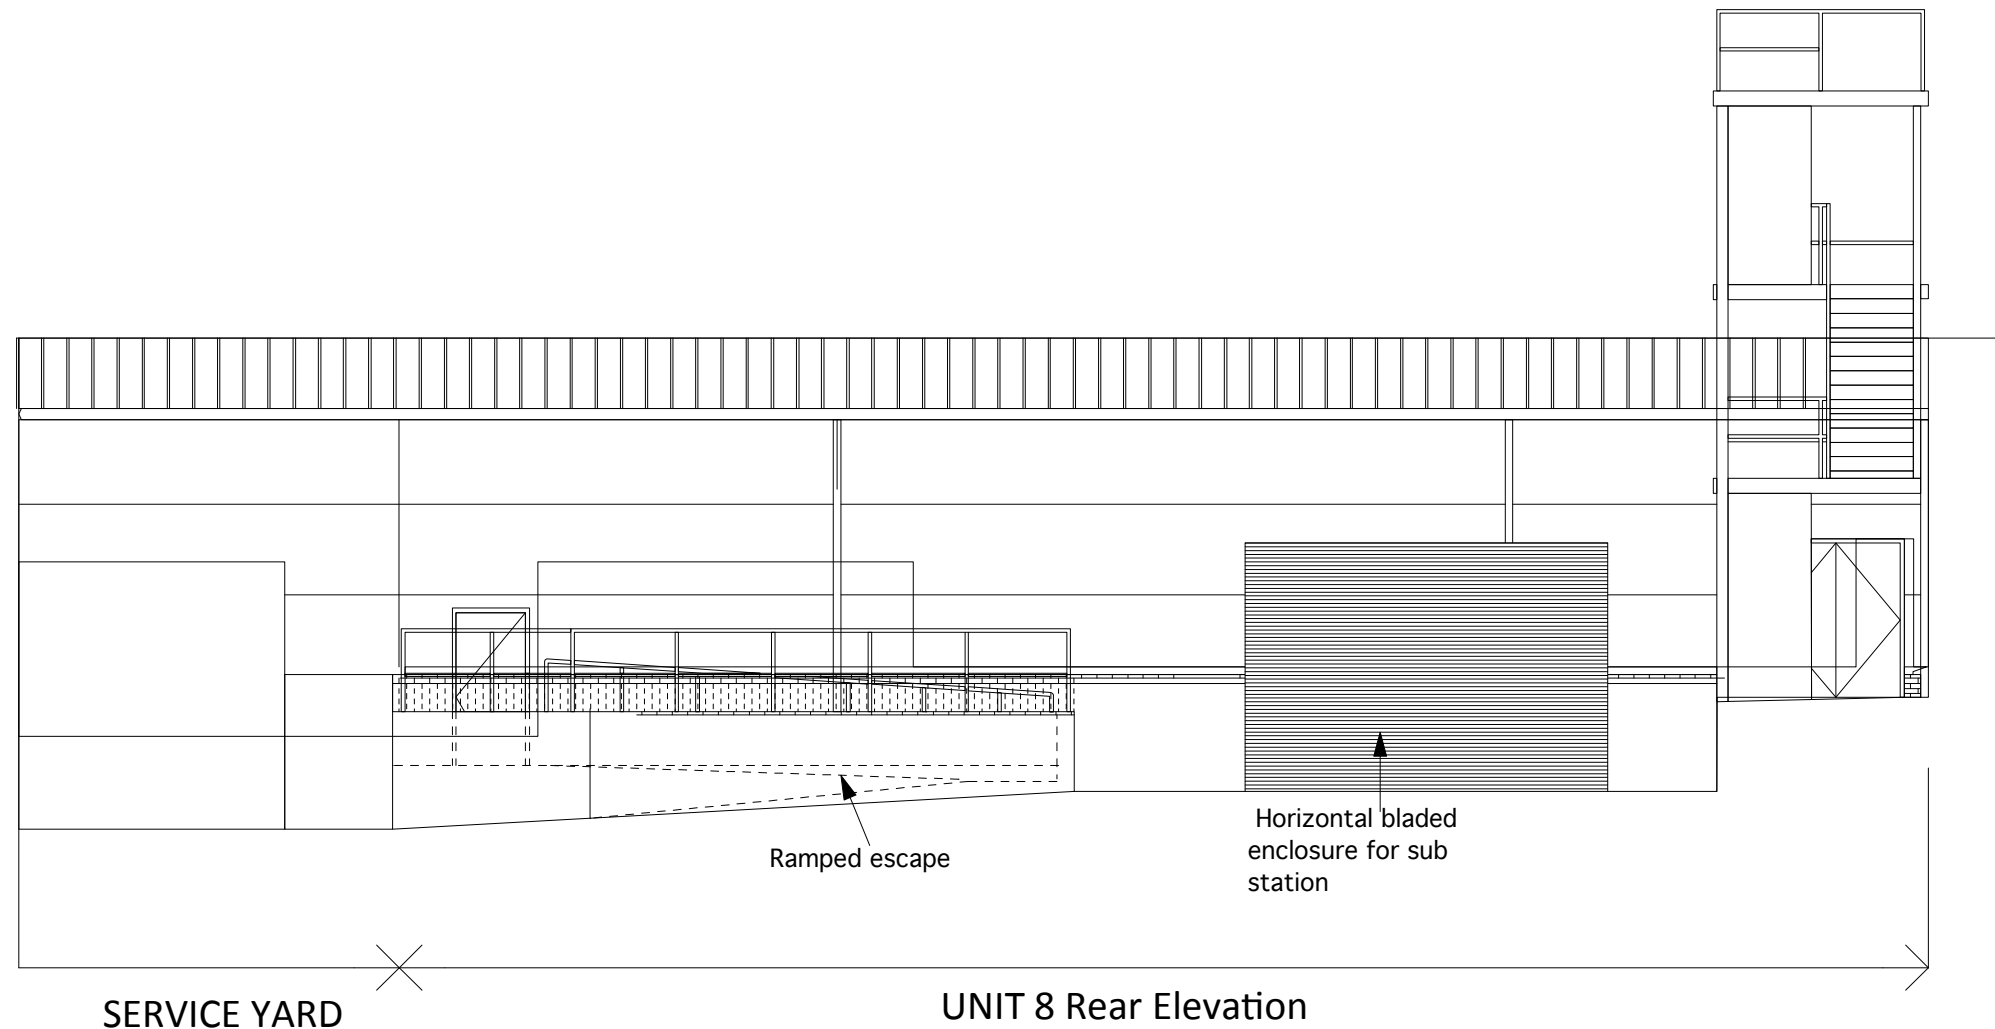


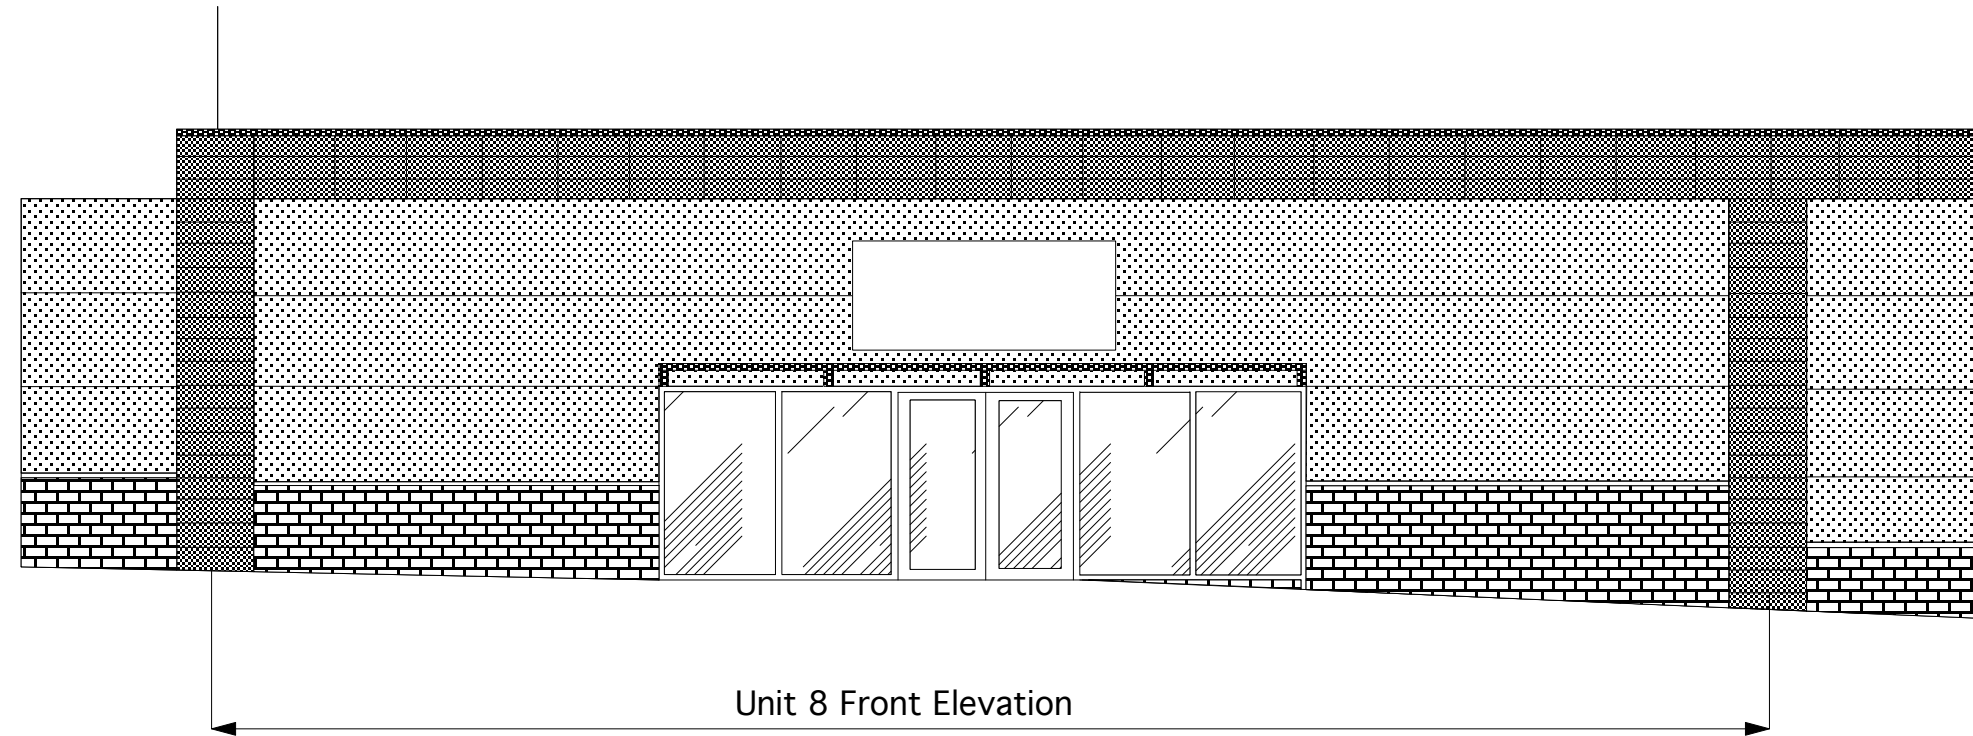

|   |  |                   |  |            |
|---|--|-------------------|--|------------|
| project<br>Unit 8, Kirkby Retail Park, L32 8US   |  |                   |  |            |
| drawing<br>Elevations as Existing   |  |                   |  |            |
| dwg no.<br>456/03   |  | scale<br>1:100@A3 |  |            |
| date<br>April 2024   |  | drawn by<br>PGL   |  |            |
| preliminary   |  | approval          |  | planning X |
| tender   |  | construction      |  | as built   |
| <div><div></div><div><div>PETER LITTLEWOOD ASSOCIATES LTD</div><div>1 Brock Drive, Cheadle Hulme,<br/>Cheadle, Cheshire, SK8 6LP</div><div>T 0161 485 4964<br/>E peter@peterlittlewood.com</div></div></div> <div><div>P L A</div><div></div></div> |  |                   |  |            |

under the BIAT conditions of engagement the copyright in all drawings specifications and documents prepared by the designer and in the work executed form them shall remain the property of the designer unless otherwise agreed. Do not scale from the drawing. Work to figured dimensions. Check all dimensions on site. In event of any discrepancy, refer to the designer.