




scale - metres

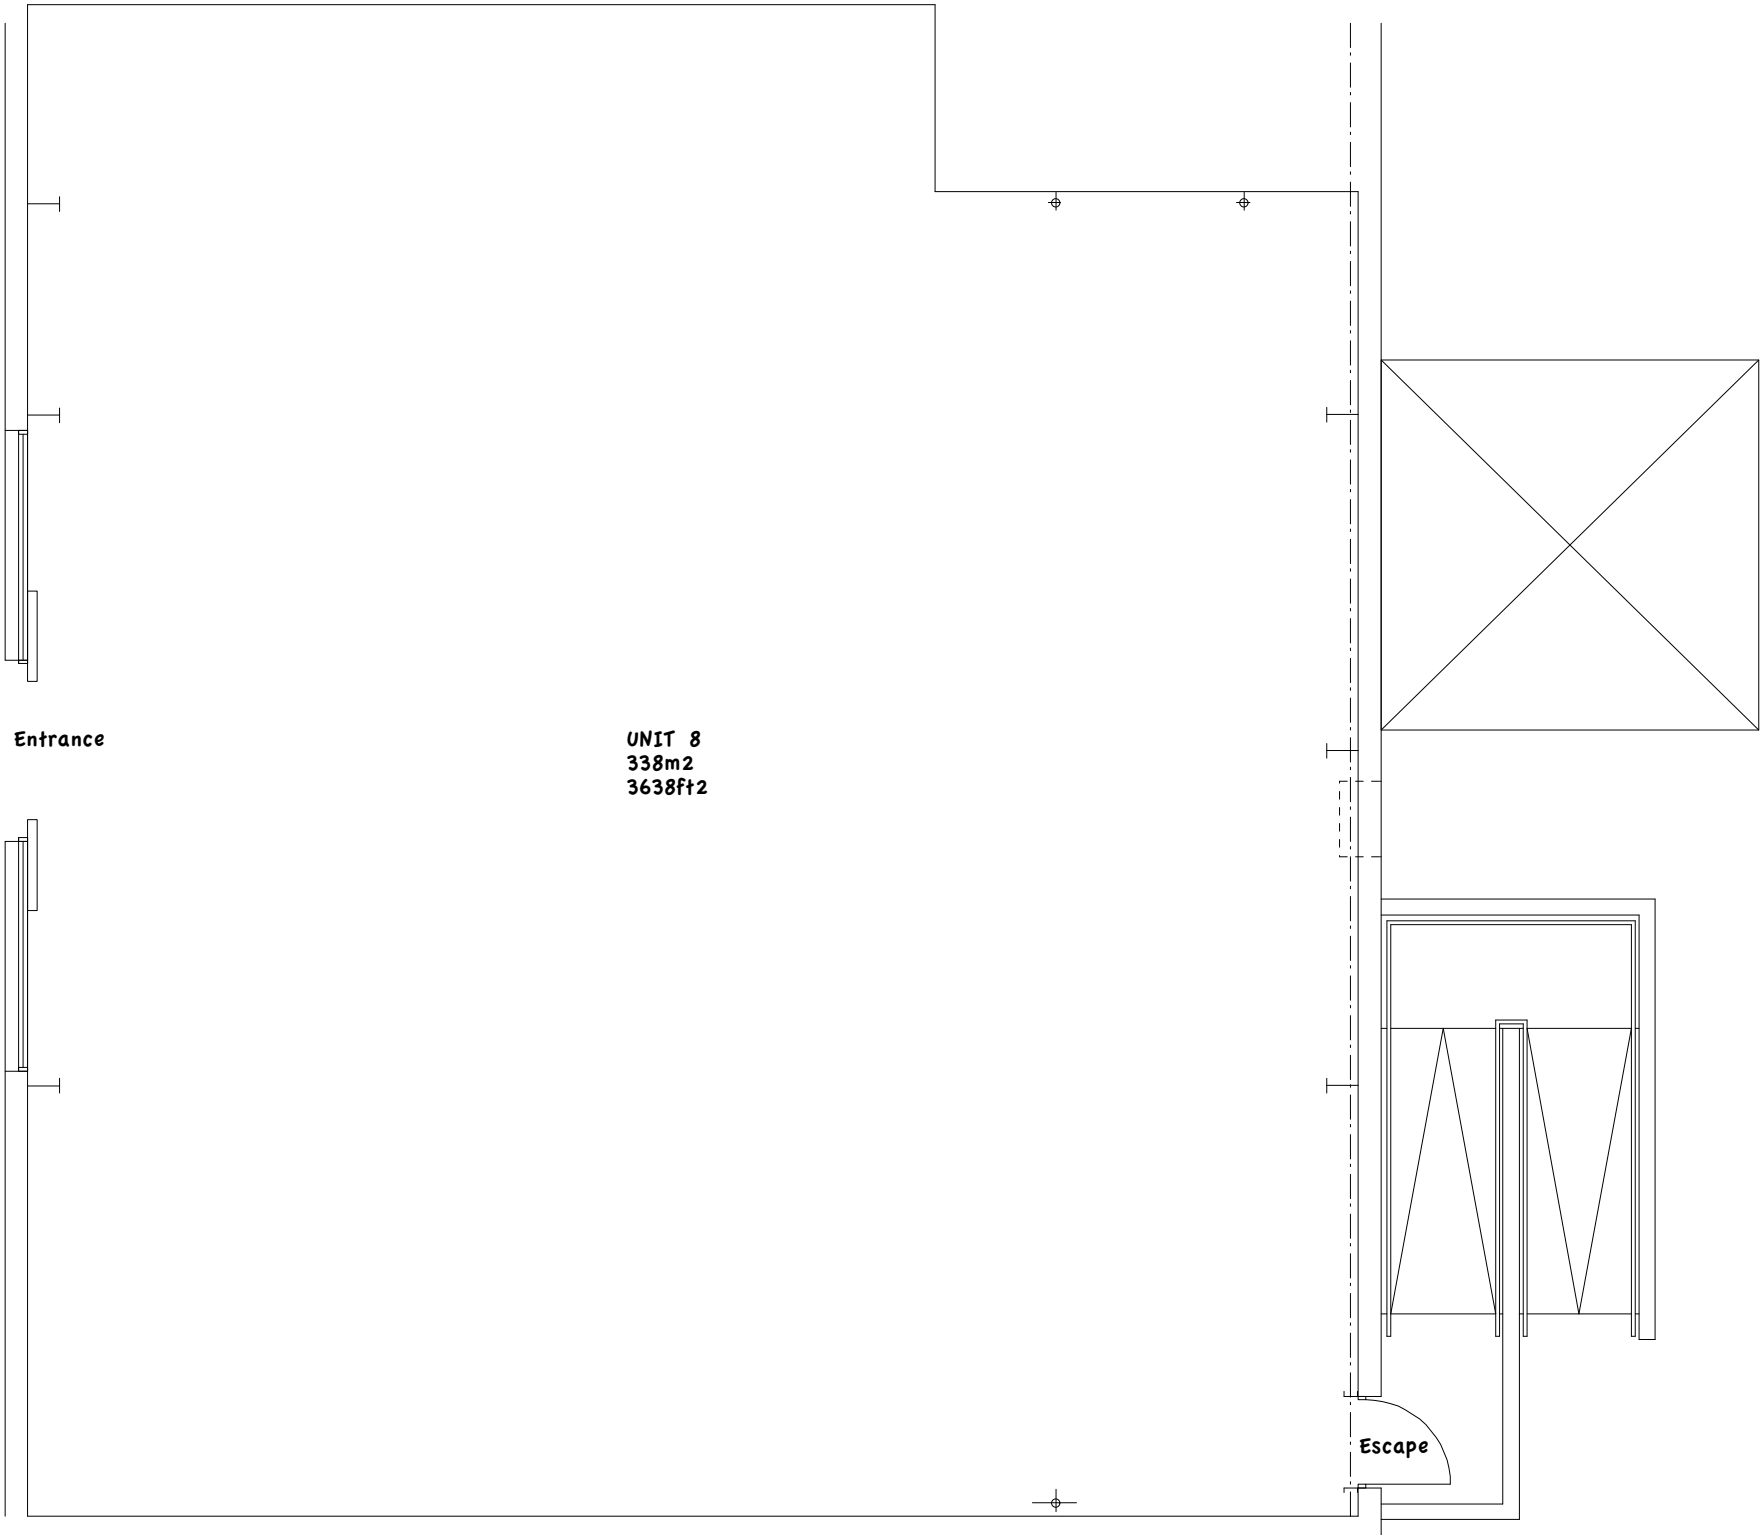

project Unit 8, Kirkby Retail Park, L32 8US				
drawing Existing Plan				
dwg no. 456.01	scale 1:100@A3			
date March 2024	drawn by Noel			
preliminary		approval	planning	X
tender		construction	as built	
 P L A PETER LITTLEWOOD ASSOCIATES LTD 1 Brock Drive, Cheadle Hulme, Cheadle, Cheshire, SK8 6LP T 0161 485 4964 E peter@peterlittlewood.com				

under the BAT conditions of engagement the copyright in all drawings specifications and documents prepared by the designer and in the work executed form them shall remain the property of the designer unless otherwise agreed. Do not scale from the drawing. Work to figured dimensions. Check all dimensions on site. In event of any discrepancy, refer to the designer.