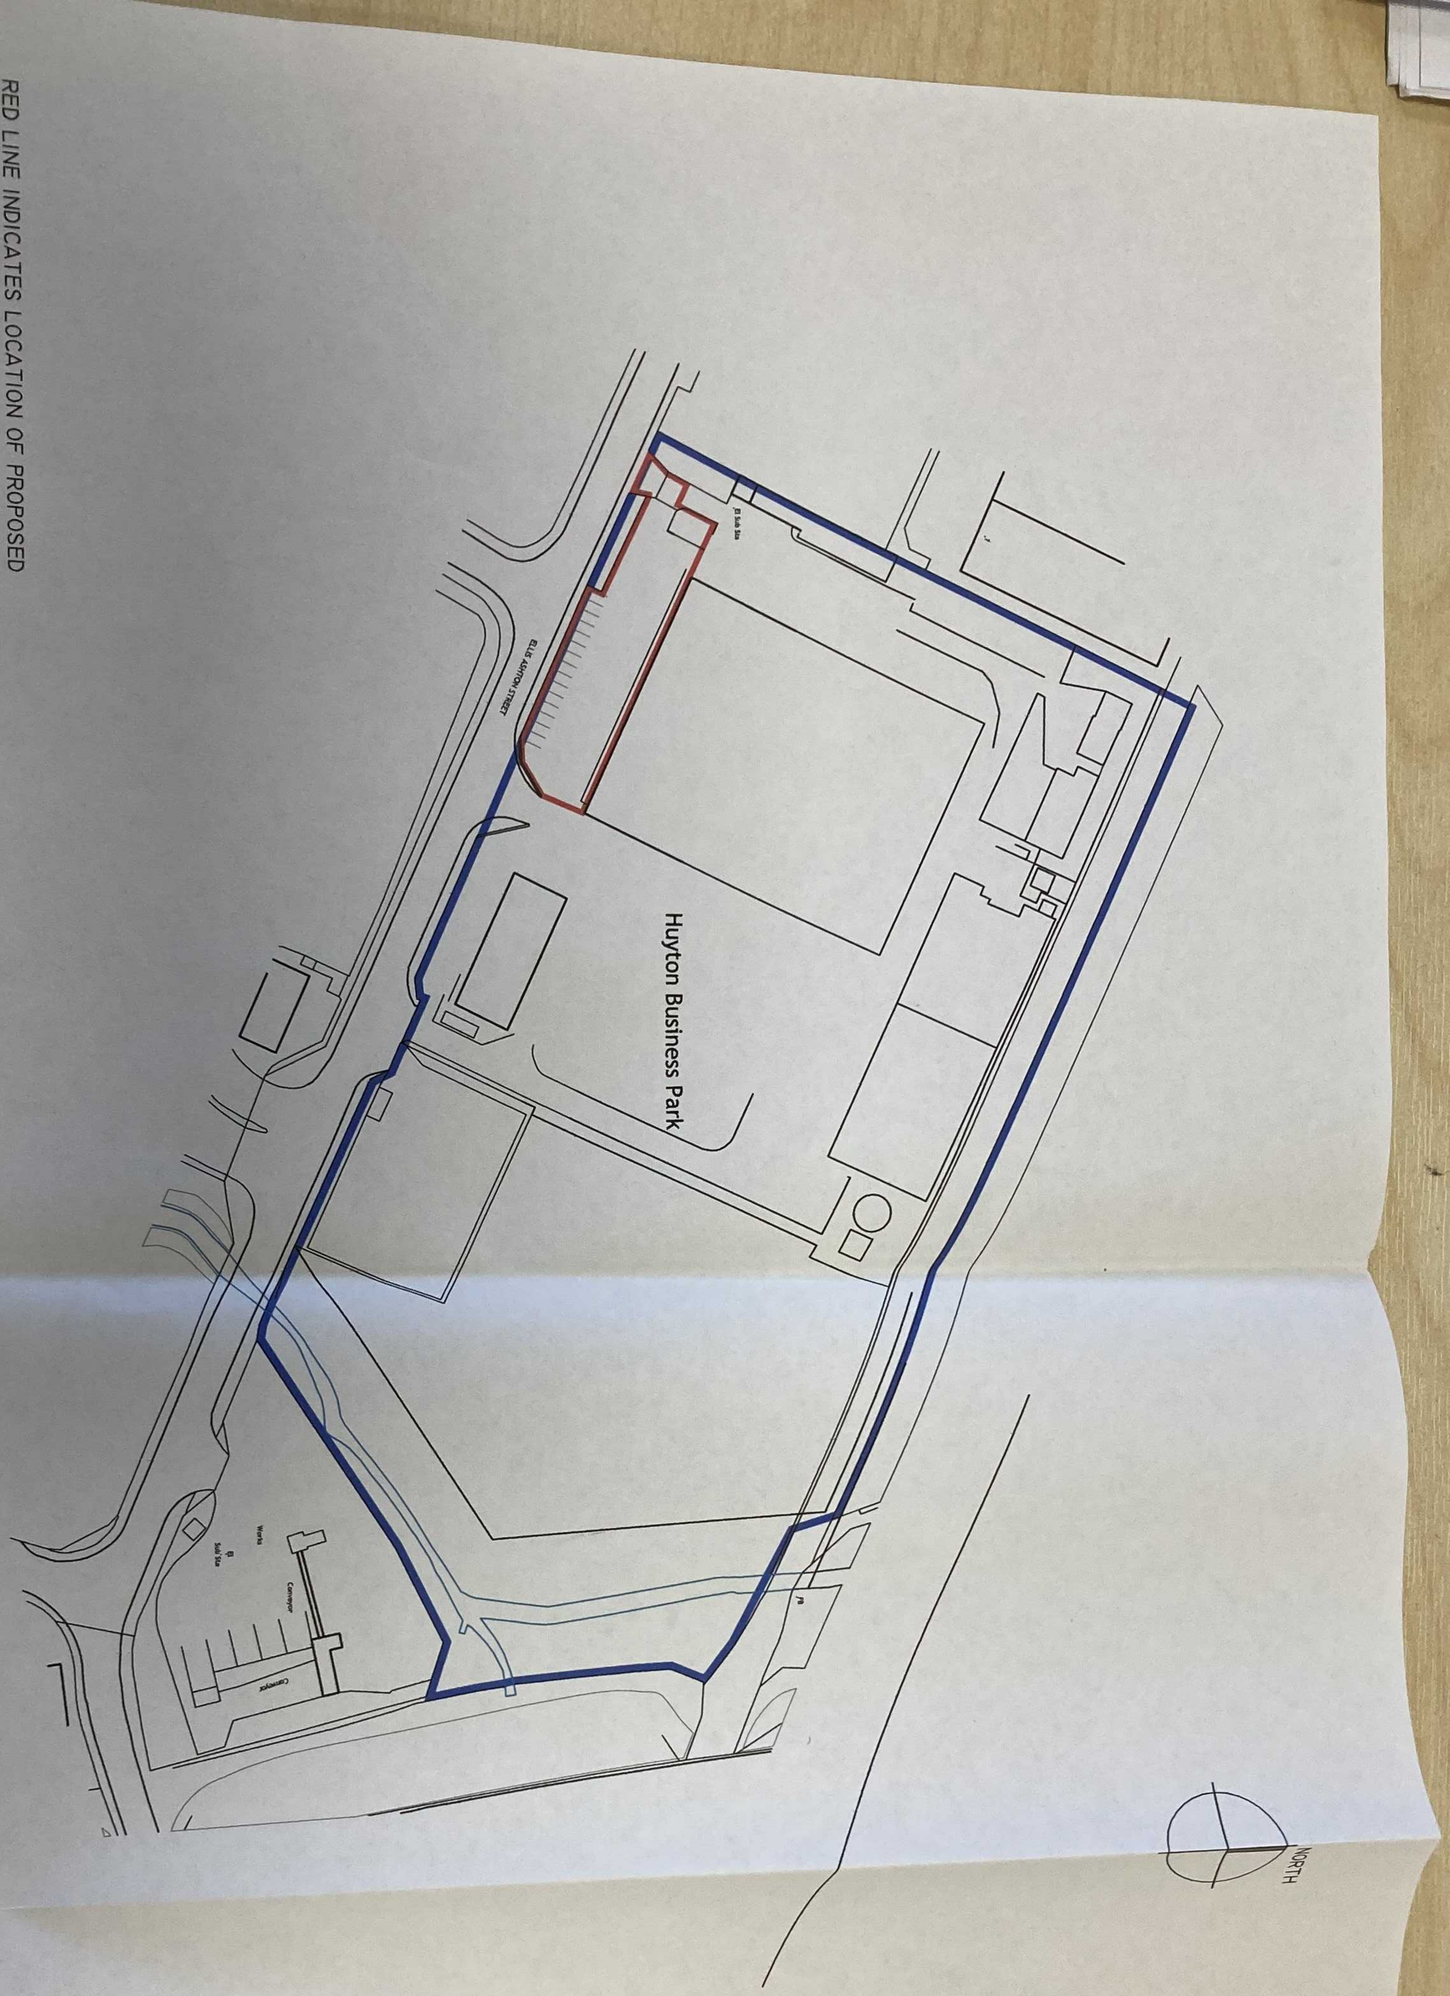



RED LINE INDICATES LOCATION OF PROPOSED ALTERATIONS (APPLICATION SITE)
BLUE LINE INDICATES LAND UNDER APPLICANTS OWNERSHIP

1:250 0 25 50 75 100M

CLIENT
HARDWOOD SALES LTD

DESCRIPTION - C:\ASPIRE\21-1073\HWTS
SITE LOCATION PLAN

PROJECT
ESTATE WORKS
HARDWOOD SALES LTD
HUYTON BUSINESS PARK
ELLIS ASHTON STREET
HUYTON, LIVERPOOL
L36 6BN

JOB NO 21-1073
REV -
DATE DRAWN 20/04/21
SCALE 1:1250 @ A3
DRAWN BY PJC
CHECKED BY PJC
DRAWING NO A(00)-20

ASPIRE DESIGN STUDIO LTD

2 HERBACEOUS COURT,
CROFTON, WAKEFIELD,
WEST YORKSHIRE. WF4 1FF
07368 544787 philc@aspire-studio.co.uk
www.aspire-studio.co.uk

© ASPIRE DESIGN STUDIO LTD 2020
DO NOT SCALE OFF THIS DRAWING