


DATE 21-10-73
SCALE 1:200
DRAWING NO. A/000
CLIENT HARDWOOD SALES LTD
PROJECT HARDWOOD SALES LTD
HUYTON BUSINESS PARK
ELLIS ASHTON STREET
HUYTON, LIVERPOOL
L36 6BN

ESTATE WORKS
HARDWOOD SALES LTD
HUYTON BUSINESS PARK
ELLIS ASHTON STREET
HUYTON, LIVERPOOL
L36 6BN

Aspire DESIGN STUDIO LTD

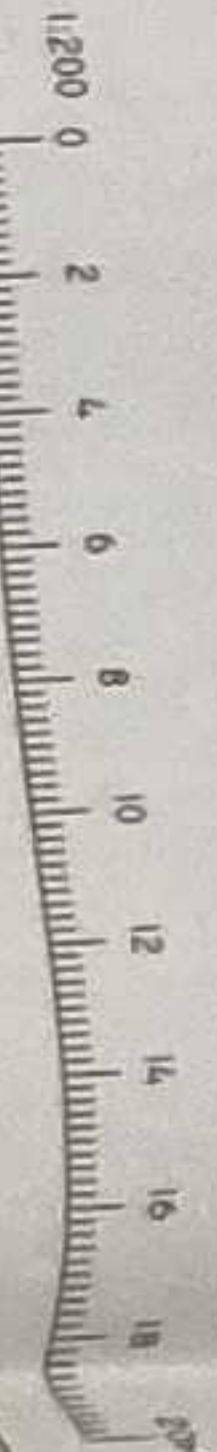

2 HERBACEOUS COURT,
CROFTON, WAKEFIELD,
WEST YORKSHIRE, WF4LIF
01548 544181 info@aspire-studio.co.uk
www.aspire-studio.co.uk

