

Project No. 19001



Revisions	
B	22/04/24
C	03/05/24

- Notes
- This document and all drawings are copyright of GB Architecture LTD and may not be reproduced without thier specific permission.
 - Do not scale from this drawing.
 - All dimensions are in millimeters unless otherwise stated.

Project North




Scale 1 : 50

Proposed First Floor
Plan

302

Sheet No. ©2023

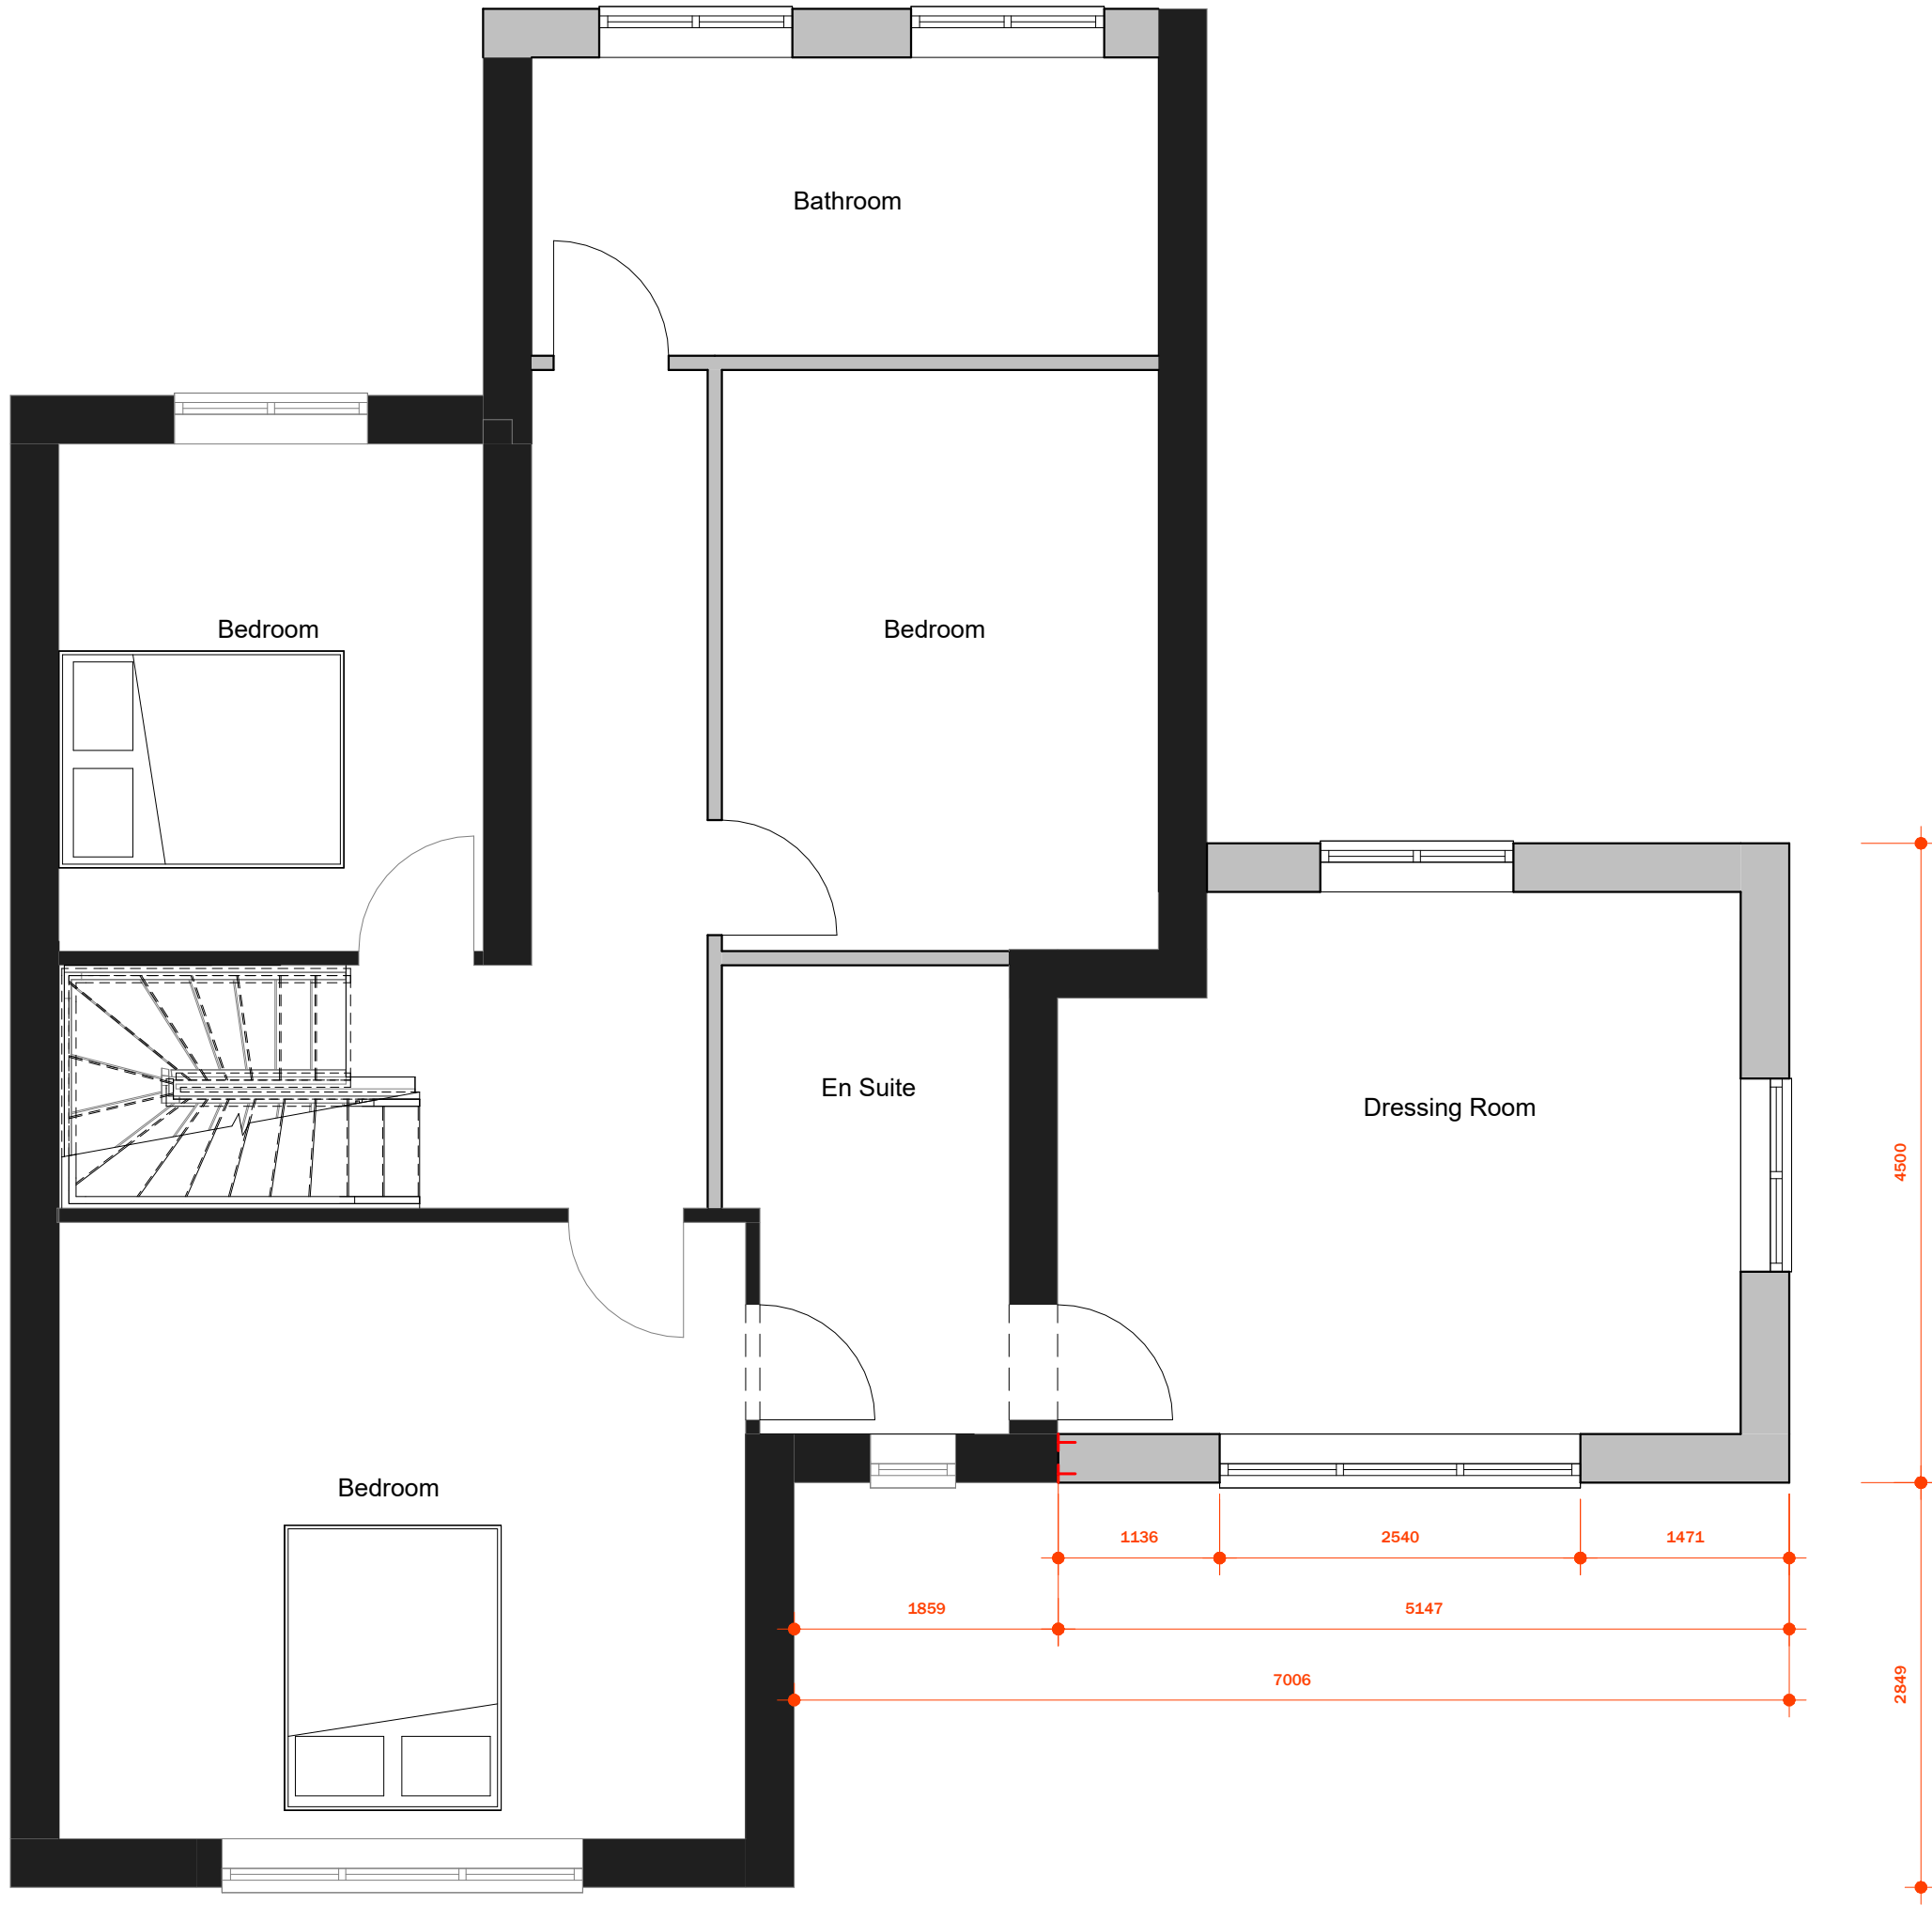

1 01 First Floor
1 : 50