
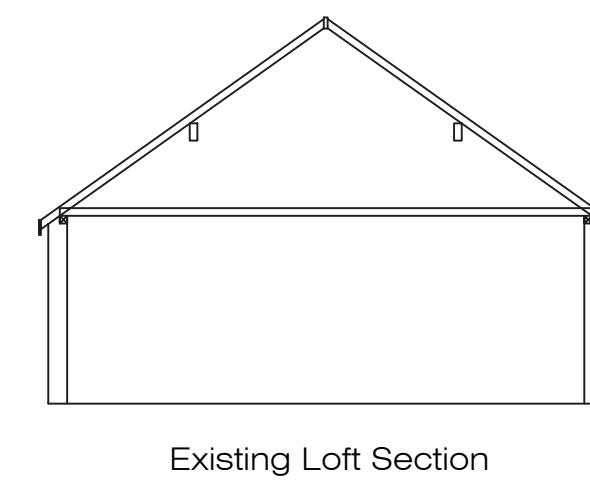
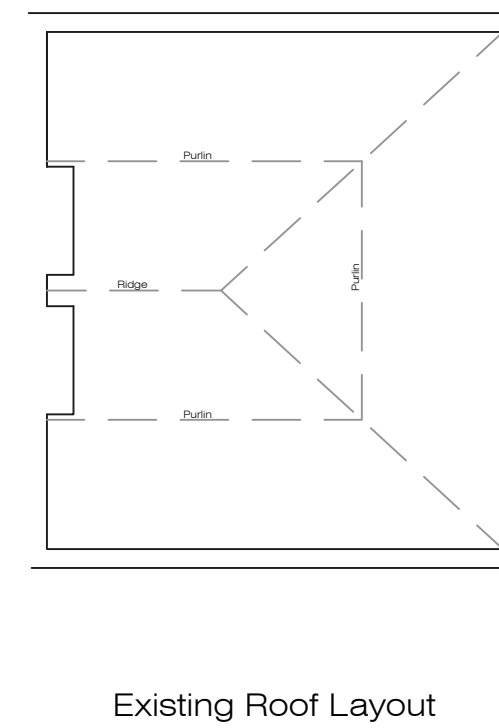
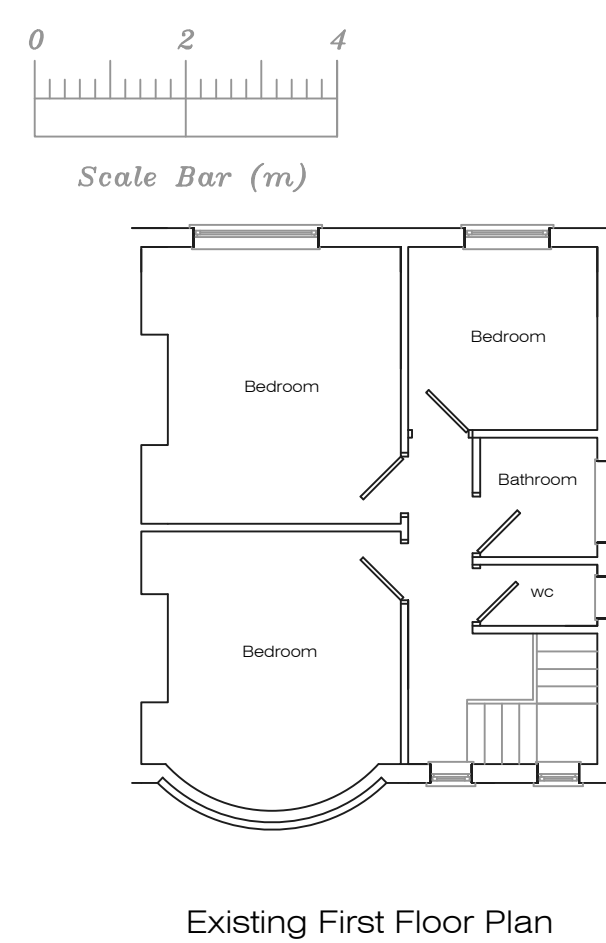
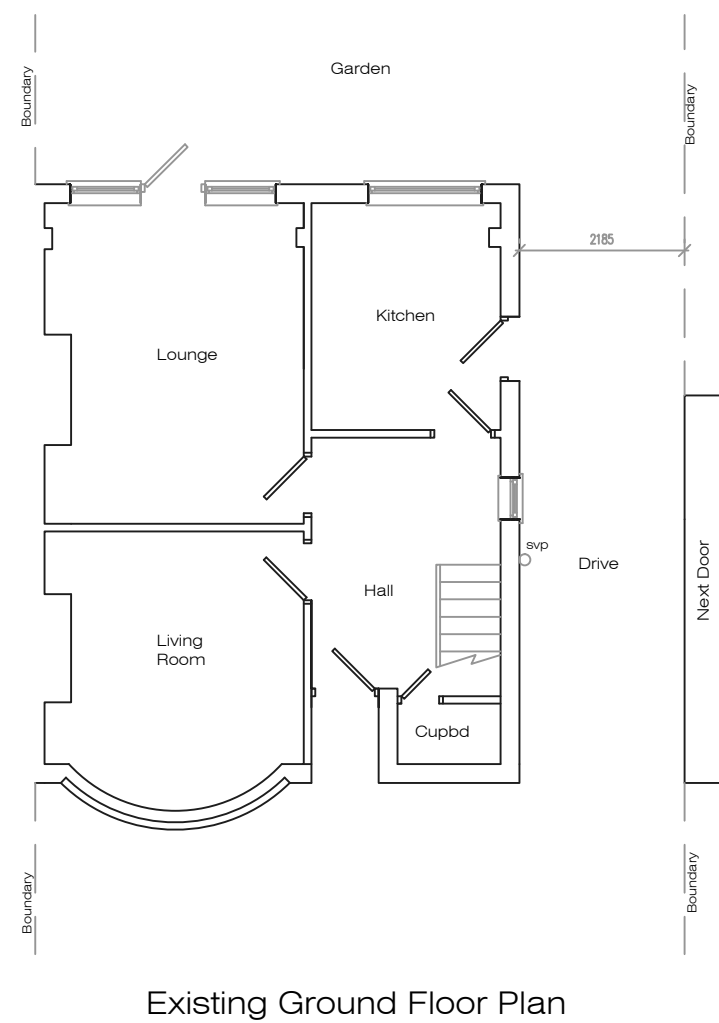


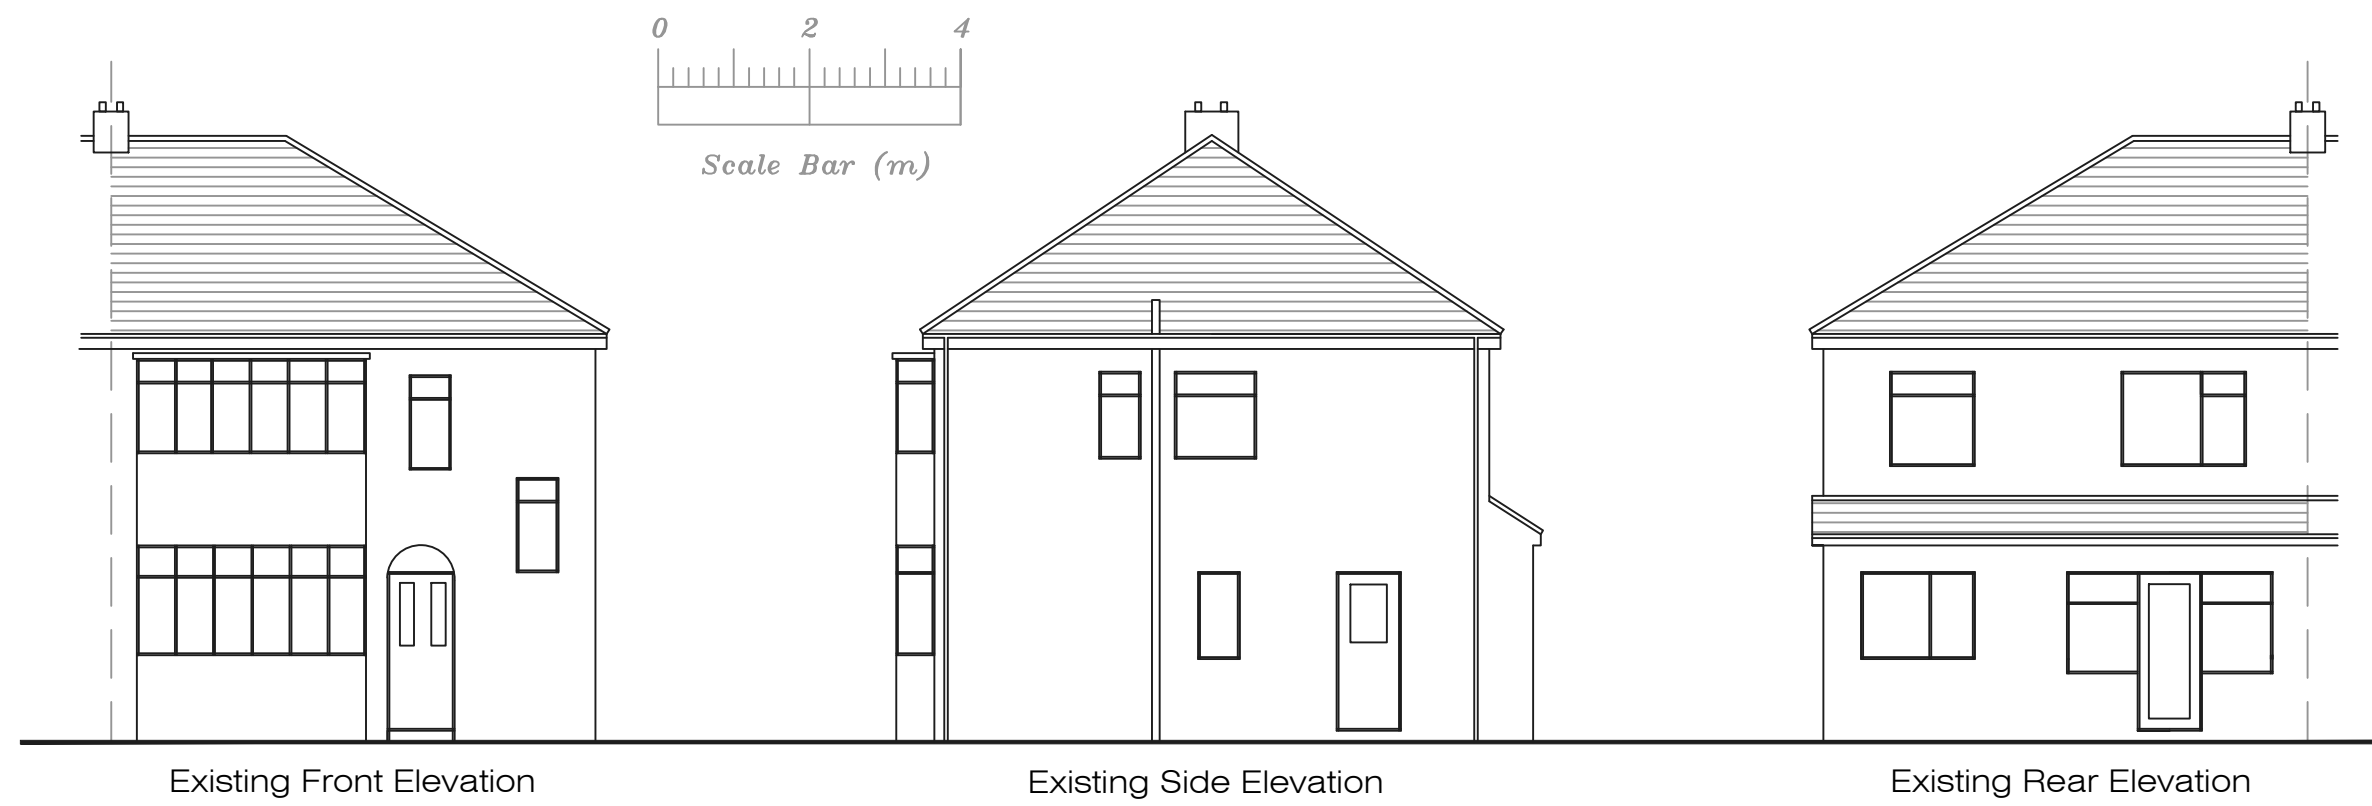

Address			
31 Yew Tree Road, L25			
Job Title			
Single storey side and rear extension			
Drawing title			
Existing Plans			
Chkd	Appvd	date	scale
		May '22	1:100 @ A2
Dwg No.			001