


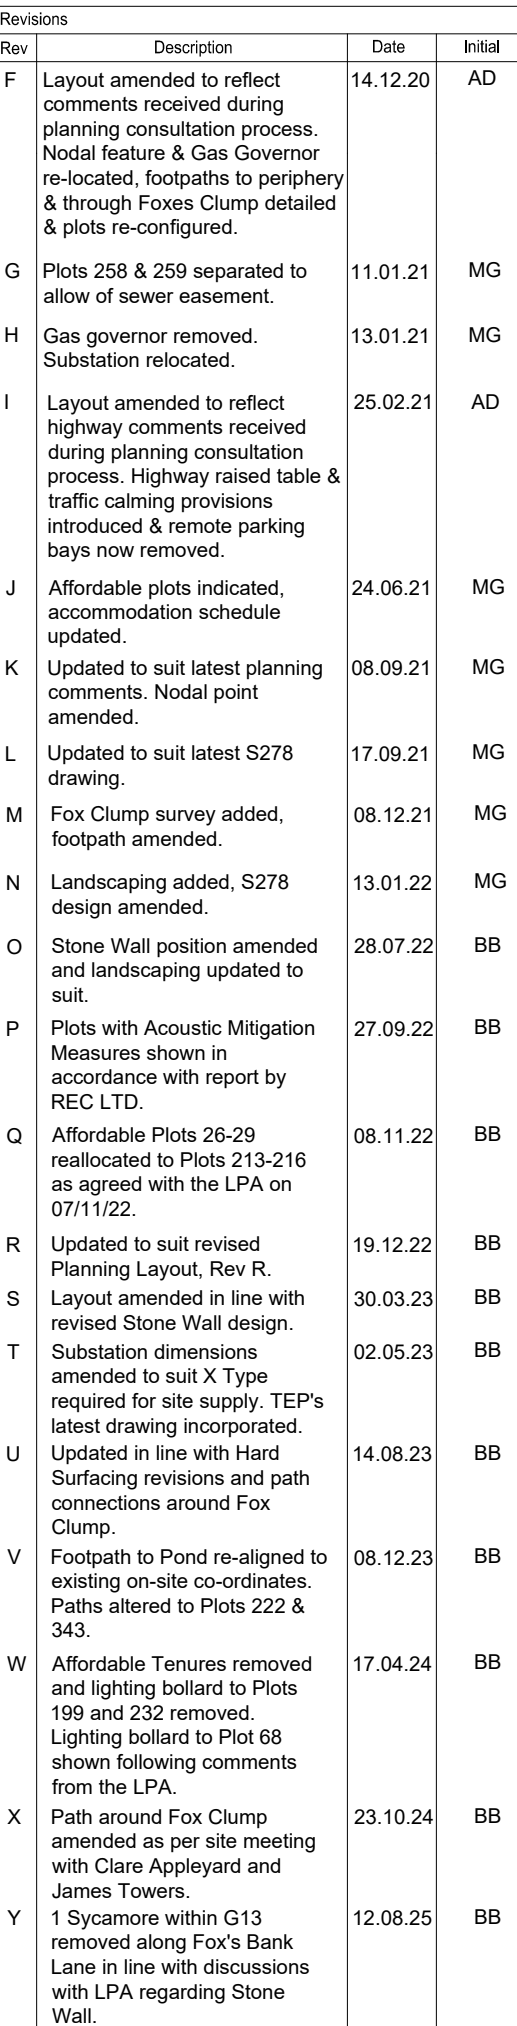

DRAWING STATUS

CONSTRUCTION

DWG SCALE DATE DRAWN CHECKED BY

1:1000 @ A1 15/02/19 AD AD

DRAWING NUMBER			
SITE CODE	DRAWING CODE	DRAWING NO	REVISION
20285	PLA	01	Y