




B-B Section Through Office and Dock Levelers
Scale @ 1 : 500

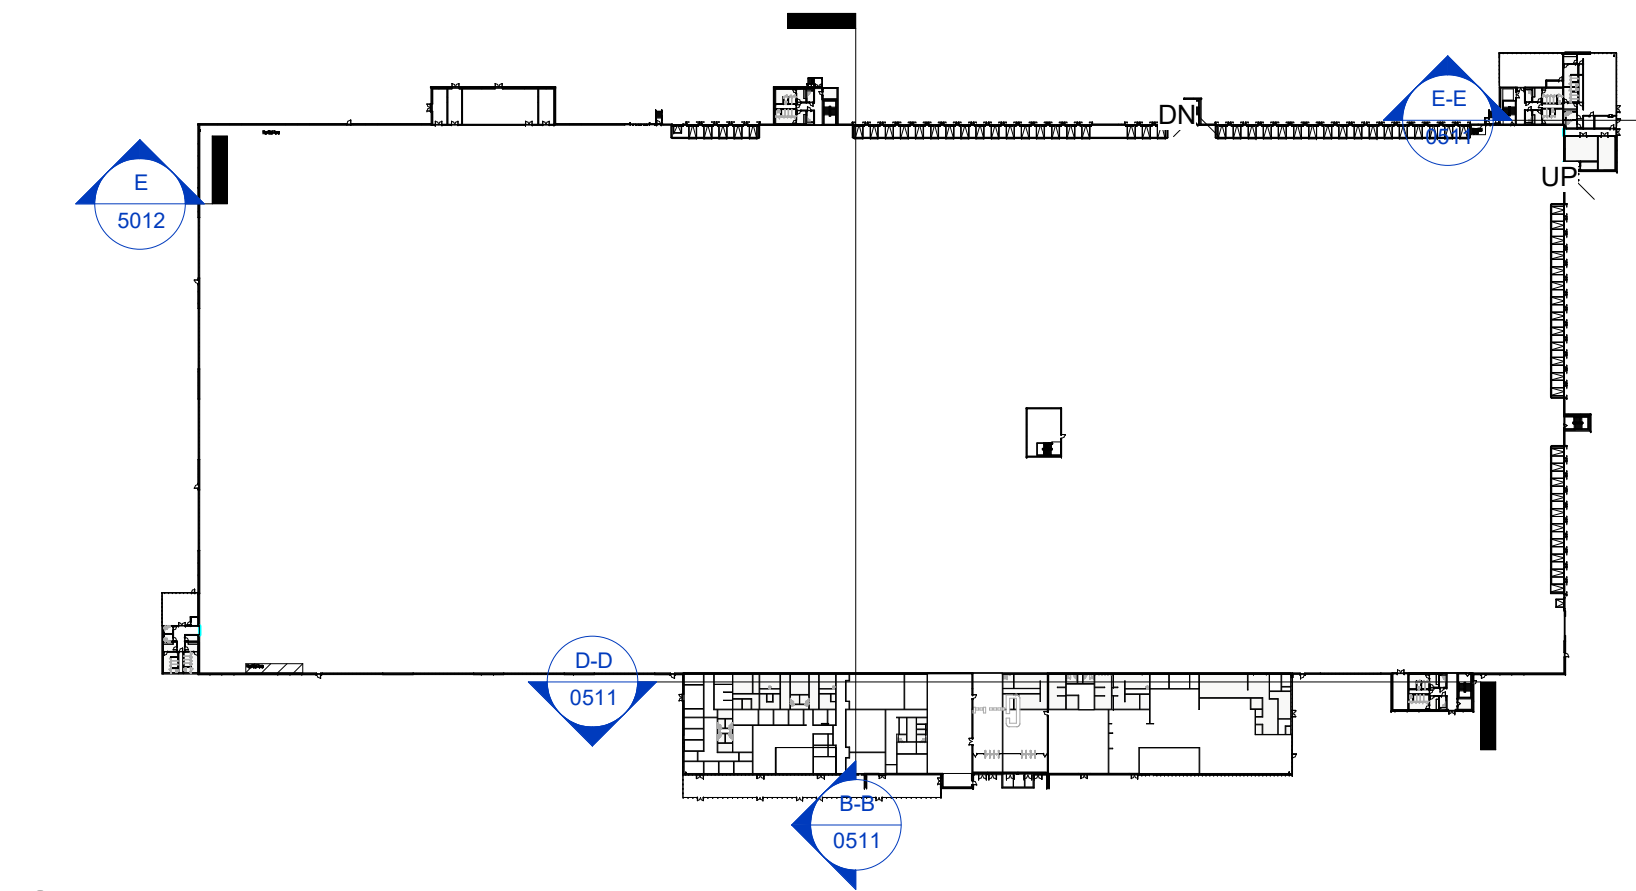


Section Key Plan
Scale @ 1 : 2000

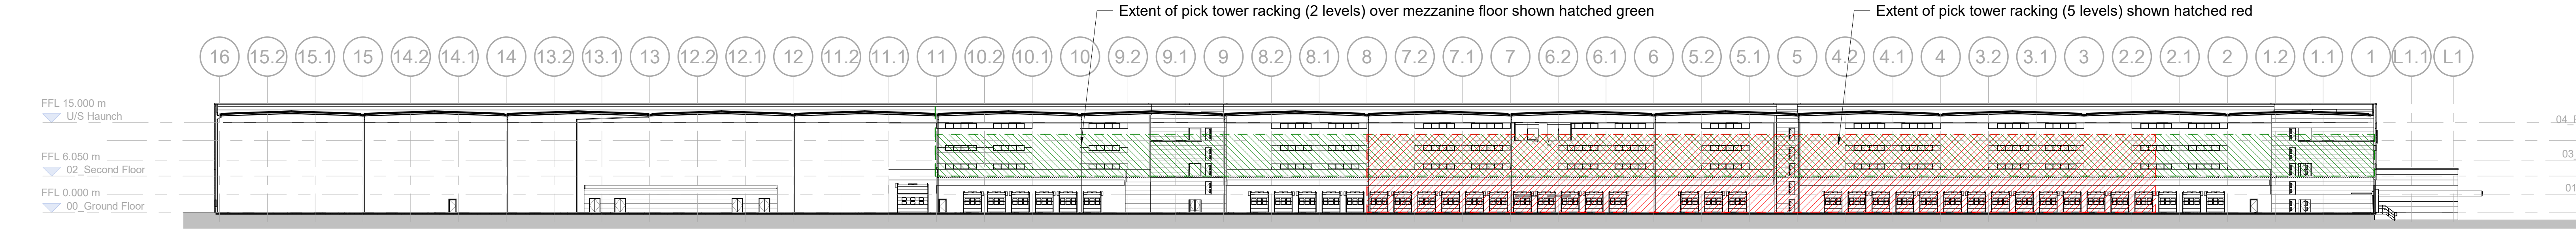

A-A Section Through Apex
Scale @ 1 : 500

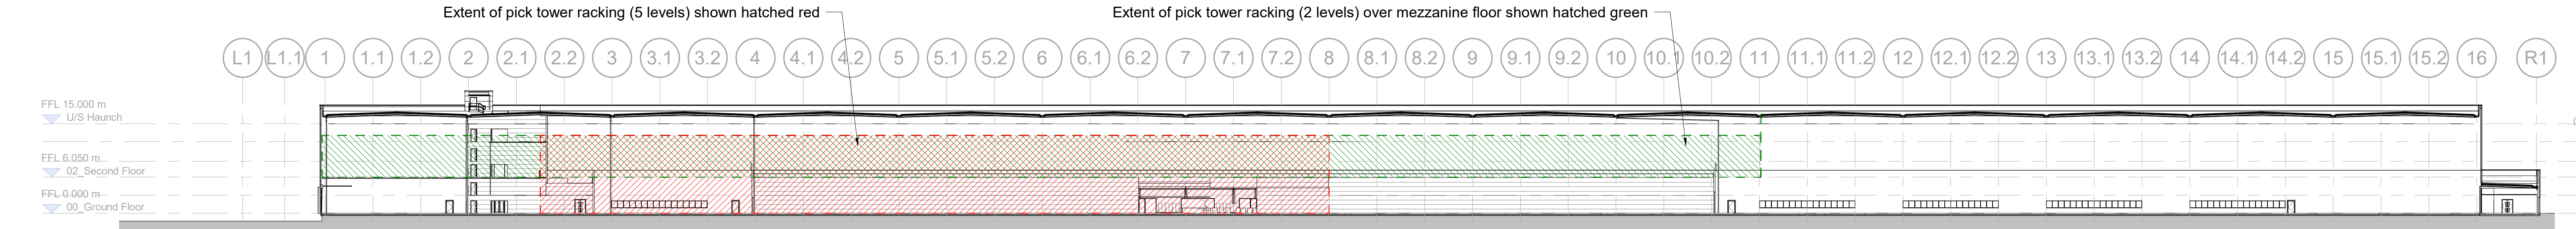

C-C Section Through Valley Gutter
Scale @ 1 : 500

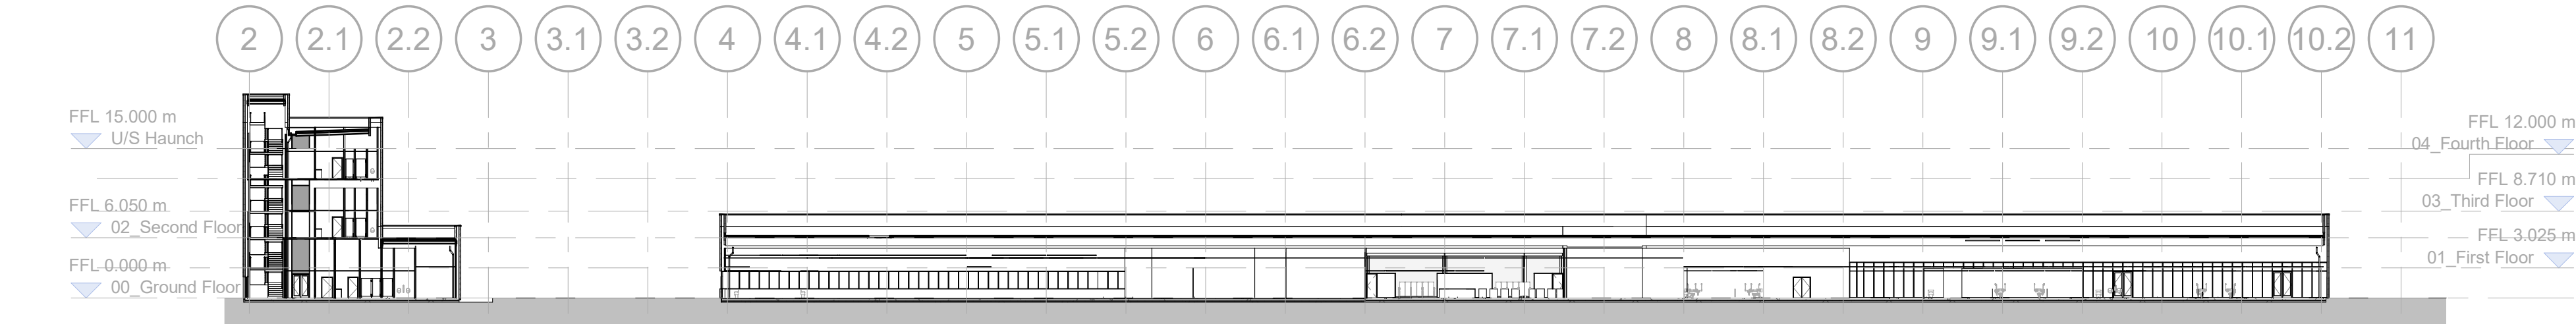

D-D Short Office Section
Scale @ 1 : 500



E-E Section Through Transport Hub
Scale @ 1 : 100

NOTES

- All dimensions and levels are to be checked on site.
- Any discrepancies are to be reported to the architect before any work commences.
- This drawing shall not be scaled to ascertain any dimensions. Work to figured dimensions only.
- This drawing shall not be reproduced without express written permission from AEW.
- Title overlay drawings and ownership boundaries are produced using all reasonable endeavours. AEW cannot be responsible for the accuracy or scale discrepancy of base plans supplied to them.
- All works are to be undertaken in accordance with Building Regulations and the latest British Standards.
- All proprietary materials and products are to be used in accordance with the manufacturer's recommendations.

This drawing contains the following model files: -
KNW001-AEW-B1-XX-M3A-0001_Distribution Unit (P25.1)
[B1]
KNW001-SGL-B1-XX-M3A-0001_P06
KNW001-MBA-B1-XX-M3A-MEP_P01

CDM 2015

Client notified of duties: June 2019
Principal Designer: CDM Contract Services
Unless noted below, all known hazards have been highlighted on the drawing:



PS	20/04/20	AS	AS
Office	revised area removed, Mezzanine and pick tower amended		
P4	10/03/20	TF	DRS
Grids amended, internal layout and loading door arrangement adjusted to comments			
P5	10/03/20	TF	DRS
Grids amended, internal layout adjusted to comments			
P2	10/03/20	TF	DRS
Annotation amended			
P1	29/01/20	TF	DRS
Initial issue			
REV	Date	Drawn by: -	Checked by: -
Status	Purpose of issue		
S2	For Approval		
drawing stage	Technical Design		
client			

PLP

project
PLP Knowsley

drawing title
Proposed Building Sections

date	29/01/20	drawn	TF
scale @ A0	As Indicated	checked	DRS