


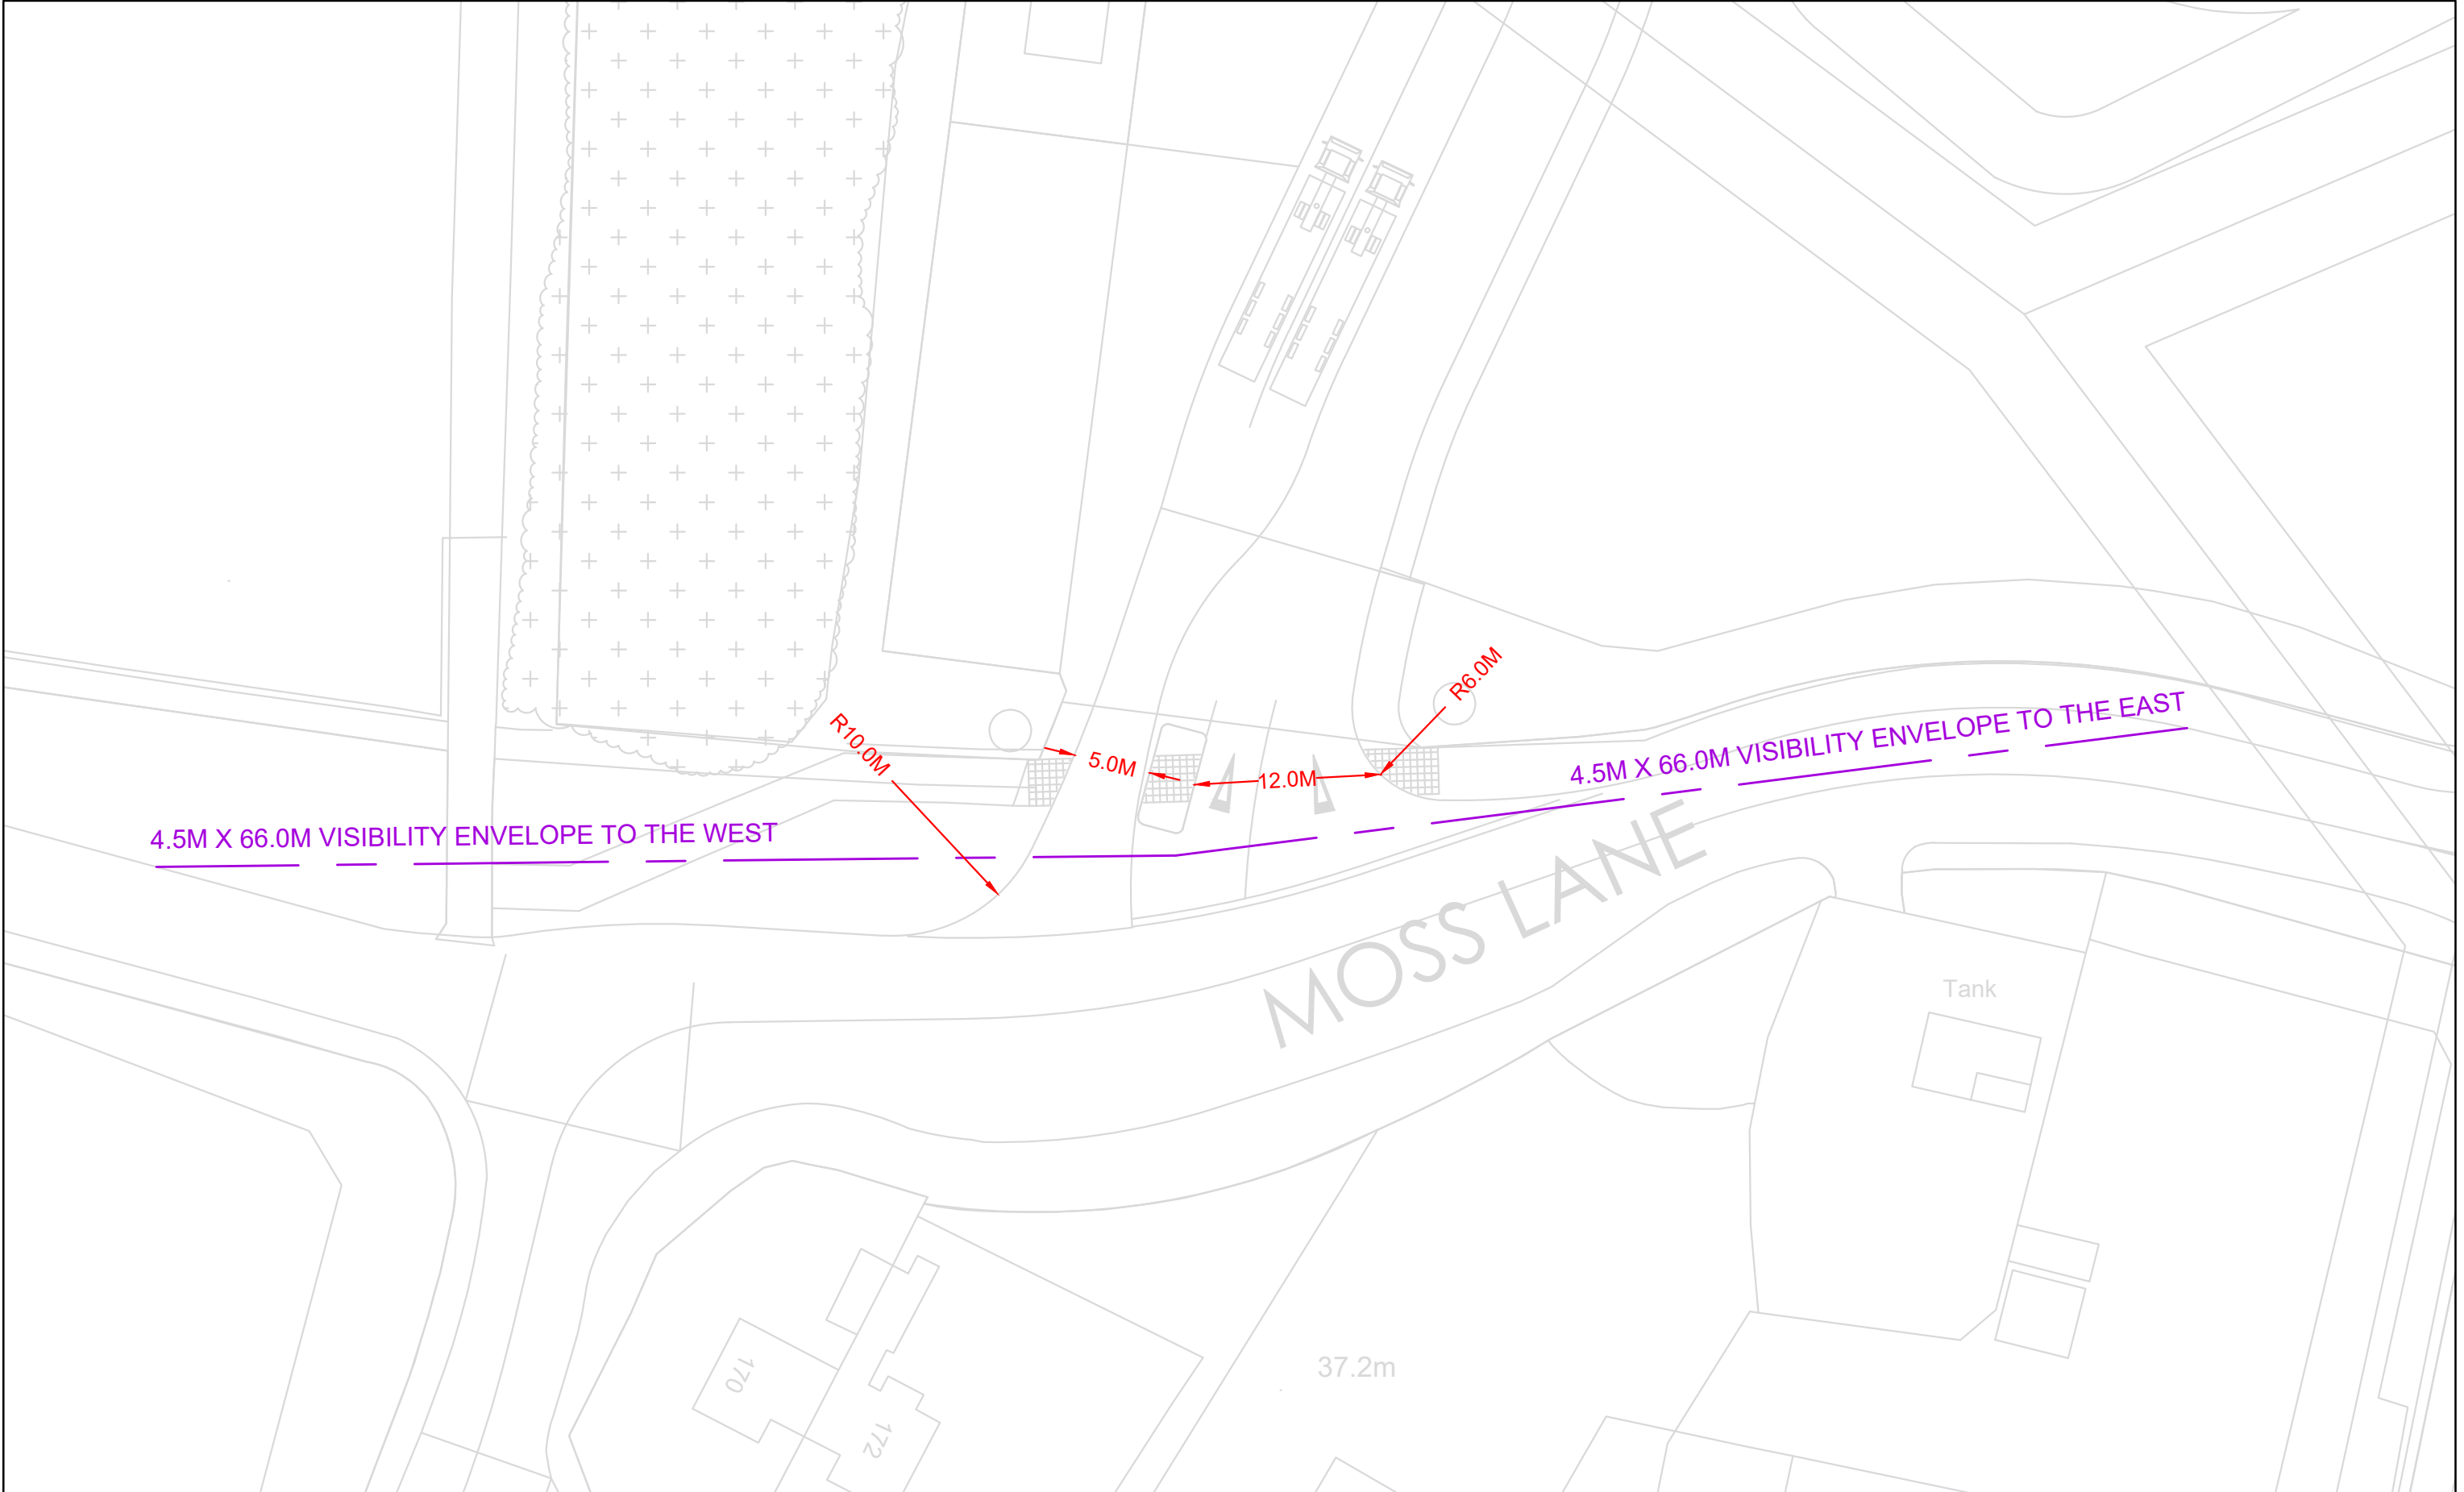

KEY PLAN	KEY PLAN CONTINUED	NOTES (CONTINUED)	REVISIONS (CONTINUED)	REVISIONS	Hydrock		TITLE				
					CLIENT		PRIMARY HGV ACCESS JUNCTION (MOSS LANE) ARRANGEMENT				
					PLP		HYDROCK PROJECT NO. C-11647				
					PROJECT		SCALE @ A3 1:500				
					K800		STATUS DESCRIPTION SUITABLE FOR INFORMATION				
PO1.06		FIRST ISSUE - REVISED LAYOUT		PROJECT		STATUS S2					
SG		26/05/2021 CR 26/05/2021 CR 26/05/21		K800		REVISION P01.06					
REV		REVNOTES		DRAWING NO. 11647-HYD-XX-XX-DR-TP-0001		REVISION P01.06					
DRAWNBY		DATE-D		CHKBY		DATE-C		APPBY		DATE-A	