


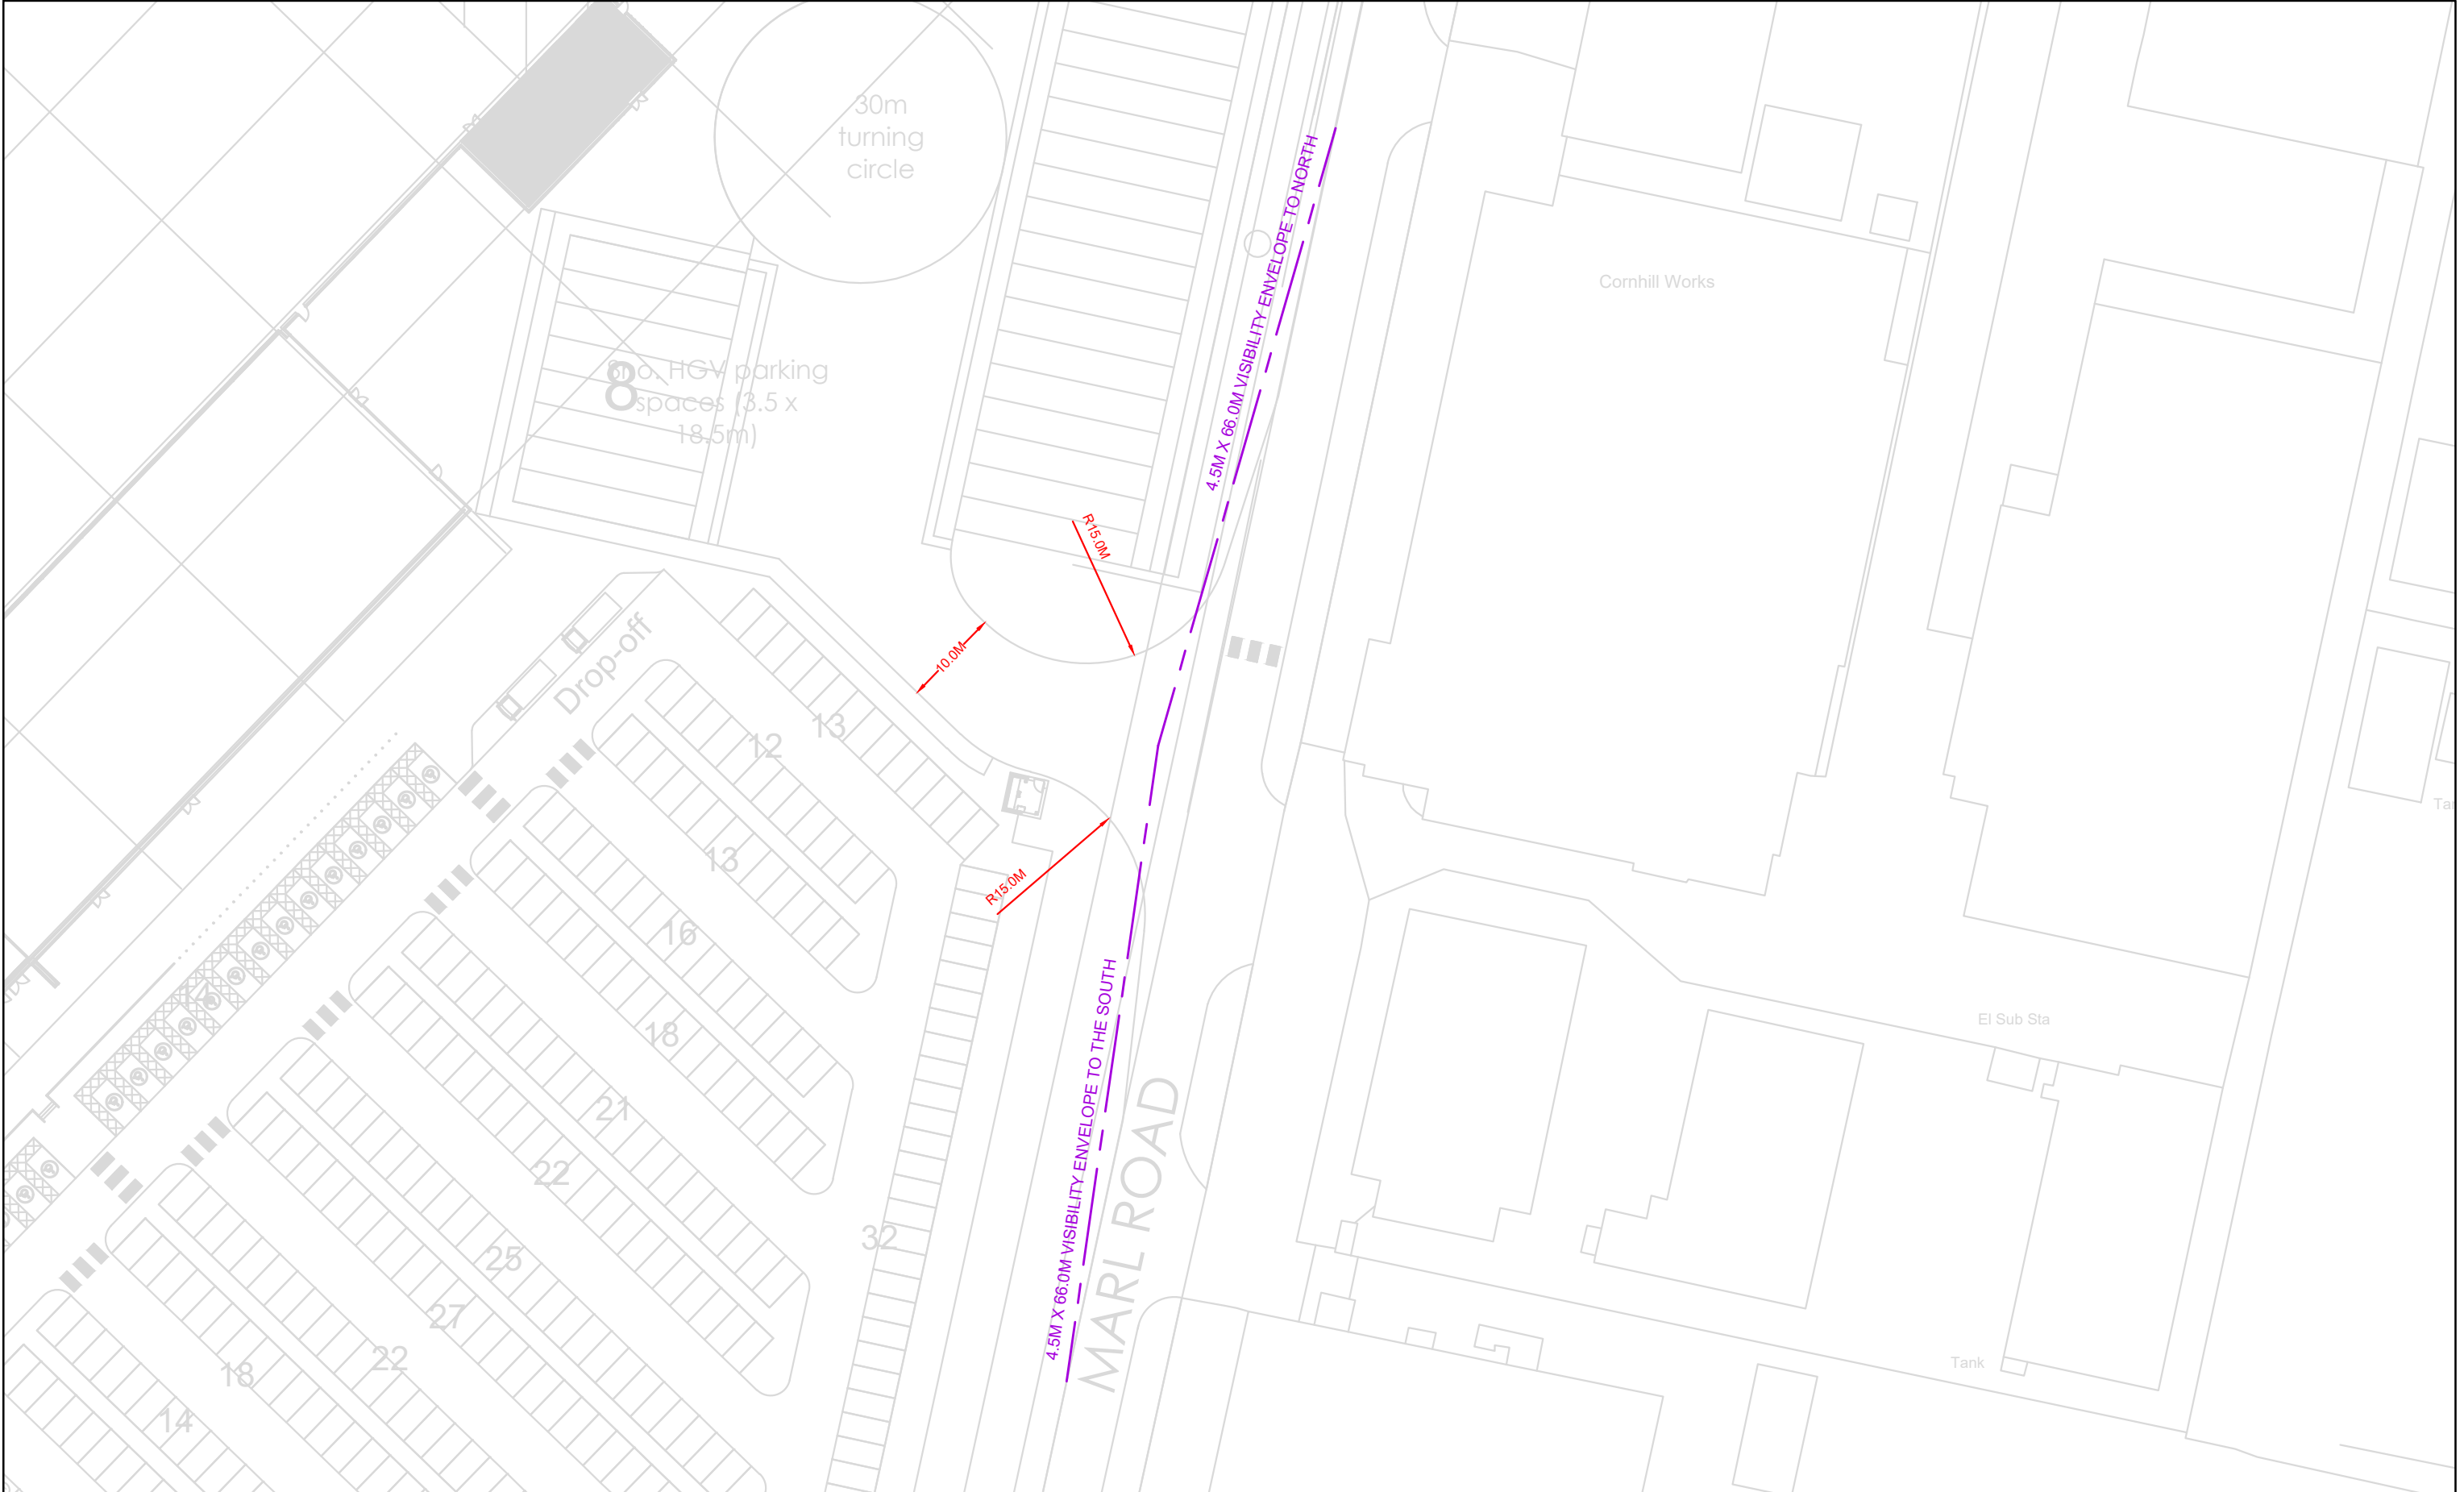

KEY PLAN	KEY PLAN CONTINUED	NOTES (CONTINUED)	REVISIONS (CONTINUED)	REVISIONS	Hydrock		TITLE		
					CLIENT		EASTERN SERVICE YARD ACCESS (MARL ROAD) ARRANGEMENT		
					PLP		HYDROCK PROJECT NO.	SCALE @ A3	
							C-11647	1:1000	
					PROJECT		STATUS DESCRIPTION		
P01.06	FIRST ISSUE - REVISED LAYOUT				PROJECT		SUITABLE FOR INFORMATION		STATUS
	SG	26/05/2021	CR	26/05/2021	CR	26/05/21			S2
	REV/NOTES				K800		DRAWING NO.		REVISION
REV	DRAWNBY	DATE-D	CHKBY	DATE-C	APPBY	DATE-A	11647-HYD-XX-XX-DR-TP-0002		P01.06