


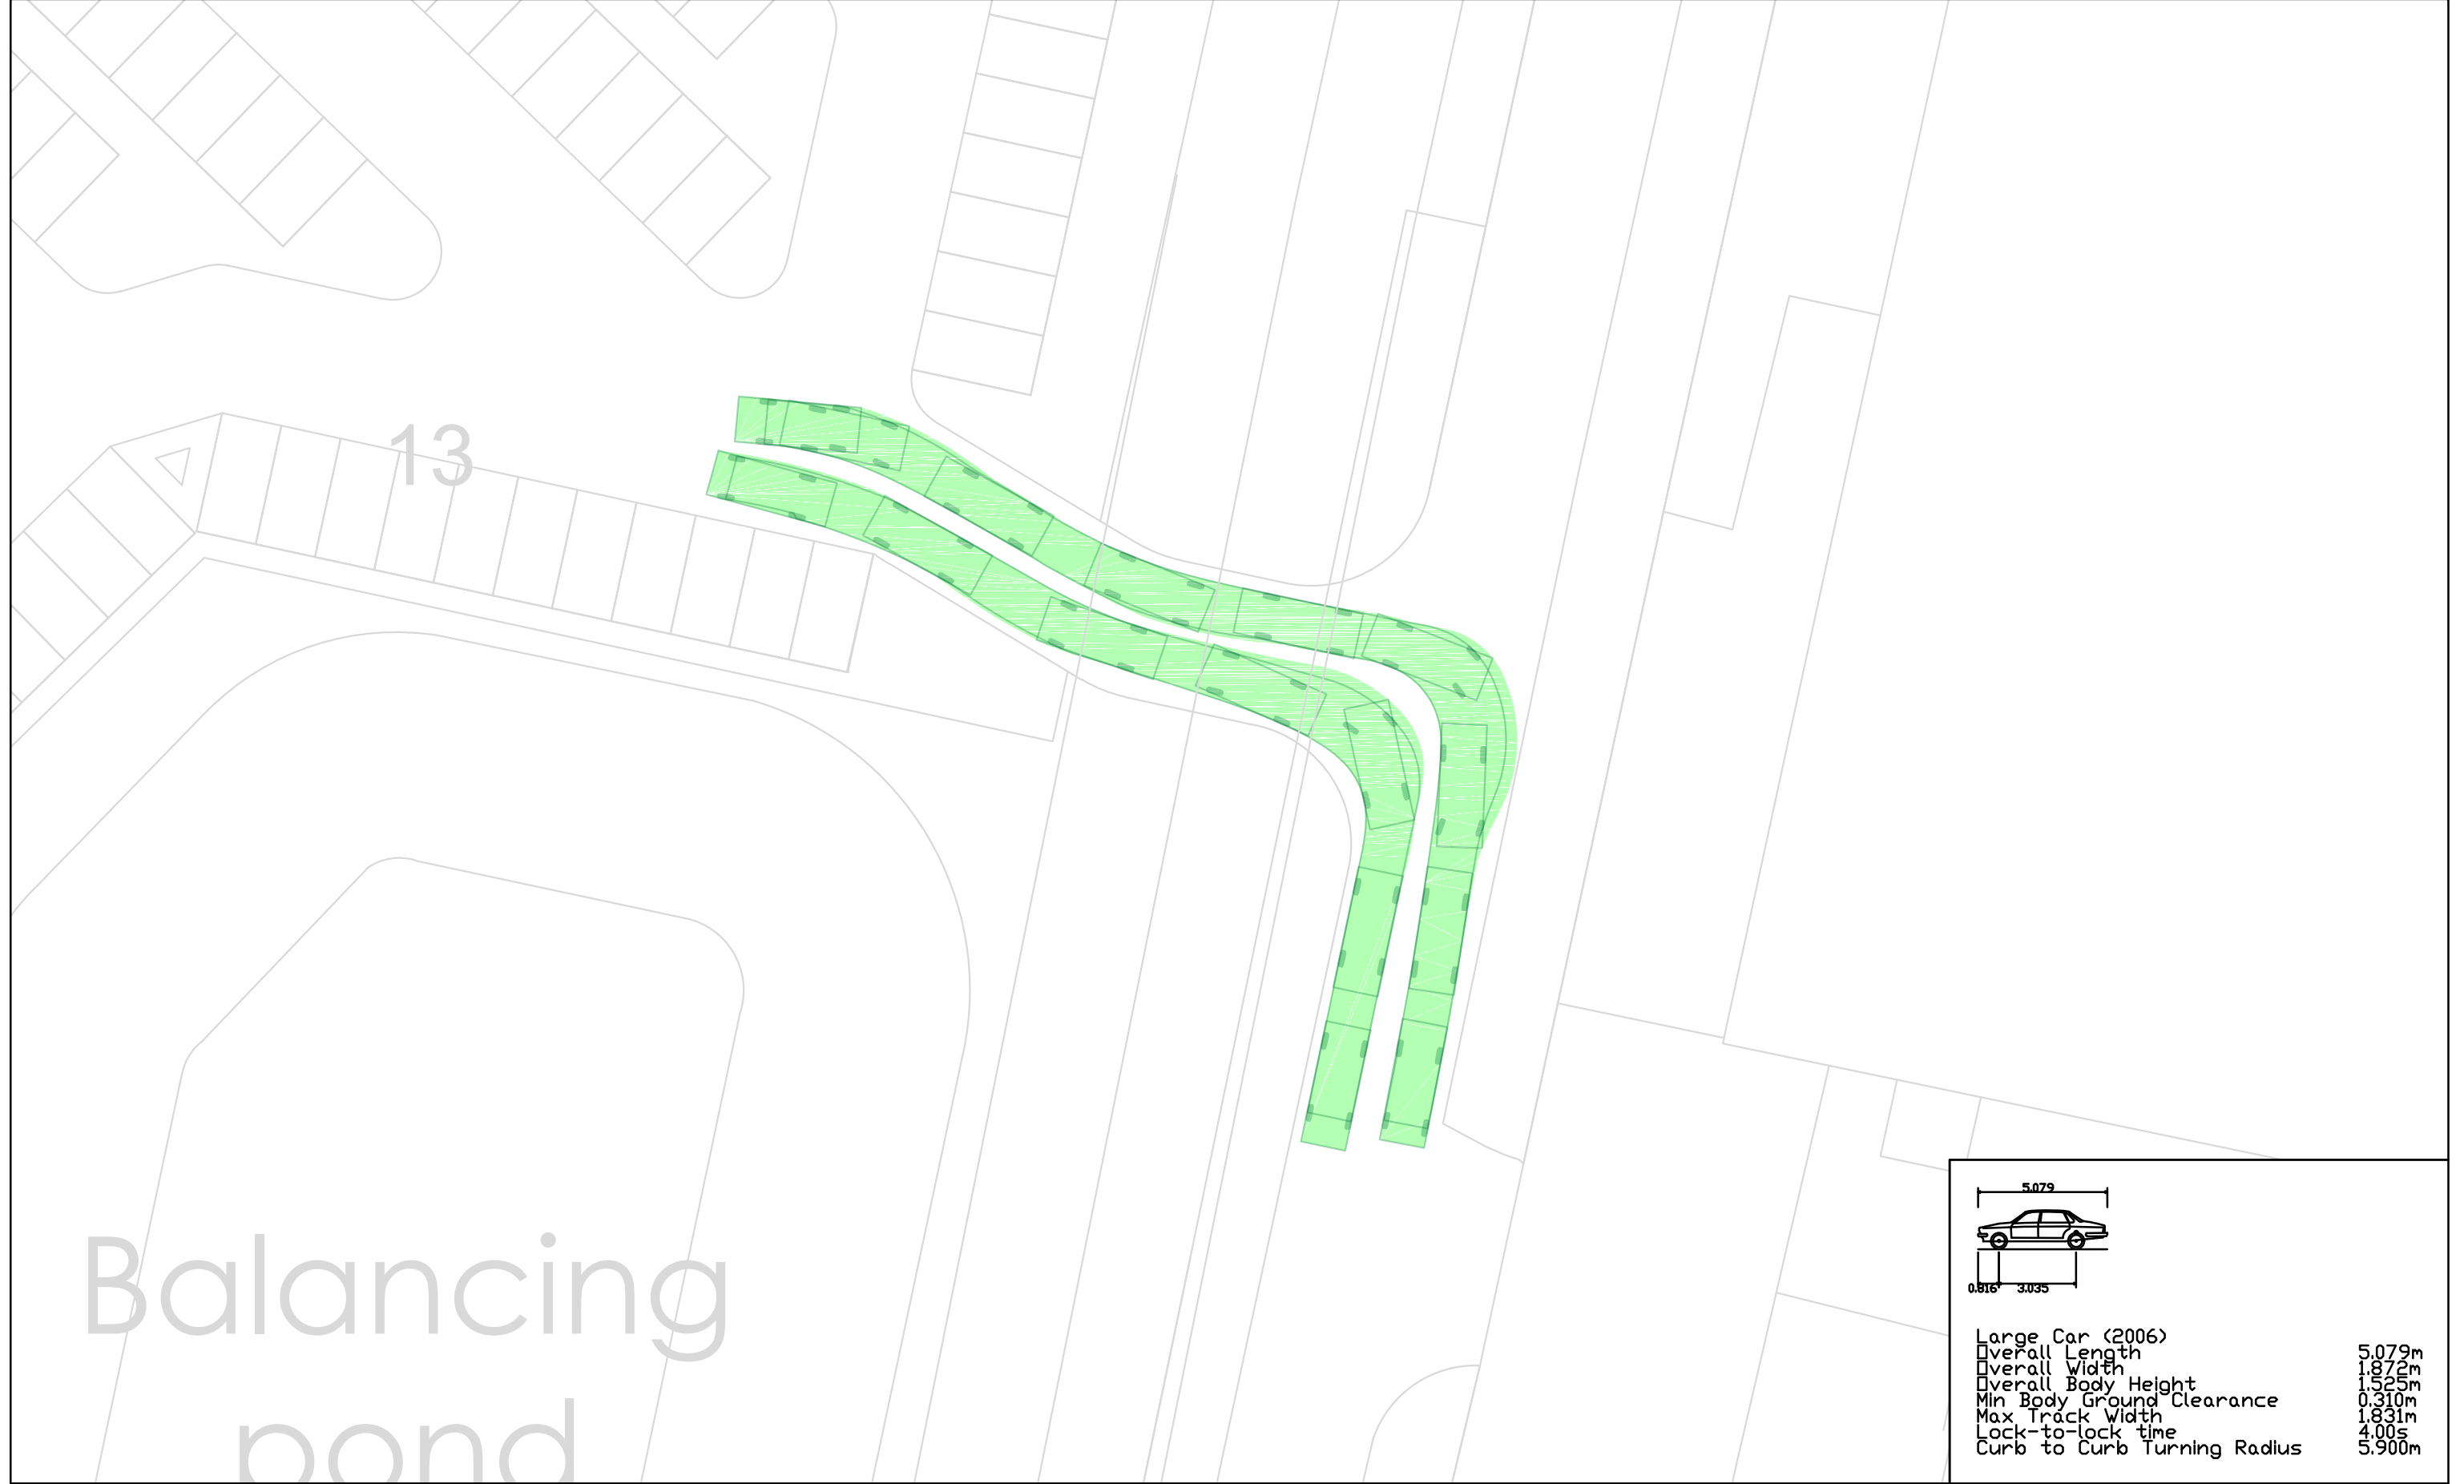

5.079
1.872
1.525
0.310
1.831
4.00s
5.900

Large Car (2006)

Overall Length	5.079m
Overall Width	1.872m
Overall Body Height	1.525m
Min Body Ground Clearance	0.310m
Max Track Width	1.831m
Lock-to-lock time	4.00s
Curb to Curb Turning Radius	5.900m

KEY PLAN VEHICLE BODY IN FORWARD GEAR VEHICLE BODY IN REVERSE GEAR VEHICLE CHASSIS IN FORWARD GEAR VEHICLE CHASSIS IN REVERSE GEAR	KEY PLAN CONTINUED	NOTES (CONTINUED)	REVISIONS (CONTINUED)	REVISIONS	Hydrock	TITLE	
					CLIENT	EASTERN CAR PARK ACCESS GENERAL SWEPT PATH ANALYSIS (LARGE CAR)	
					PLP	HYDROCK PROJECT NO.	SCALE @ A3
						C-11647	1:200
					PO1.06 FIRST ISSUE - REVISED LAYOUT	PROJECT	
SG 06/05/2021 CR 26/05/2021 CR 26/05/21	STATUS DESCRIPTION		STATUS				
REV REVNOTES	K800		SUITABLE FOR INFORMATION		S2		
DRAWNBY DATE-D CHKBY DATE-C APPBY DATE-A			DRAWING NO.		REVISION		
			11647-HYD-XX-XX-DR-TP-0008		P01.06		