




INSERT 1
SCALE 1:250

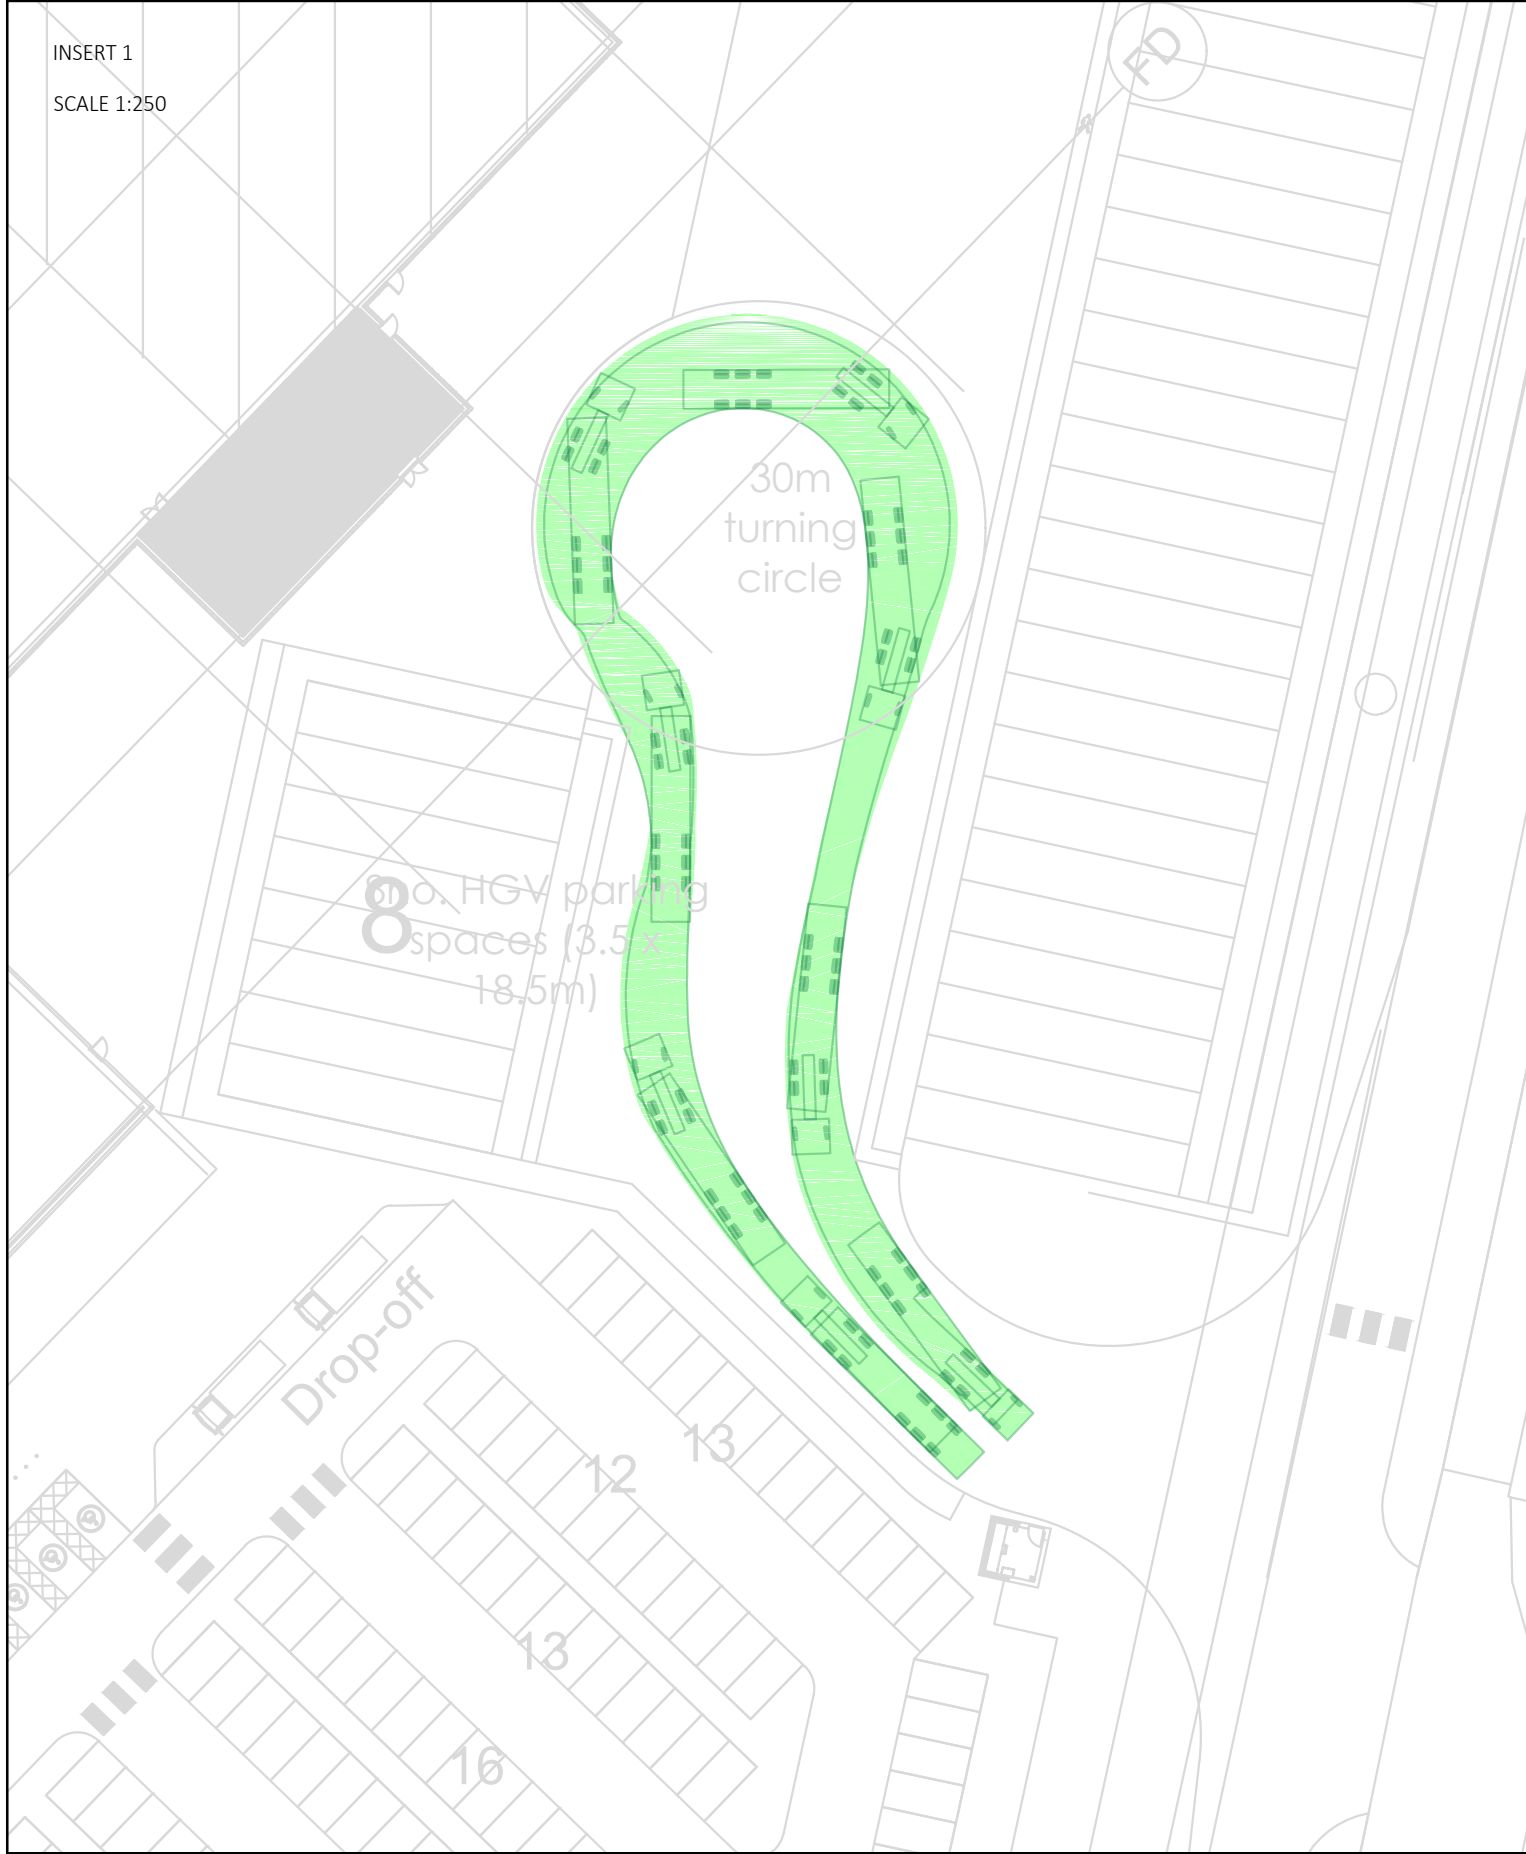


INSERT 2
SCALE 1:500

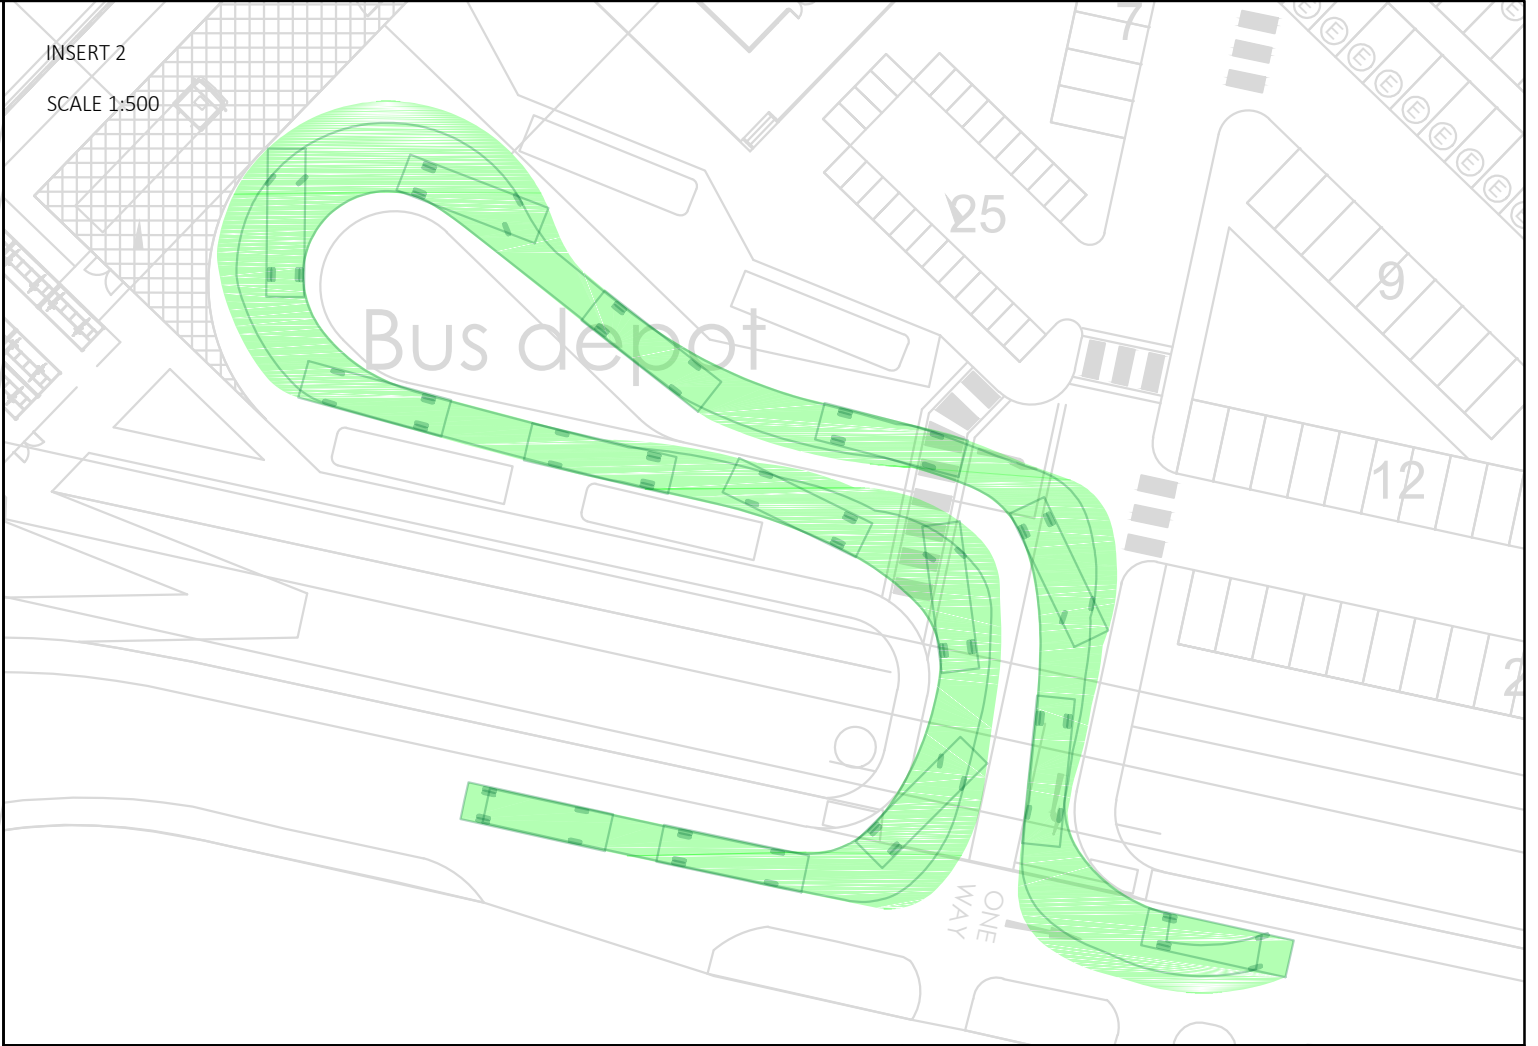

INSERT 3
SCALE 1:500

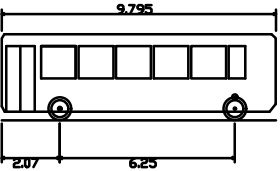

Single Deck Bus
Overall Length 9.795m
Overall Width 2.500m
Overall Body Height 3.070m
Min Body Ground Clearance 0.306m
Track Width 2.322m
Lock-to-lock time 6.00s
Curb to Curb Turning Radius 10.111m

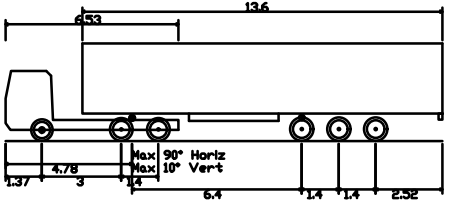

Max Legal Length (UK) Articulated Vehicle (16.5m)
Overall Length 16.500m
Overall Width 2.550m
Overall Body Height 3.681m
Min Body Ground Clearance 0.411m
Max Track Width 2.500m
Lock-to-lock time 6.00s
Curb to Curb Turning Radius 6.530m

- KEY PLAN
- VEHICLE BODY IN FORWARD GEAR
 - VEHICLE BODY IN REVERSE GEAR
 - VEHICLE CHASSIS IN FORWARD GEAR
 - VEHICLE CHASSIS IN REVERSE GEAR

KEY PLAN CONTINUED

NOTES (CONTINUED)

REVISIONS (CONTINUED)

REVISIONS



CLIENT

PLP

PROJECT
K800

TITLE
EASTERN SERVICE YARD ACCESS AND BUS
DEPOT SWEEP PATH ANALYSIS
(16.5M ARTICULATED VEHICLE & SINGLE
DECKER BUS)

HYDROCK PROJECT NO.
C-11647

SCALE @ A3
AS STATED

STATUS DESCRIPTION
SUITABLE FOR INFORMATION

STATUS
S2

DRAWING NO.
11647-HYD-XX-XX-DR-TP-0007

REVISION
P01.06

FIRST ISSUE - REVISED LAYOUT						
P01.06	SG	06/05/2021	CR	26/05/2021	CR	26/05/21
REVNOTES						
REV	DRAWNBY	DATE-D	CHKBY	DATE-C	APPBY	DATE-A