
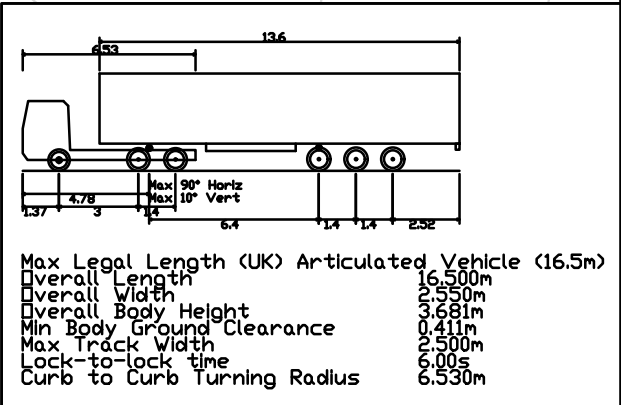


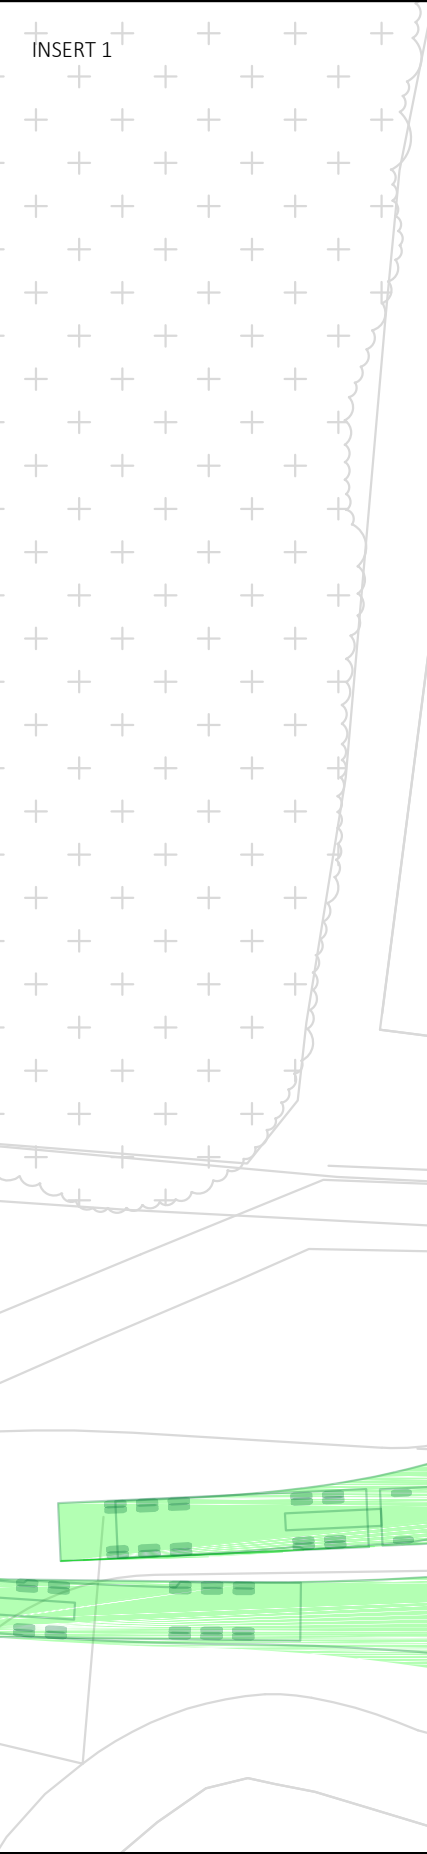

KEY PLAN VEHICLE BODY IN FORWARD GEAR VEHICLE BODY IN REVERSE GEAR VEHICLE CHASSIS IN FORWARD GEAR VEHICLE CHASSIS IN REVERSE GEAR	KEY PLAN CONTINUED	NOTES (CONTINUED)	REVISIONS (CONTINUED)	REVISIONS	Hydrock	TITLE		
					PRIMARY HGV ACCESS JUNCTION SWEPT PATH ANALYSIS			
					16.5M ARTICULATED VEHICLE			
					HYDROCK PROJECT NO. C-11647	SCALE @ A3 1:250		
					STATUS DESCRIPTION SUITABLE FOR INFORMATION		STATUS S2	
P01.06	FIRST ISSUE - REVISED LAYOUT		PROJECT		K800	DRAWING NO. 11647-HYD-XX-XX-DR-TP-0005		REVISION P01.06
SG		26/05/2021	CR	26/05/2021		CR	26/05/21	
REVNOTES								
REV	DRAWNBY	DATE-D	CHKBY	DATE-C	APPBY	DATE-A		