


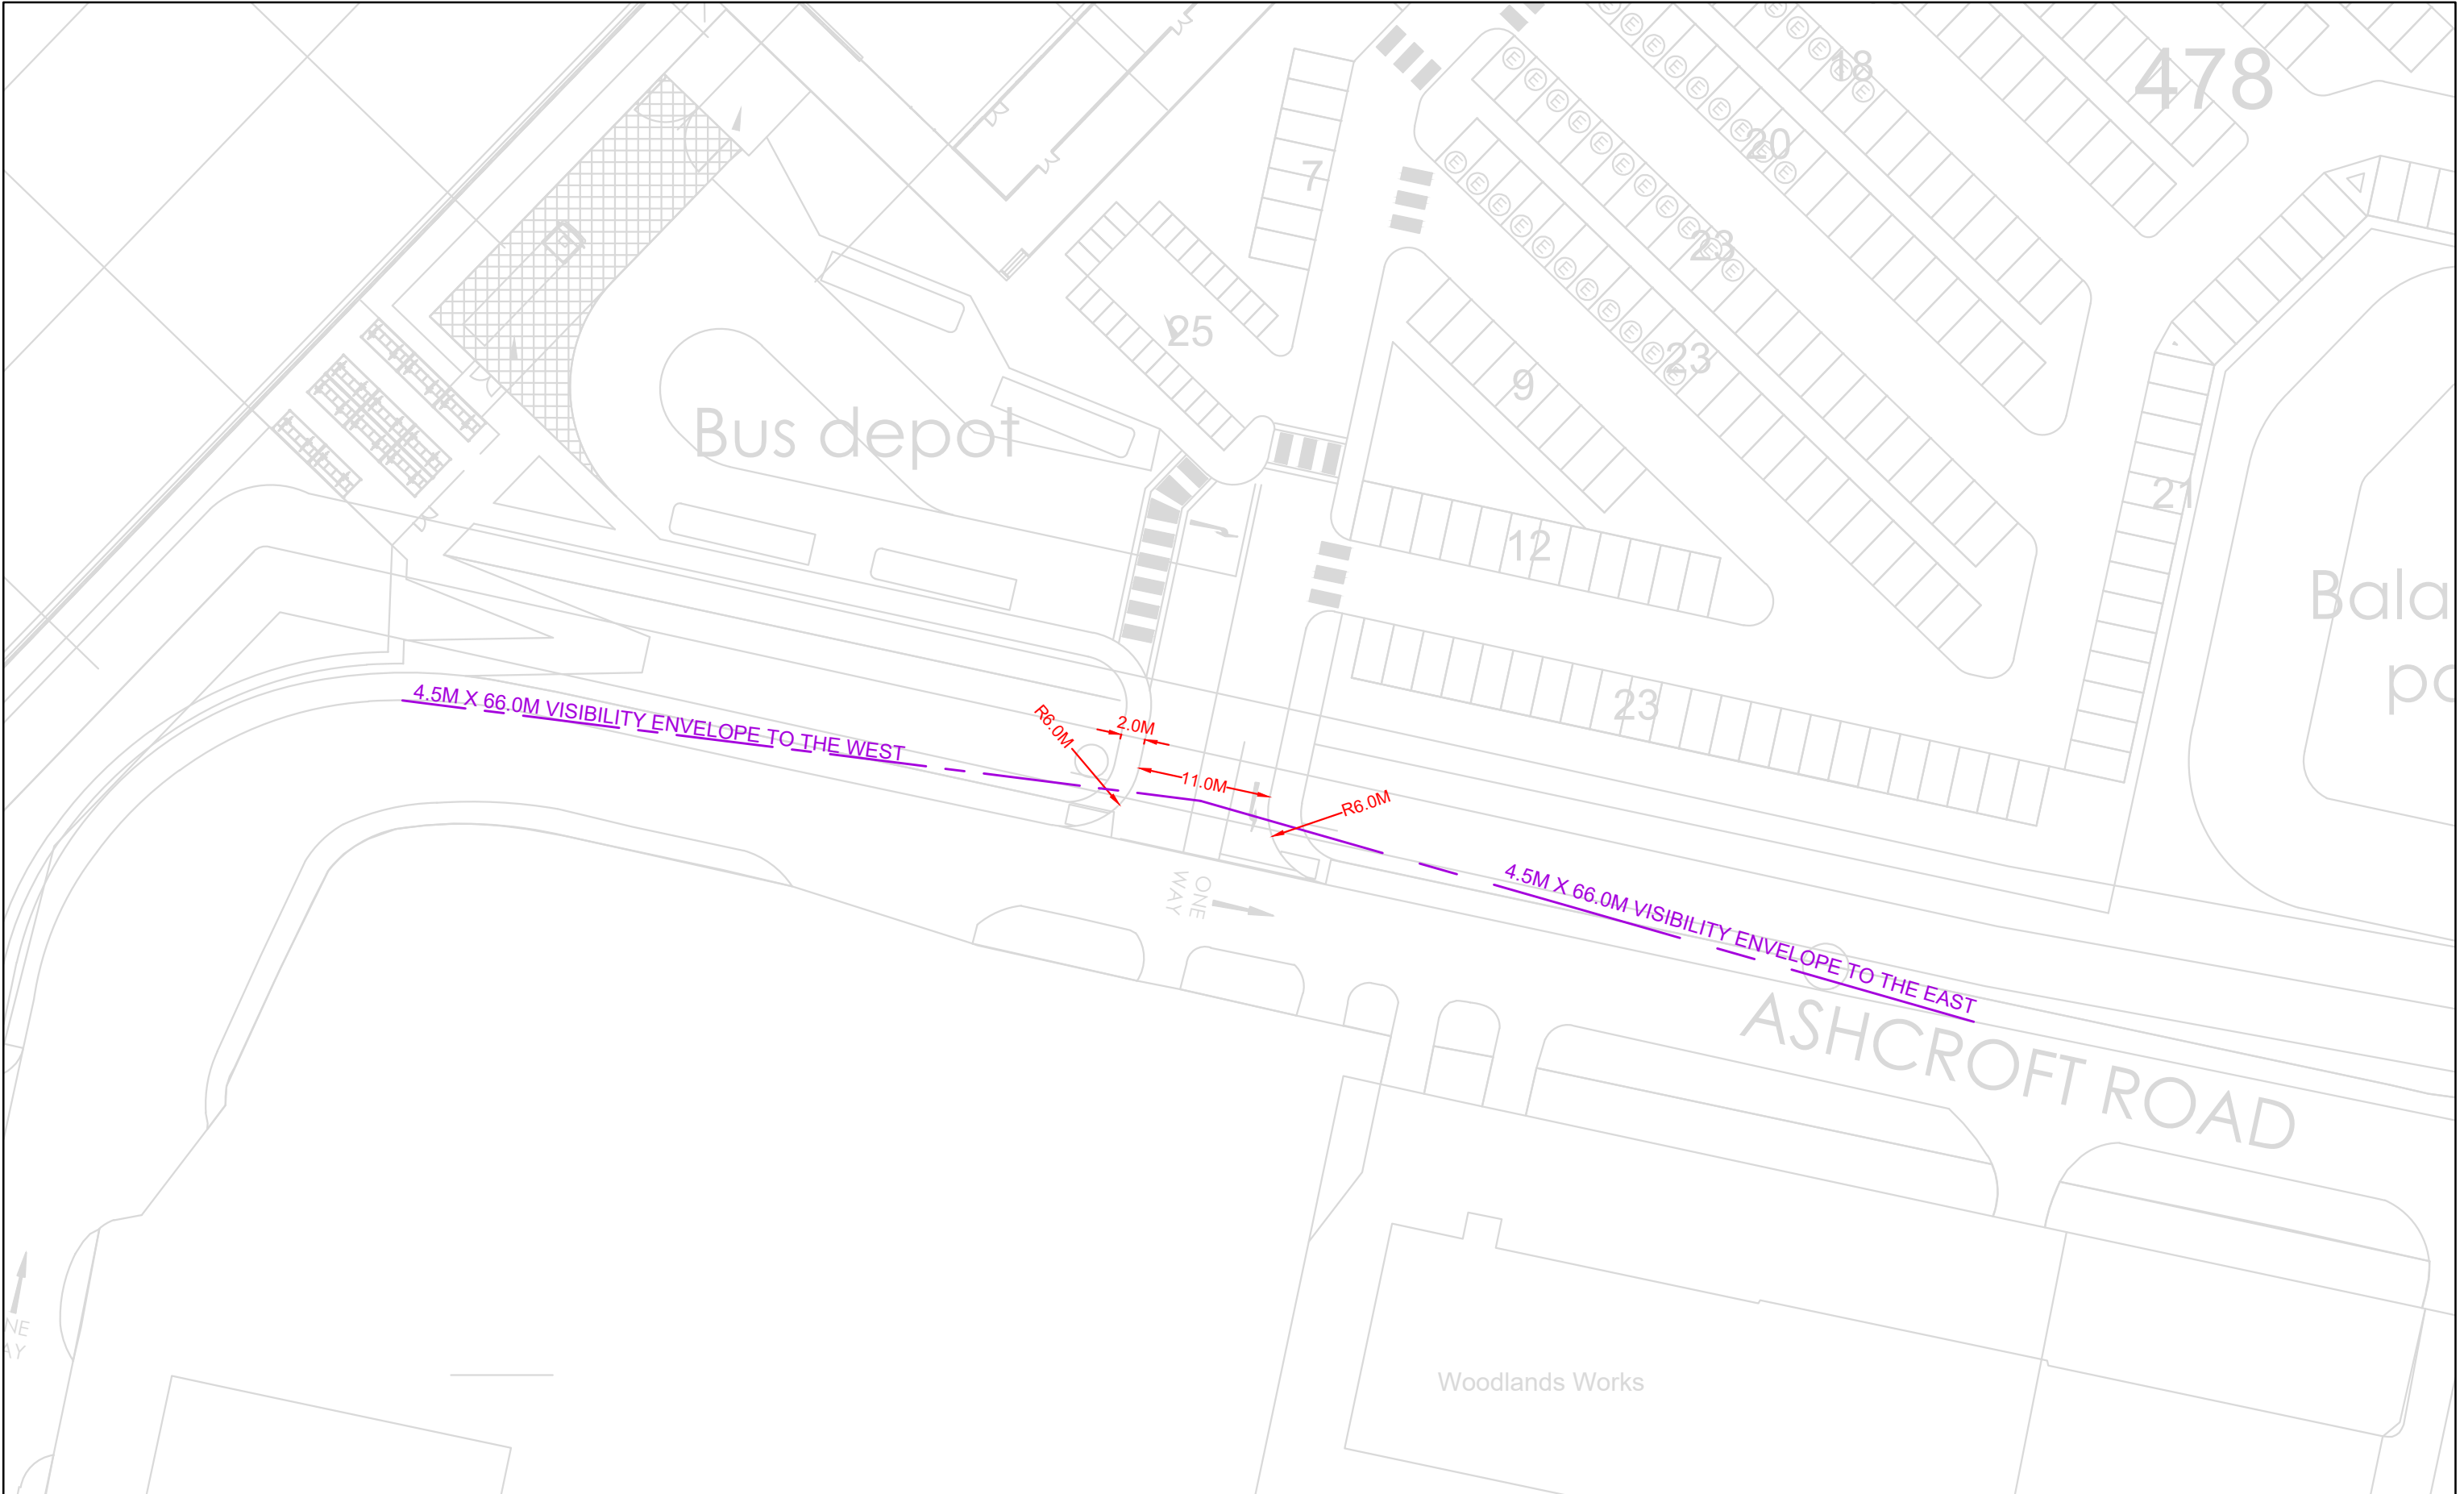

KEY PLAN	KEY PLAN CONTINUED	NOTES (CONTINUED)	REVISIONS (CONTINUED)	REVISIONS	Hydrock				TITLE					
					CLIENT				SOUTHERN CAR PARK ACCESS JUNCTION (ASHCROFT ROAD) ARRANGEMENT					
					PLP									
					HYDROCK PROJECT NO. C-11647				SCALE @ A3 1:500					
					PROJECT				STATUS DESCRIPTION				STATUS	
					K800				SUITABLE FOR INFORMATION				S2	
					DRAWING NO. 11647-HYD-XX-XX-DR-TP-0004				REVISION P01.06					
PO1.06		FIRST ISSUE - REVISED LAYOUT												
		SG		26/05/2021		CR		26/05/2021		CR		26/05/21		
REV		REV/NOTES												
		DRAWNBY		DATE-D		CHKBY		DATE-C		APPBY		DATE-A		