




- 4.5m high weld mesh fence (existing)
- 4.5m high weld mesh fence
- 1.2 high weld mesh fence
- 2.5m high ball stop net (above weld mesh fence)
- 3.7m high acoustic fence
- railway sleeper retaining wall

Site Footprint

Field Size 106m x 70m - 7,420m²
11v11 - 91m x 55m (White) - 1no.
9v9 - 73m x 46m (Blue) - 1no.
7v7 - 55m x 37m (Yellow) - 2no.
5v5 - 25.5m x 37m (Red) - 4no.


4.5m high ball stop net
2.0m high close boarded timber fence
1.2m high spectator fence

LED Floodlights - 6no.

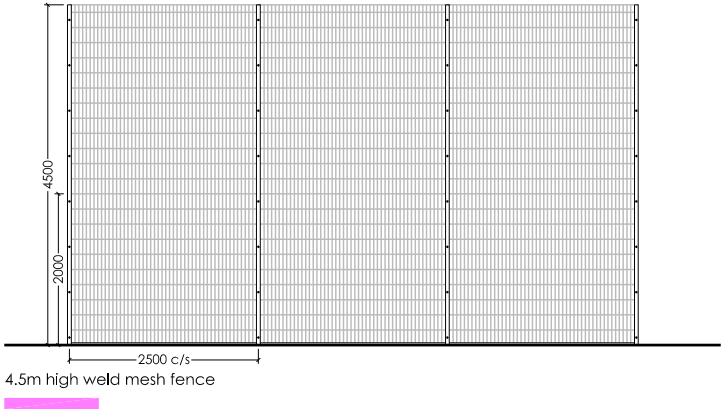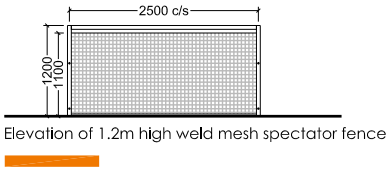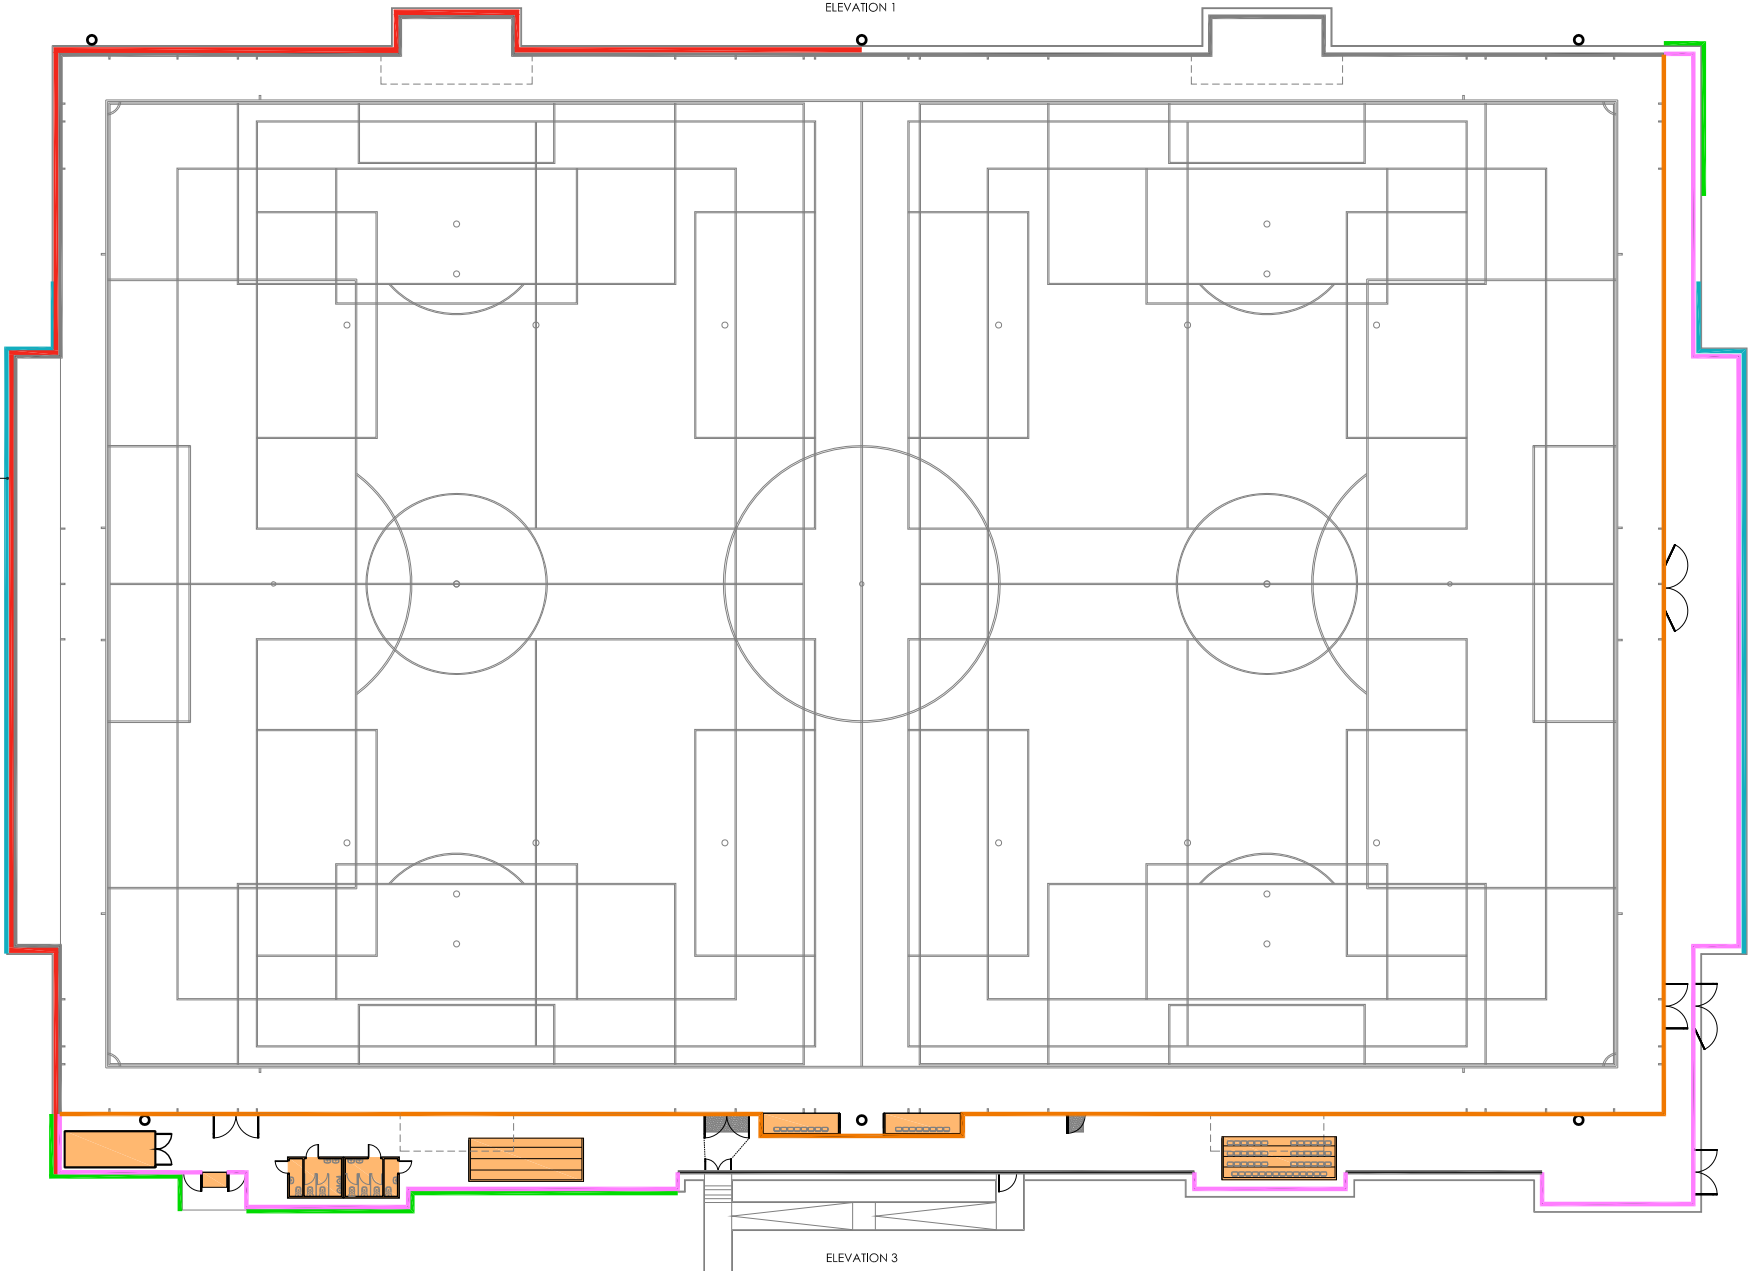

Netting is to be 100mm x 100mm square polypropylene attached to stainless steel top and bottom catenary wires and threaded with pvc line wire to prevent nets blowing in the wind. Netting colour is black.

Ball stop netting to be installed from extended perimeter fence posts at eastern and western ends of AGP

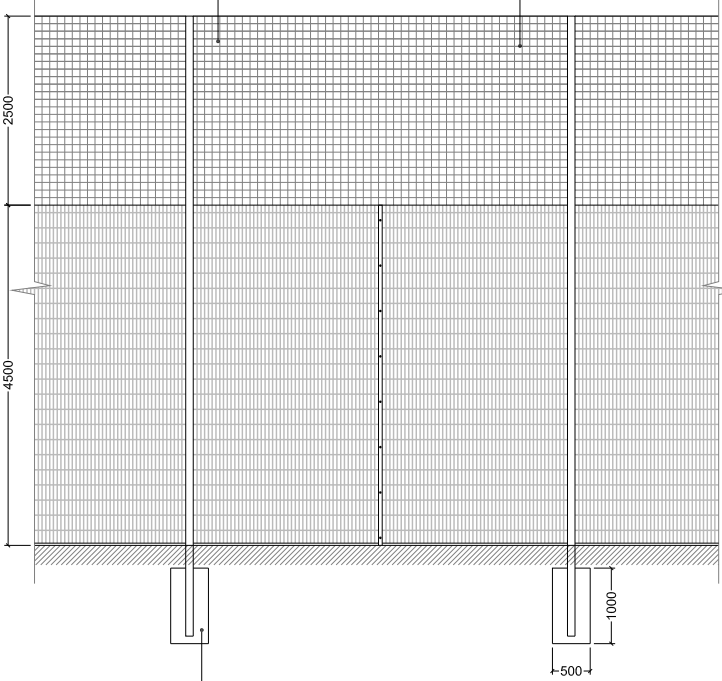

7.2m long x 100mm square box section x 4mm thick steel posts set in concrete foundations at 500mm x 500mm x 1000mm deep leaving a 6m high posts above ground level.
Posts are to be polyester powder coated moss green (RAL6005) and capped.
Posts are to be concreted into the ground at around 6m centres.

4.5m high weld mesh fence with 2.5m high ball stop netting installed above

ELEVATION 1 - Pitch Fence

ELEVATION 2 - Pitch Fence

ELEVATION 2 - Spectator Fence

ELEVATION 3 - Pitch Fence

ELEVATION 3 - Spectator Fence

ELEVATION 4 - Pitch Fence

Copyright Notice:
This drawing is the copyright of Steve Wells Associates
and shall not be reproduced without permission. © 2024

Dwg, Purpose **Feasibility**

No. Revision / Issue Date

Project
AGP Infrastructure Improvements
Halewood Leisure Centre
Baileys Lane, Halewood
Liverpool, L26 0TY

Client
Knowsley Council
Dwg, Title
Proposed AGP Plan and Elevations

STEVE WELLS ASSOCIATES
making sport happen
Churchill House, Mill Hill, Pontefract, West Yorkshire,
WF8 4HY t: 01977 797258 e: mail@stevewells-associates.com

Dwg. No.	Rev.
205-104-1004	
Scale	Date
1:100, 1:500 @ A3	October 2024
Drawn by	Checked
GSB	DKW