


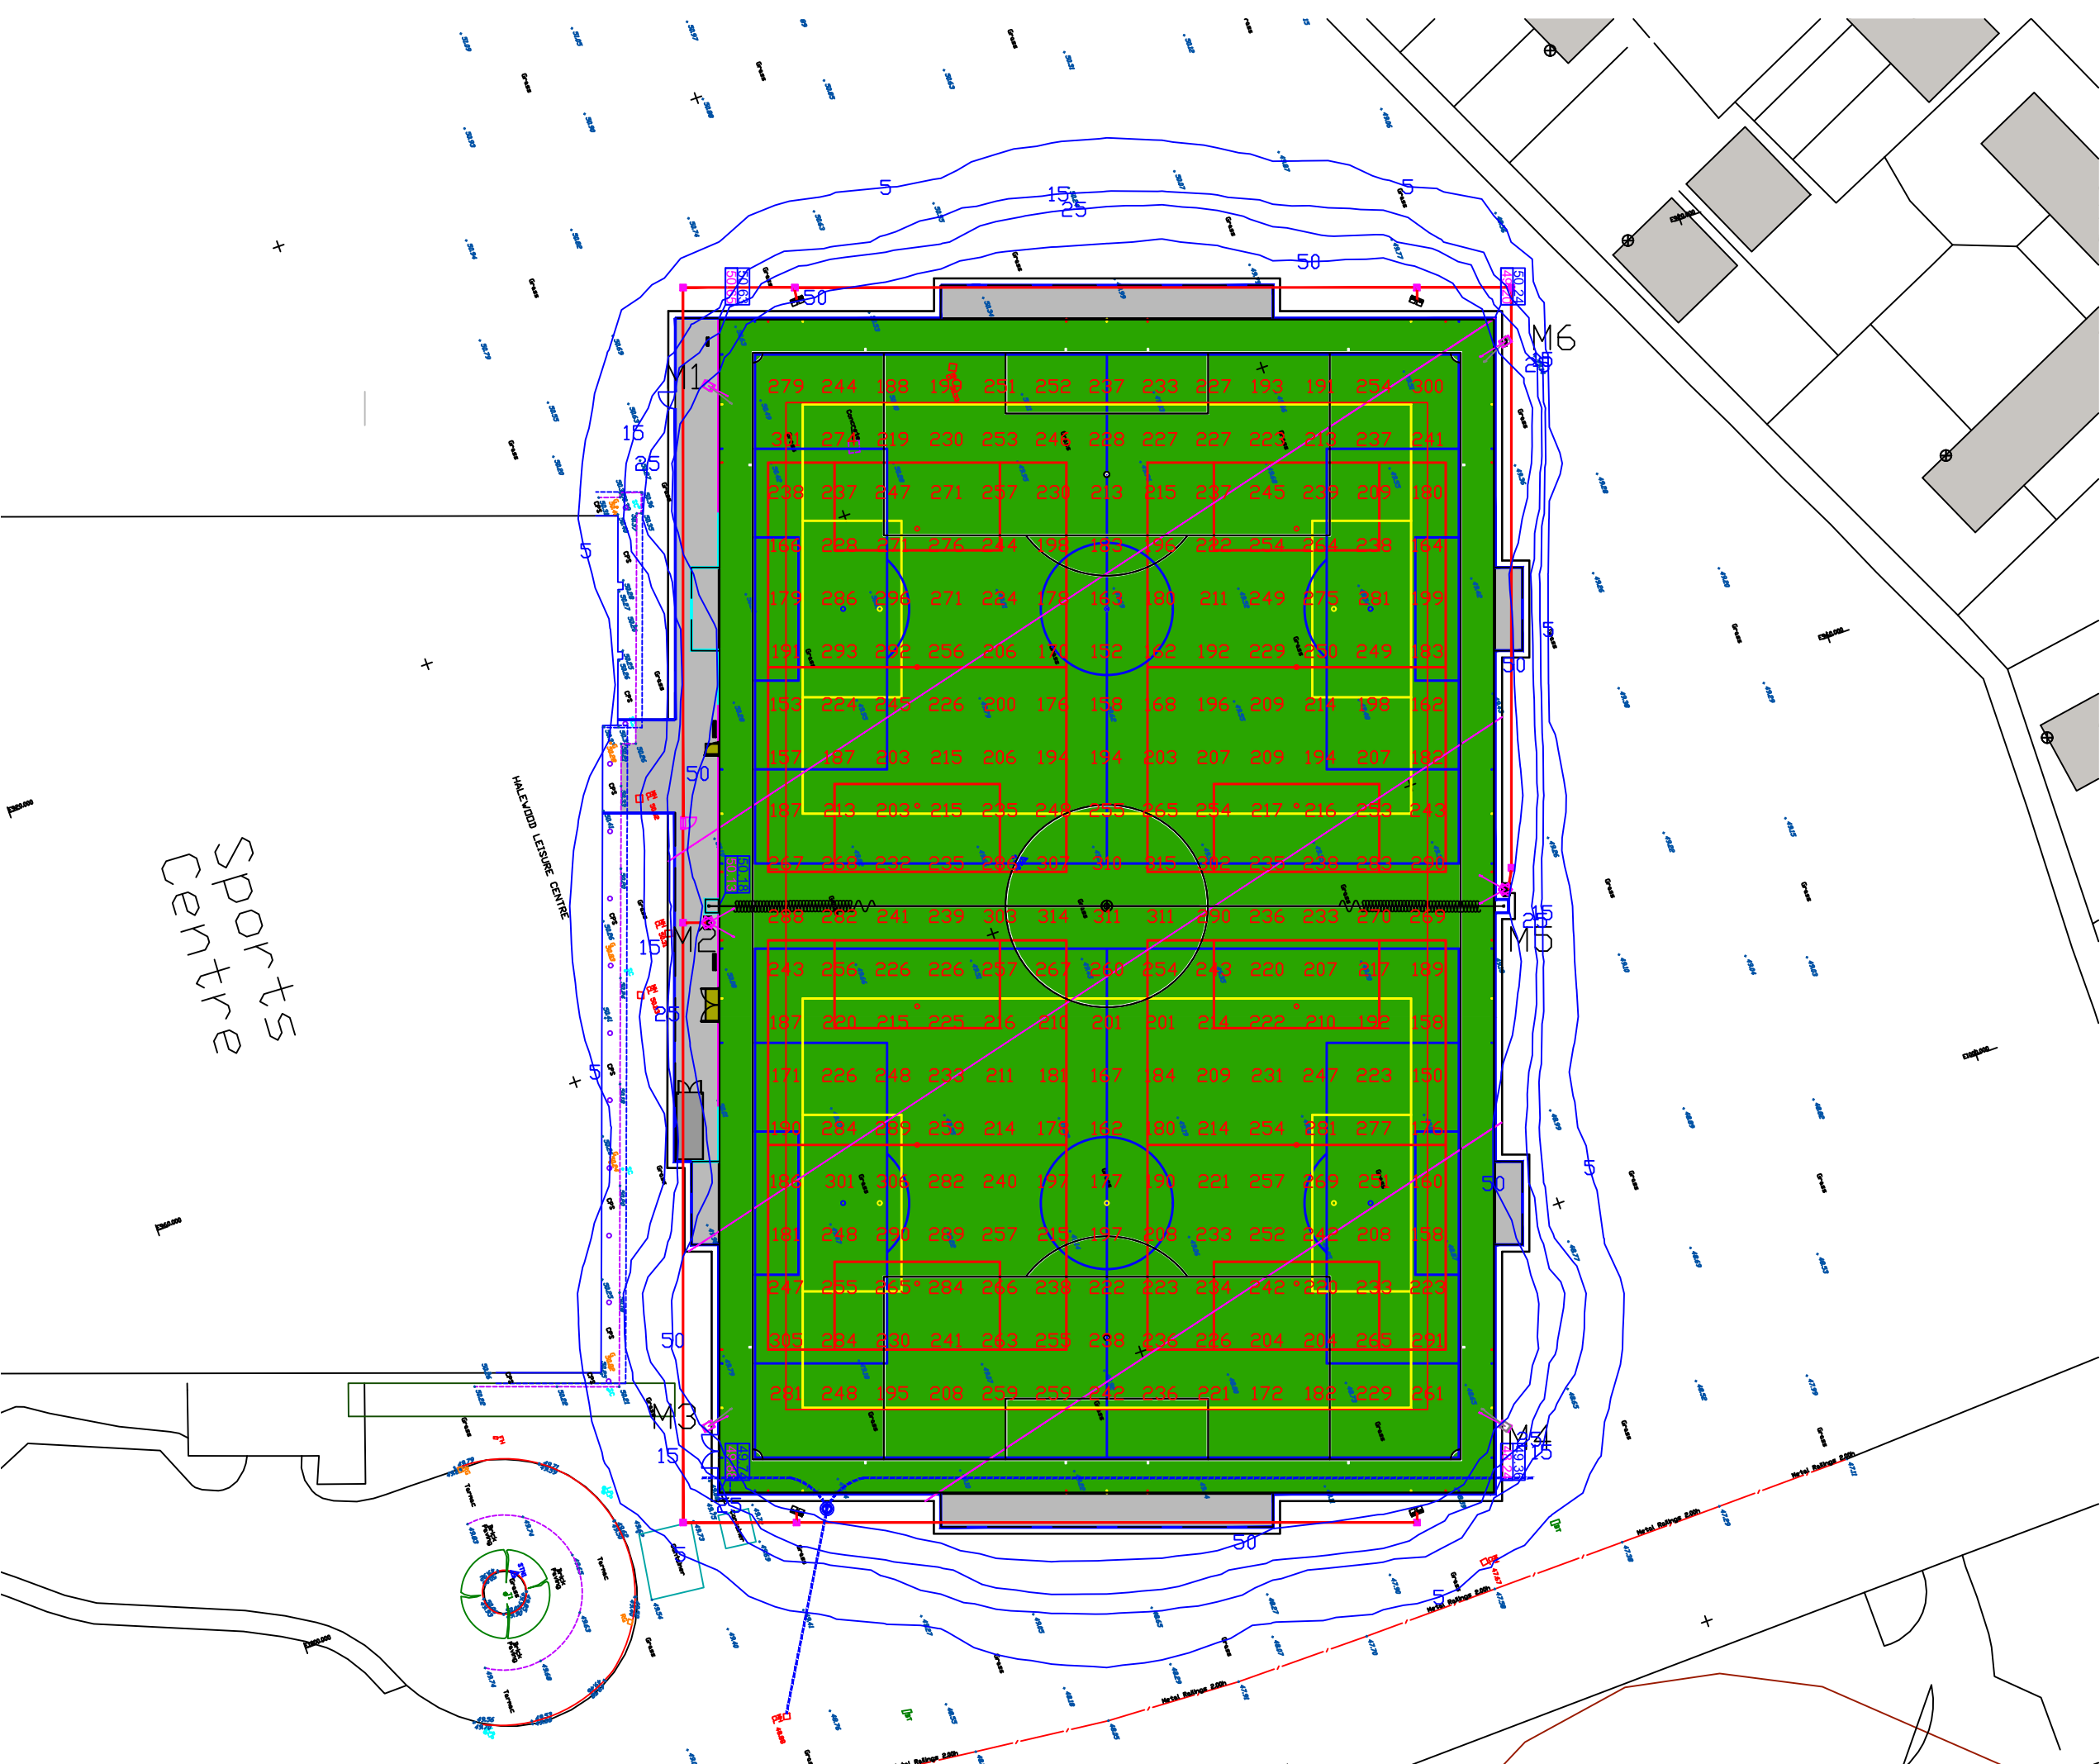

NOTES:

Floodlighting Equipment

6 x 15m Masts (M1-M6)
Each carrying the following Floodlights :-
M1, M3, M4 & M6
...1 x Siteco FL11-3 Blade-PL33T BLC
...1 x Siteco FL11-2 Blade-PL33T BLC
M2 & M5
...2 x Siteco FL11-3 Blade-PL33T BLC

Lamps = Siteco LED - 5,000K CRI 70

Illuminance Levels

Initial -
(100hrs) E.i.ave = 231Lux
Maintained -
(4000hrs) E.i.ave = 208Lux
Uniformity
Emin/Eave = 0.65
Emin/Emax = 0.48

Grid values in Lux(initial).
Grid interval = 5m.
Contour values in Lux (initial).
Contours: 5, 15, 25, 50 Lux.

Maintenance Factor = 0.90
(Based on a cleaning interval of 2 years)



www.halliday-lighting.co.uk
THIS DRAWING & THE INFORMATION CONTAINED THEREIN IS THE PROPERTY OF HALLIDAY LIGHTING LTD AND SHOULD NOT BE COPIED IN WHOLE OR IN PART, DISCLOSED TO ANY THIRD PARTY OR USED FOR ANY OTHER PURPOSE WITHOUT THE PRIOR WRITTEN CONSENT OF HALLIDAY LIGHTING
email - info@halliday-lighting.co.uk

PROJECT NAME:
Halewood leisure centre

DRAWING TITLE:
Proposed Floodlighting

DRAWN BY: JDW	DATE: 14/11/2024
CHECKED BY: JM	SCALE: NTS
DRAWING No: HLS731	REVISION: REV 6

5	08/11/24	New Floodlight Data	HJ	JM
6	14/11/24	Vertical Spill added	JDW	JM

NOTES:

Floodlighting Equipment

6 x 15m Masts (M1-M6)
Each carrying the following Floodlights :-
M1, M3, M4 & M6
...1 x Siteco FL11-3 Blade-PL33T BLC
...1 x Siteco FL11-2 Blade-PL33T BLC
M2 & M5
...2 x Siteco FL11-3 Blade-PL33T BLC

Lamps = Siteco LED - 5,000K CRI 70

Illuminance Levels

Initial -
(100hrs) E.i.ave = 231Lux

Maintained -
(4000hrs) E.i.ave = 208Lux

Uniformity
Emin/Eave = 0.65
Emin/Emax = 0.48

Grid values in Lux(initial).
Grid interval = 5m.
Contour values in Lux (initial).
Contours: 5, 15, 25, 50 Lux.

Maintenance Factor = 0.90
(Based on a cleaning interval of 2 years)

EST. 1962
HALLIDAY
LIGHTING

www.halliday-lighting.co.uk

THIS DRAWING & THE INFORMATION CONTAINED THEREIN IS THE PROPERTY OF
HALLIDAY LIGHTING LTD AND SHOULD NOT BE COPIED IN WHOLE OR IN PART,
DISCLOSED TO ANY THIRD PARTY OR USED FOR ANY OTHER PURPOSE WITHOUT
THE PRIOR WRITTEN CONSENT OF HALLIDAY LIGHTING
email - info@halliday-lighting.co.uk

PROJECT NAME:
Halewood leisure centre

DRAWING TITLE:
Vertical Spill

DRAWN BY:
JW

DATE:
14/11/2024

CHECKED BY:
JM

SCALE:
NTS

DRAWING No:
HLS731

REVISION:
REV 6

5	08/11/24	New Floodlight Data	HJ	JM
6	14/11/24	Vertical Spill added	JW	JM

