


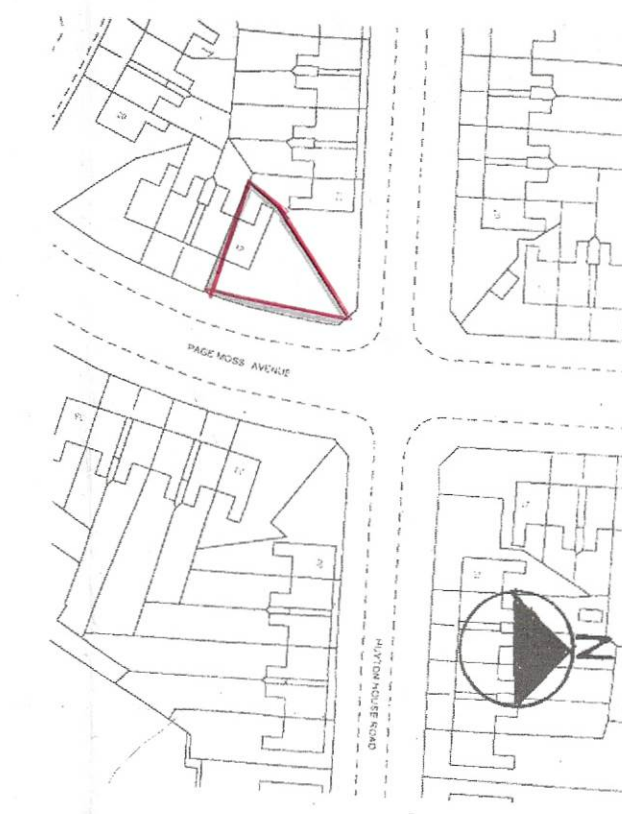
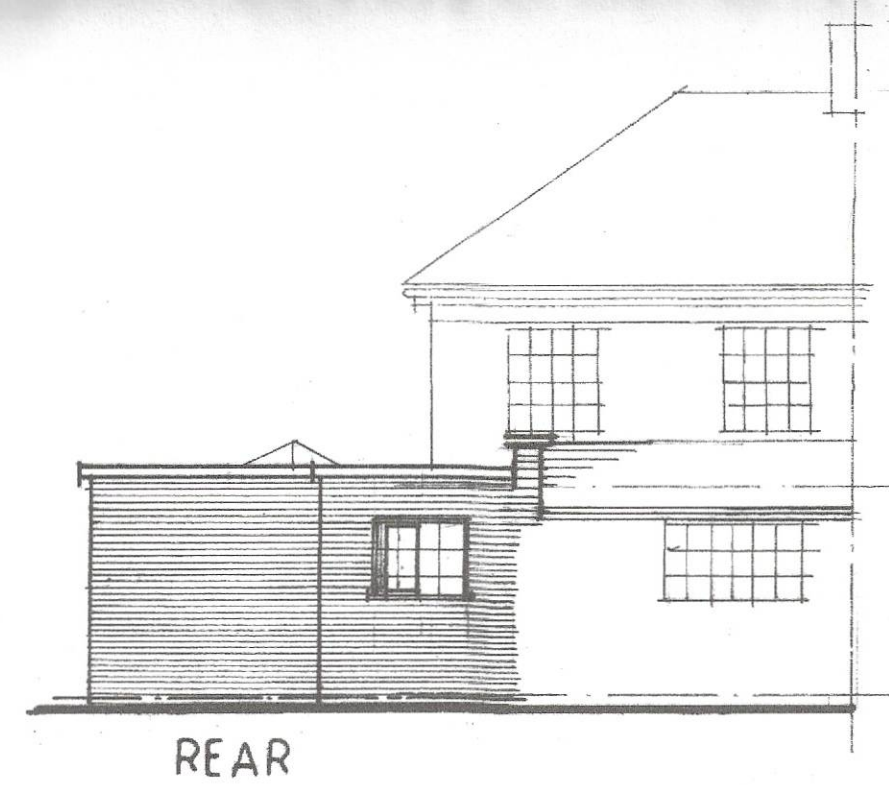
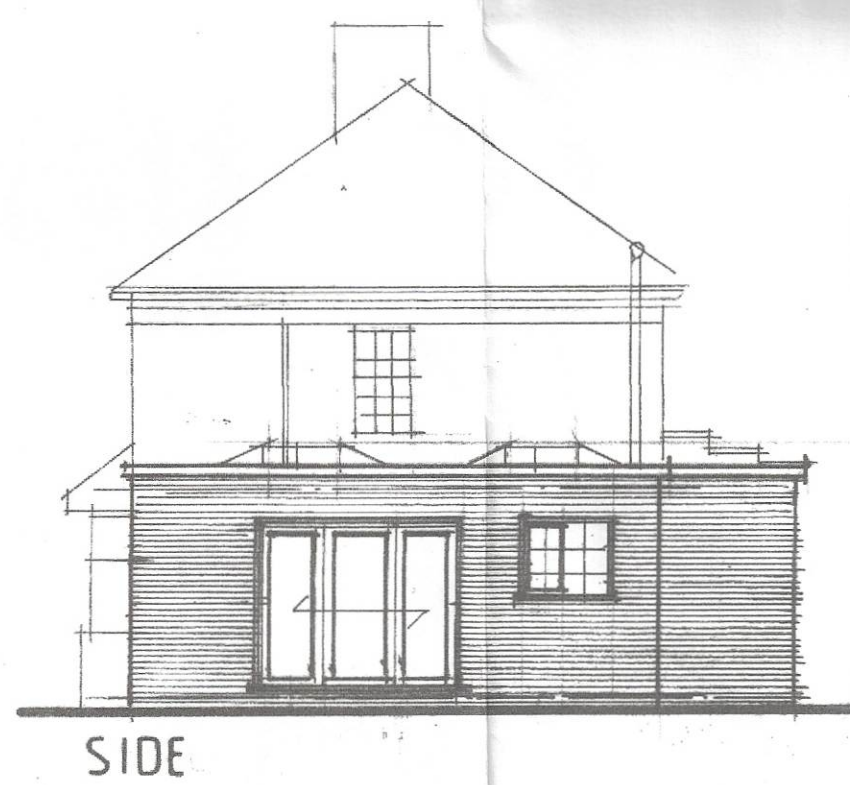
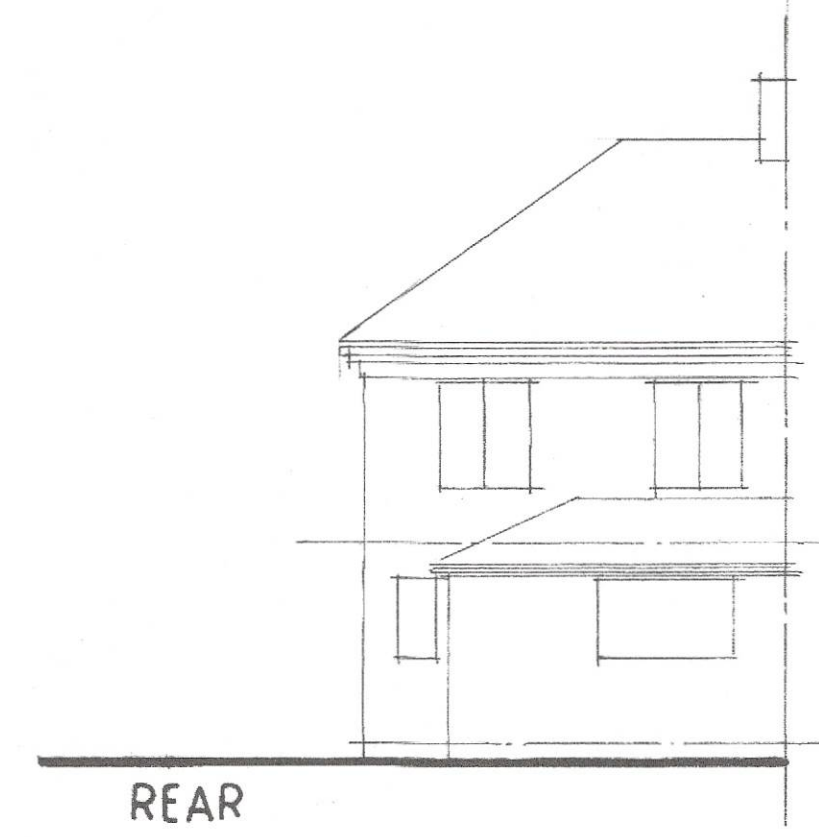


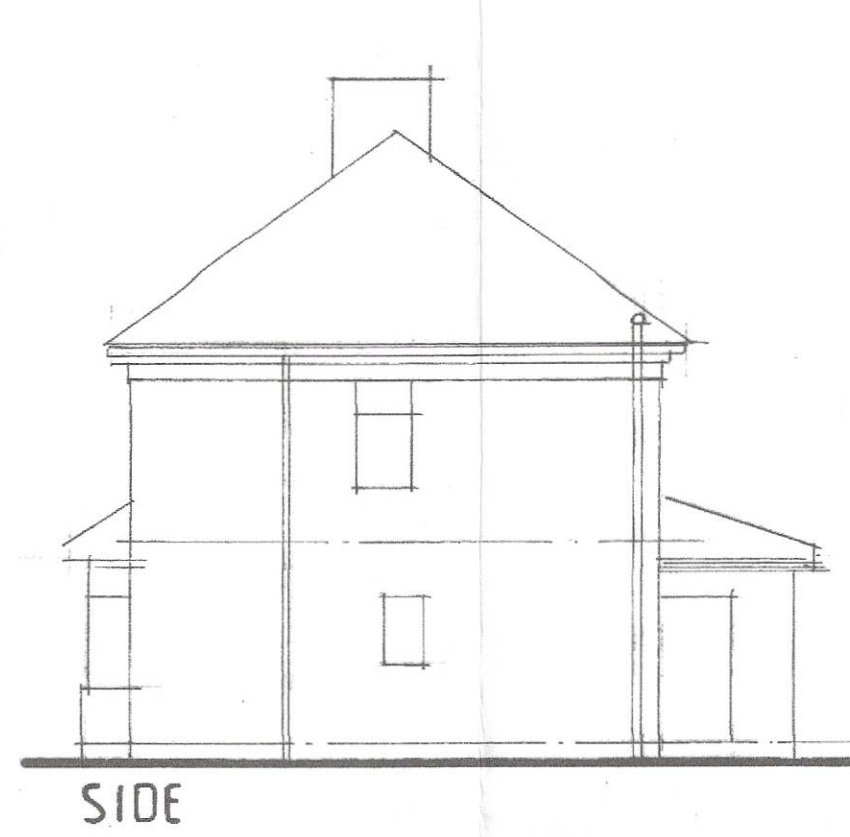



LOCATION PLAN. 1/1250.

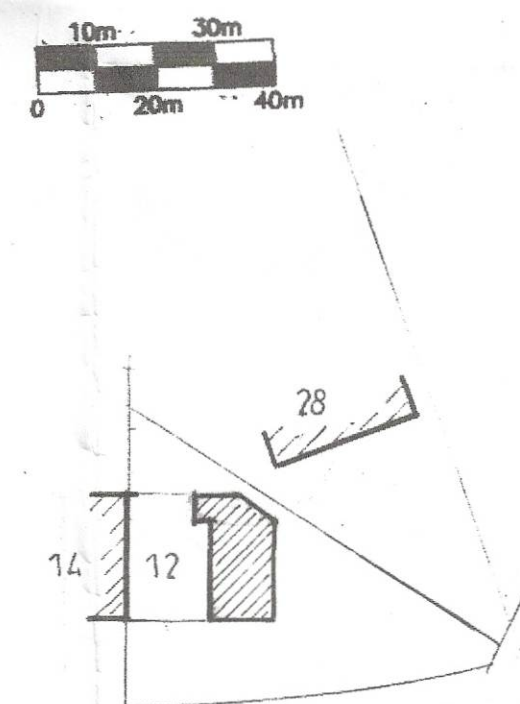


BLOCK PLAN. 1/500

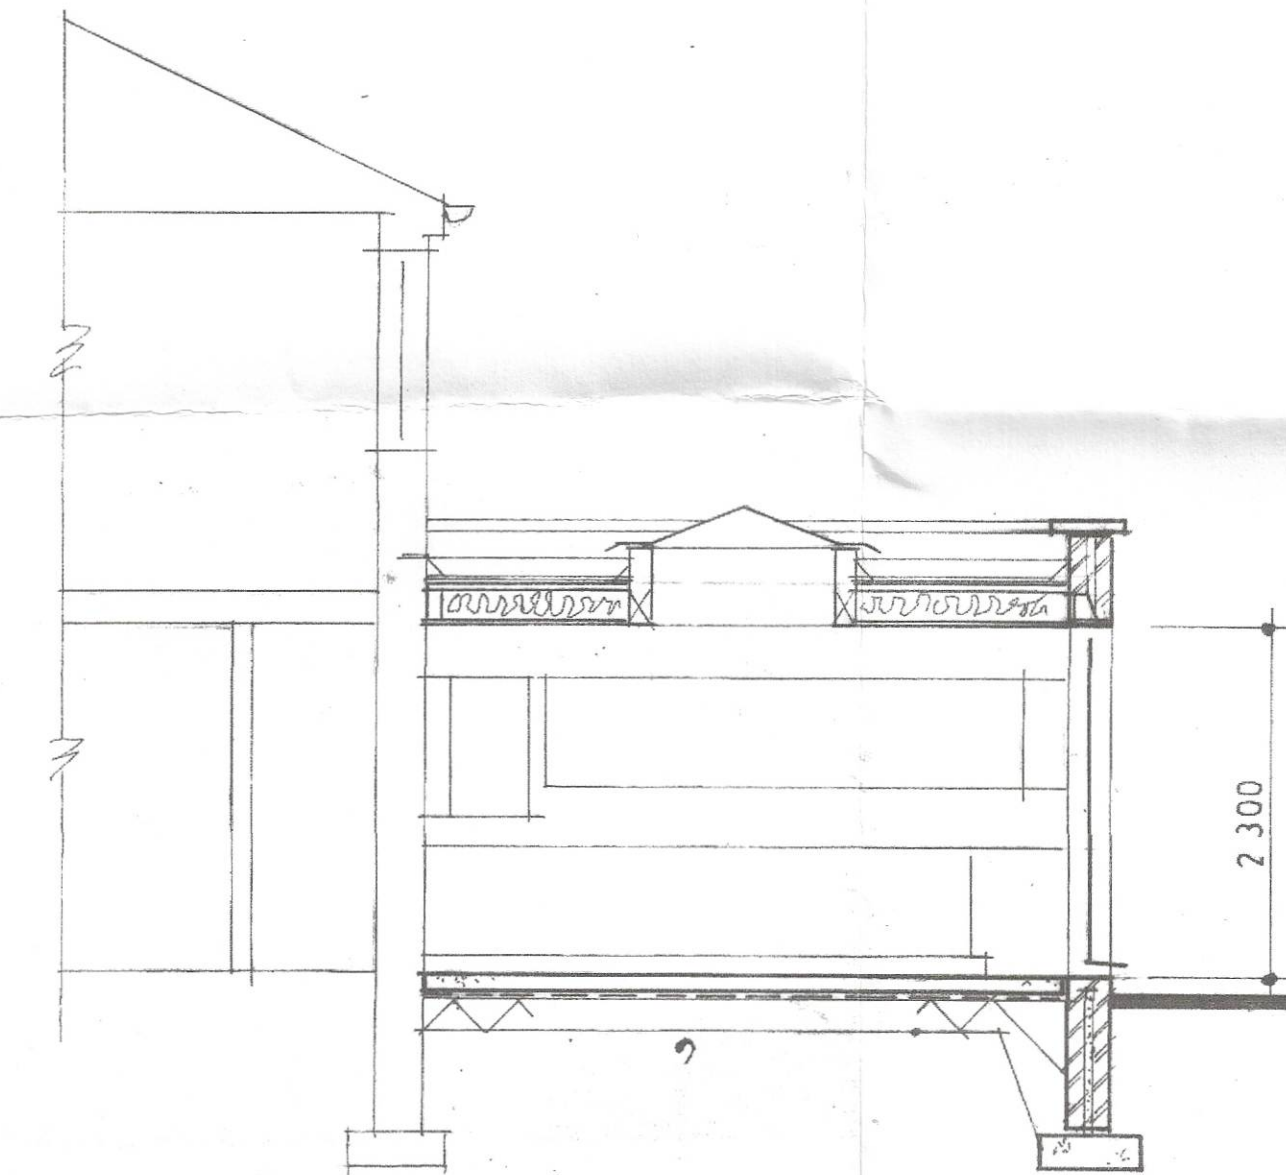


SECTION A-A

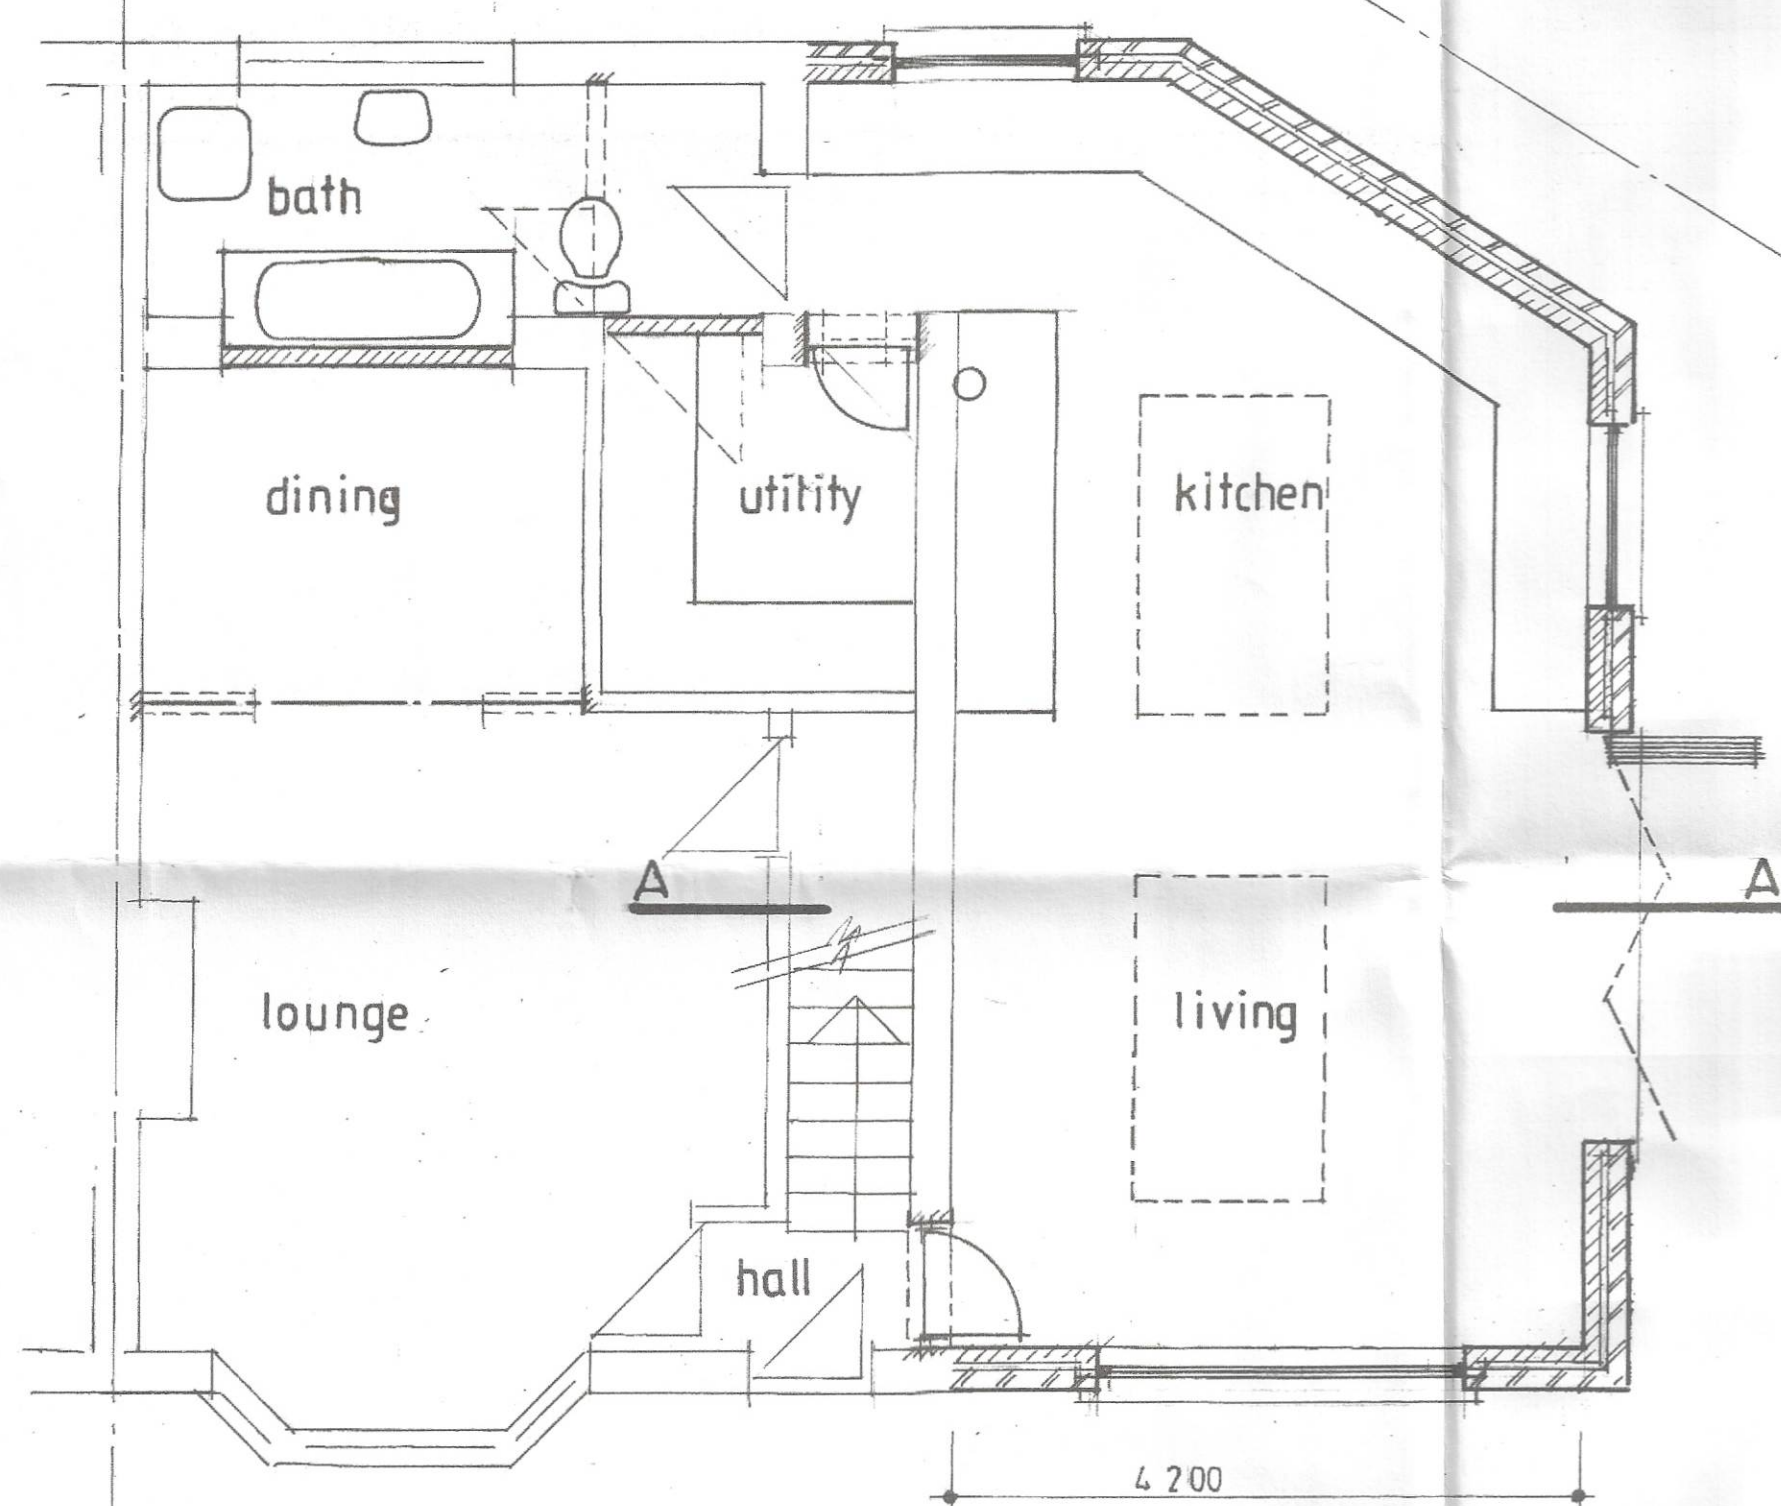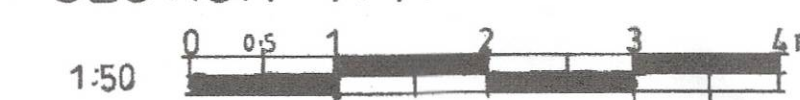

GROUND FLOOR AS PROPOSED

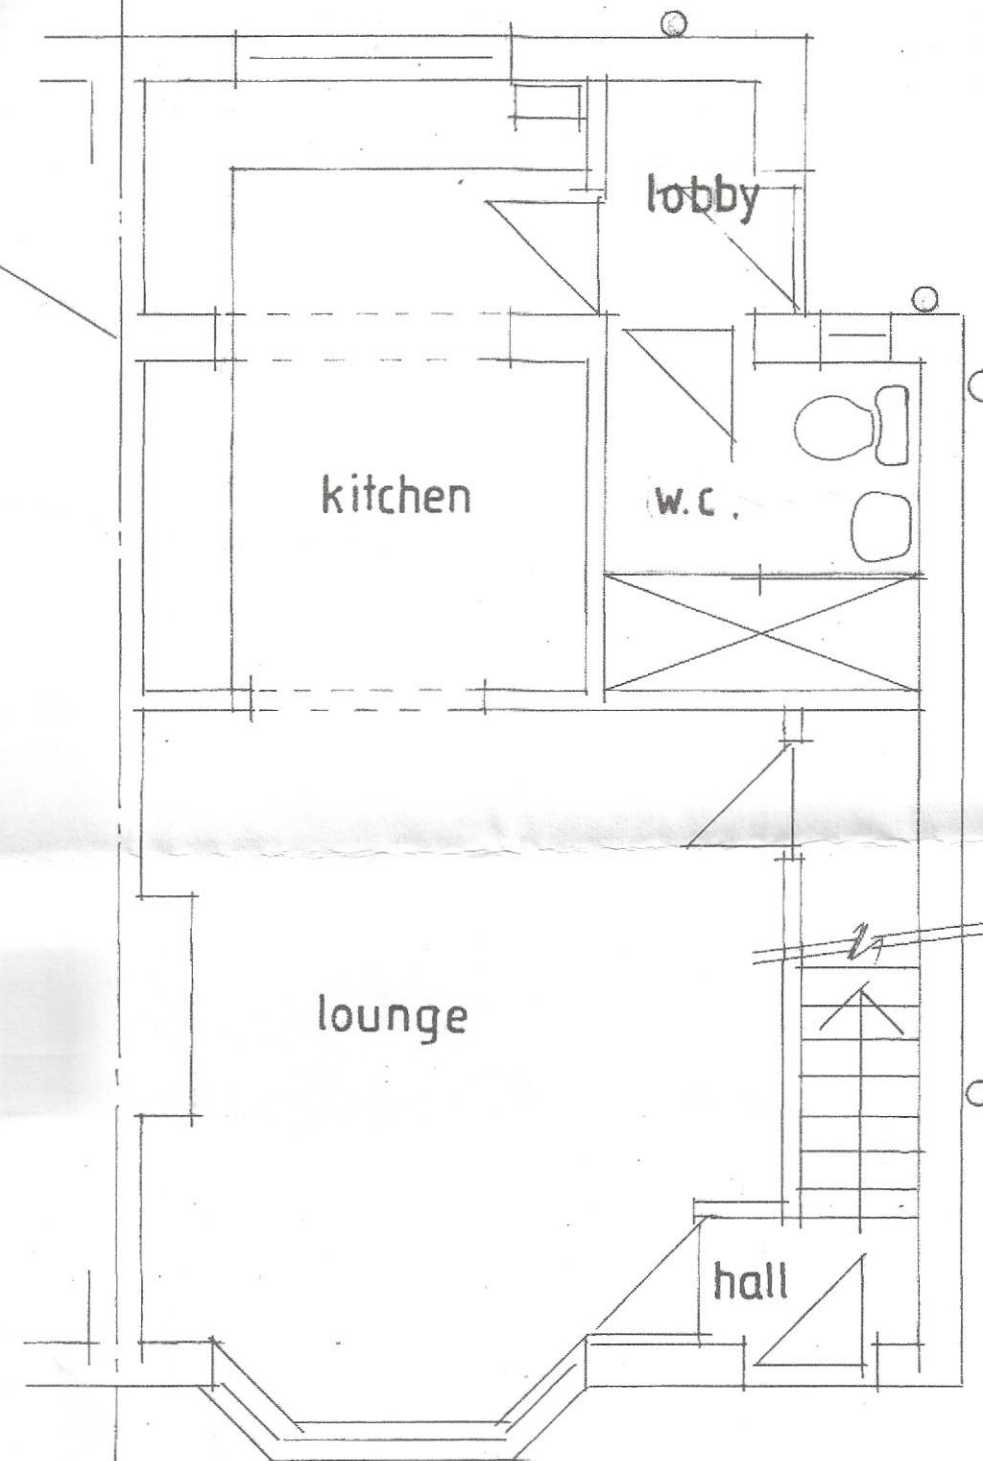

GROUND FLOOR AS EXISTING

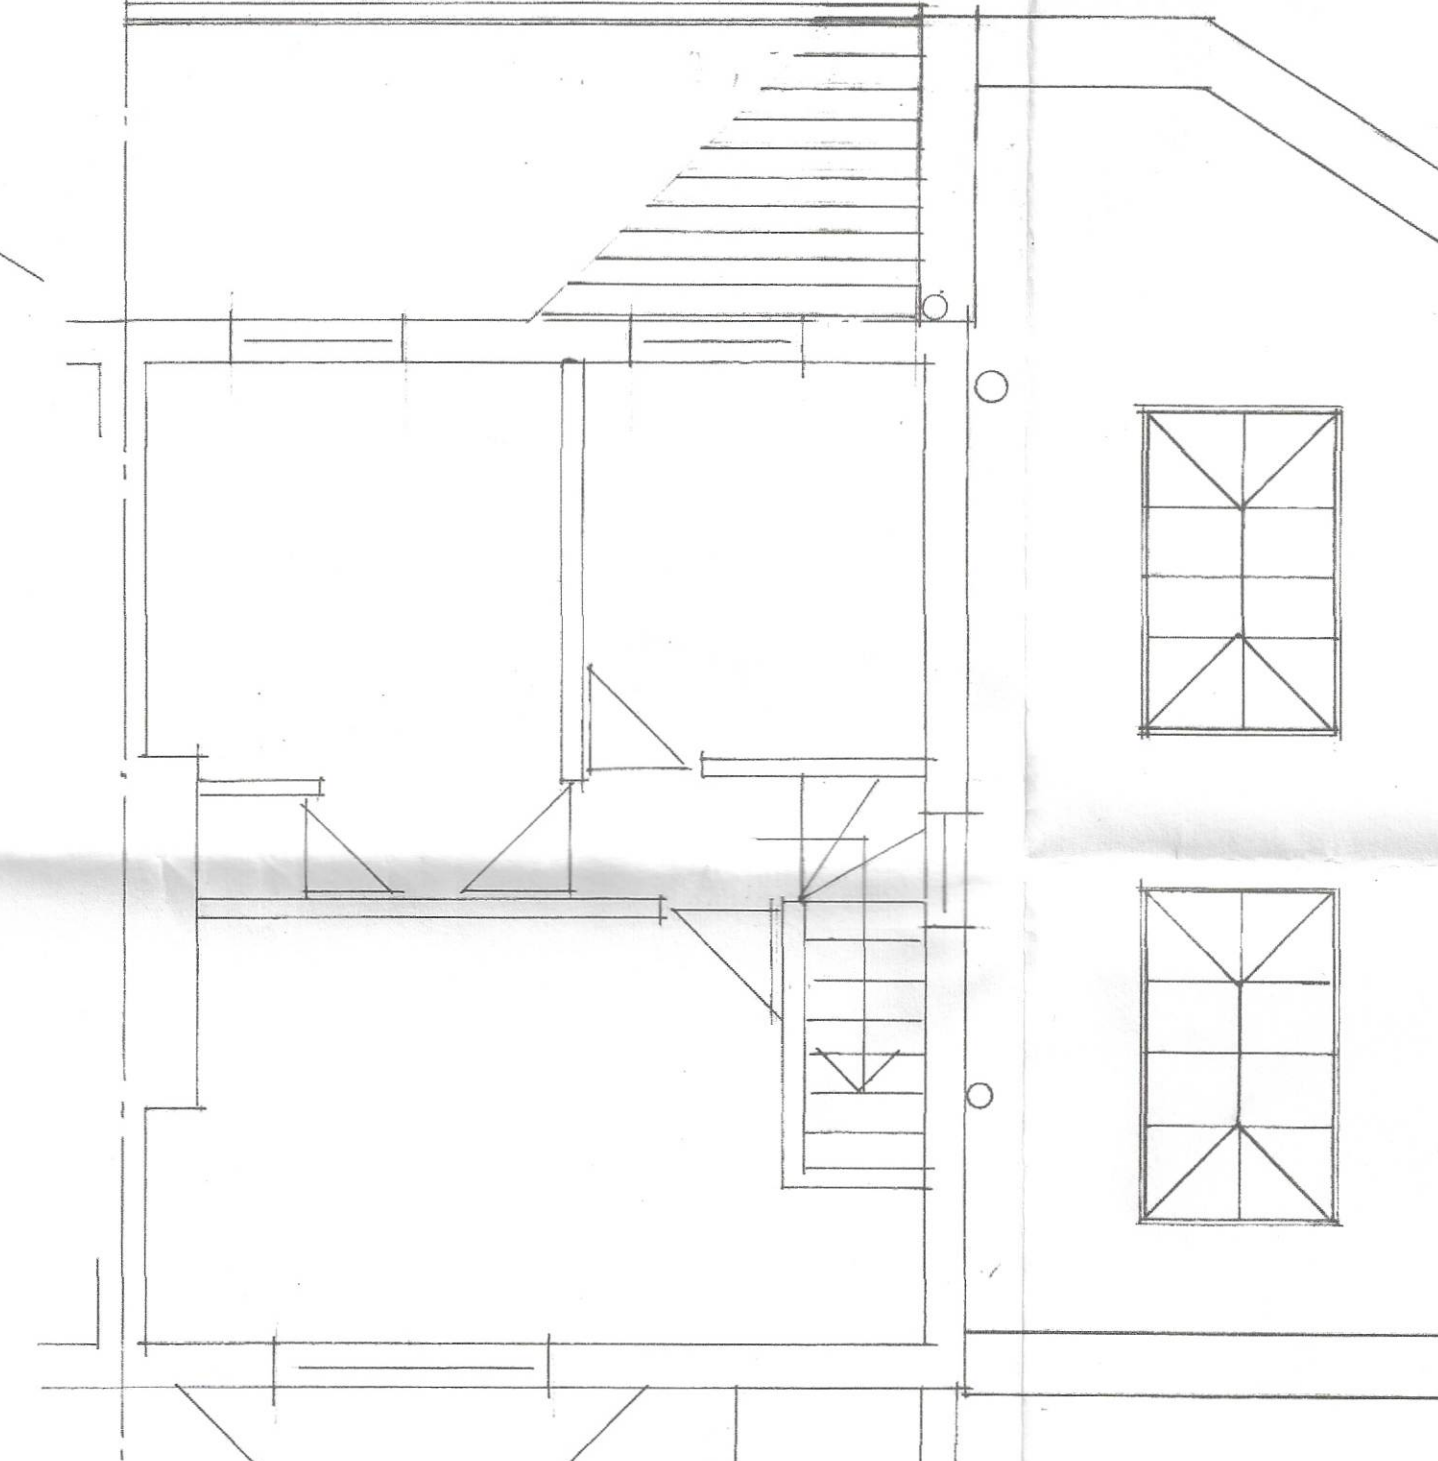

FIRST FLOOR



Client:
G BARSTON ESQ
12 PAGE MOSS AVENUE
LIVERPOOL L36 2NZ

Drawing:
PROPOSED SINGLE STOREY
KITCHEN / LIVING AREA TO
SIDE OF DWELLING

Scale:-
AS NOTED
Date:-
OCT 2024

Revisions:

Richard J Vodrey
62 Beechwood Drive, Formby
Liverpool L37 2DW
Tel: 07779 129 258
Email: richardvodrey@gmail.com
Dwg No: 2031 / 01