
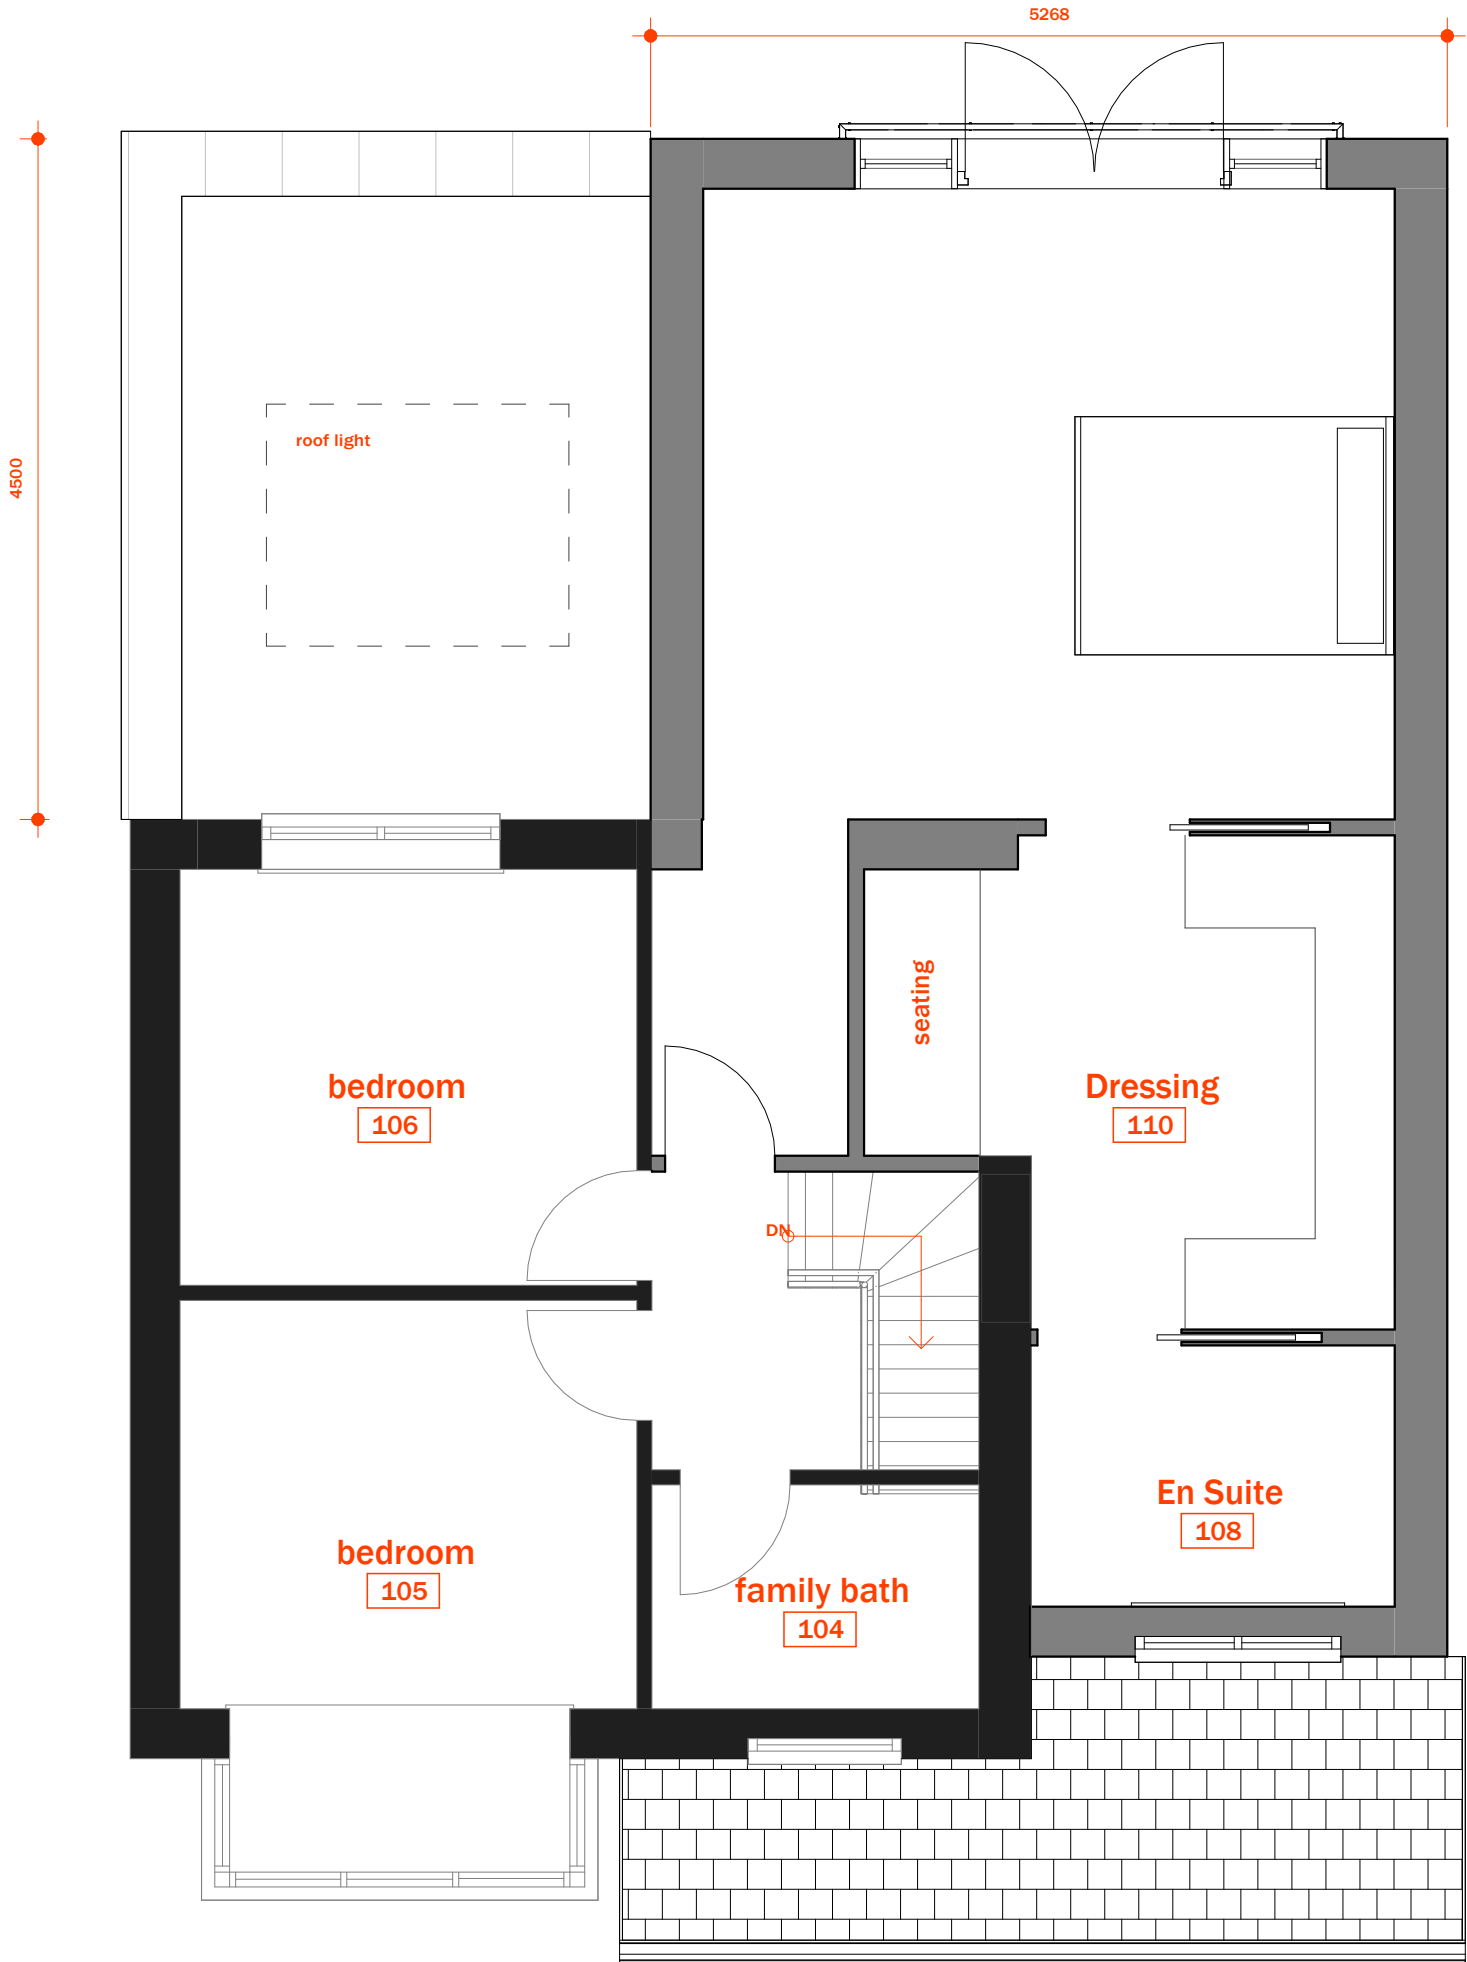


1

Proposed First Floor

SCALE: 1 : 50

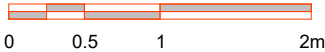

Revisions

PLANNING

1. This document and all drawings are copyright of GB Architecture LTD and may not be reproduced without their specific permission.
2. All dimensions are in millimeters unless otherwise stated.
3. Contractors must check all dimensions on site prior to materials order

Project North



Scale 1 : 50

Proposed First Floor

302