




- PLANNING
- This document and all drawings are copyright of GB Architecture LTD and may not be reproduced without their specific permission.
 - All dimensions are in millimeters unless otherwise stated.
 - Contractors must check all dimensions on site prior to materials order

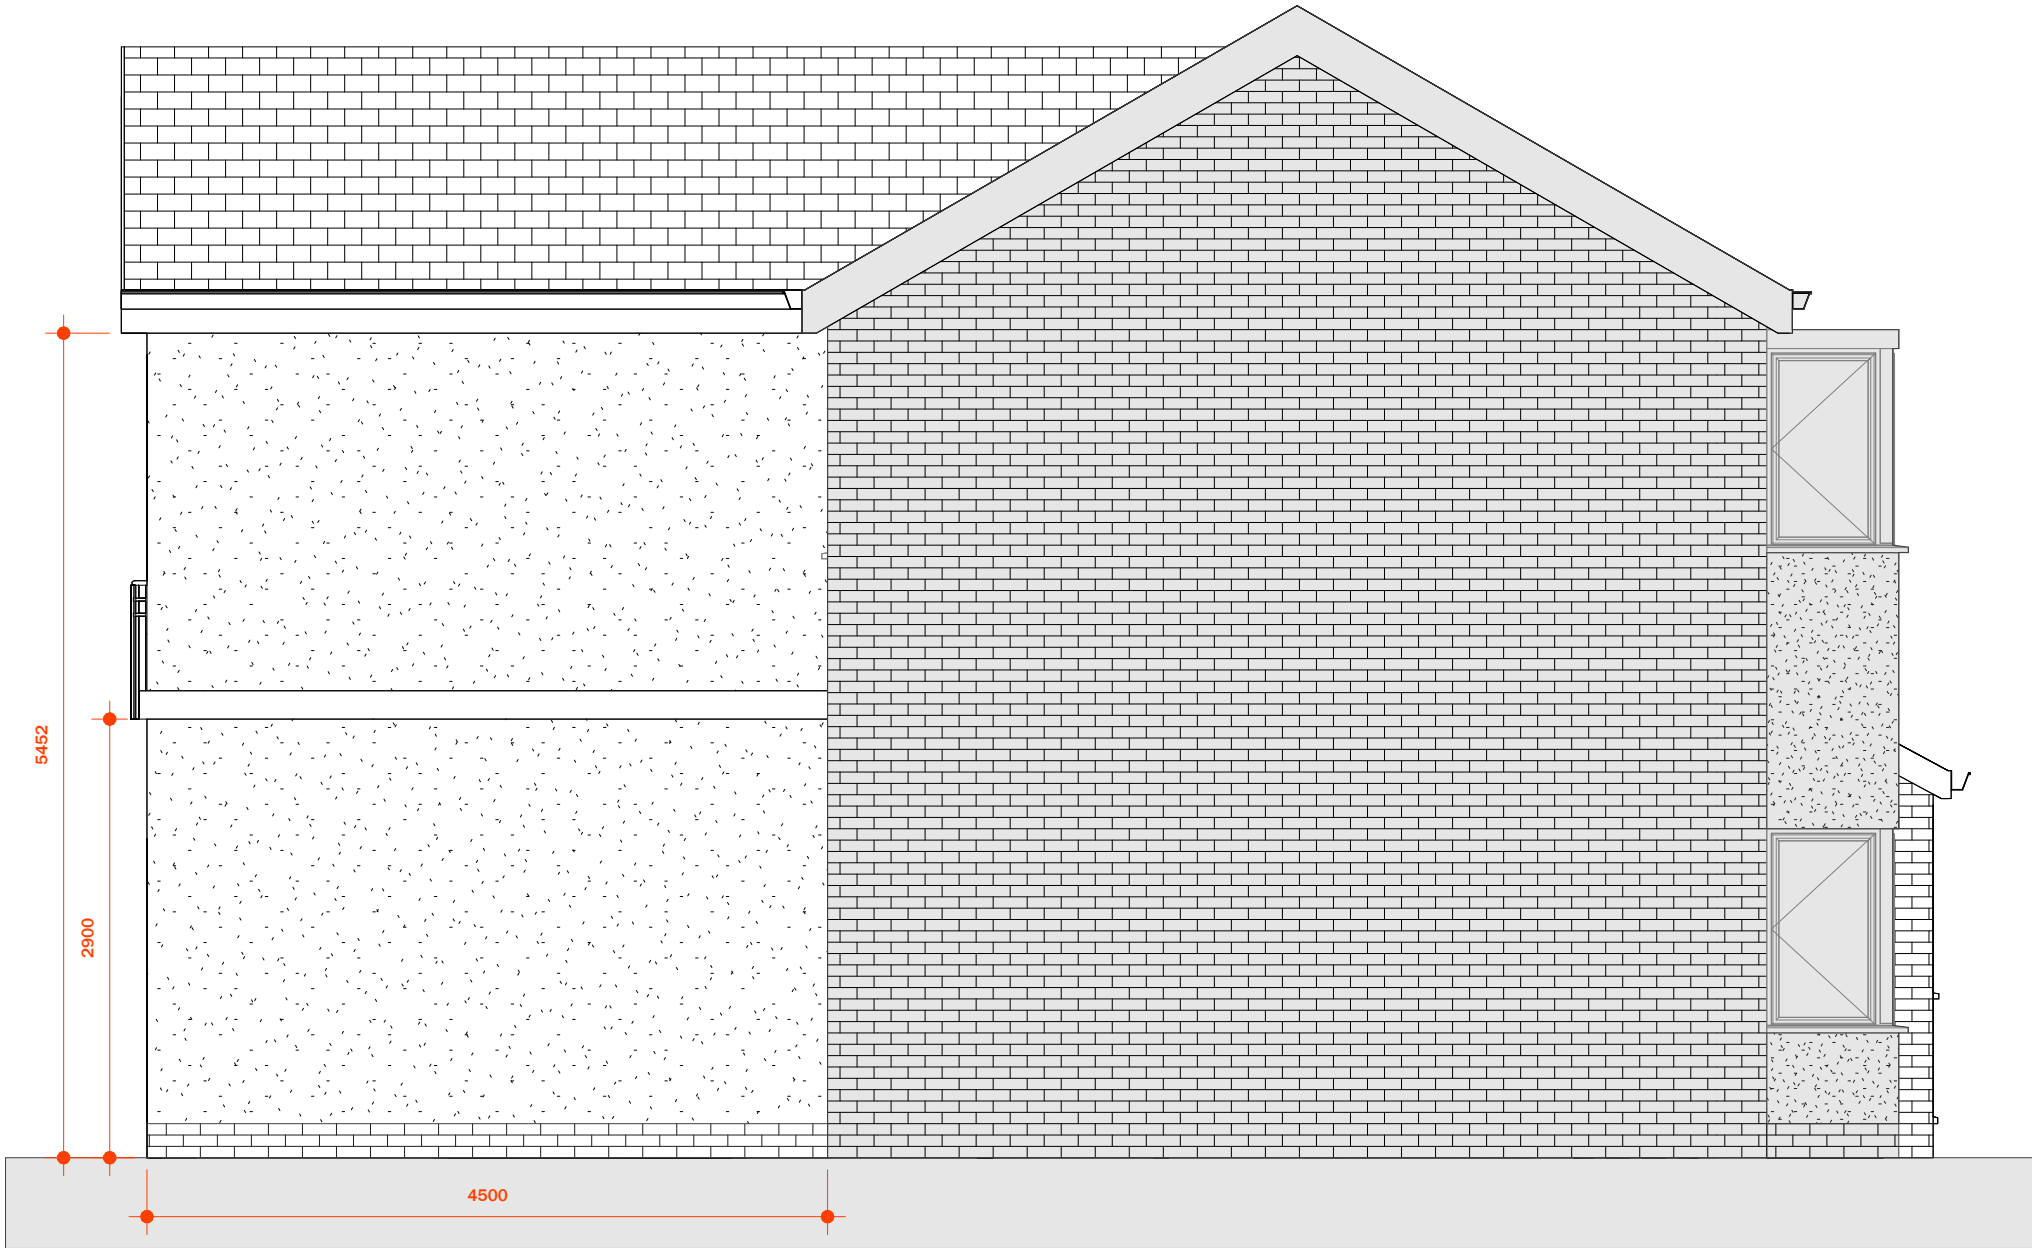

1

Proposed West

SCALE: 1 : 50

