
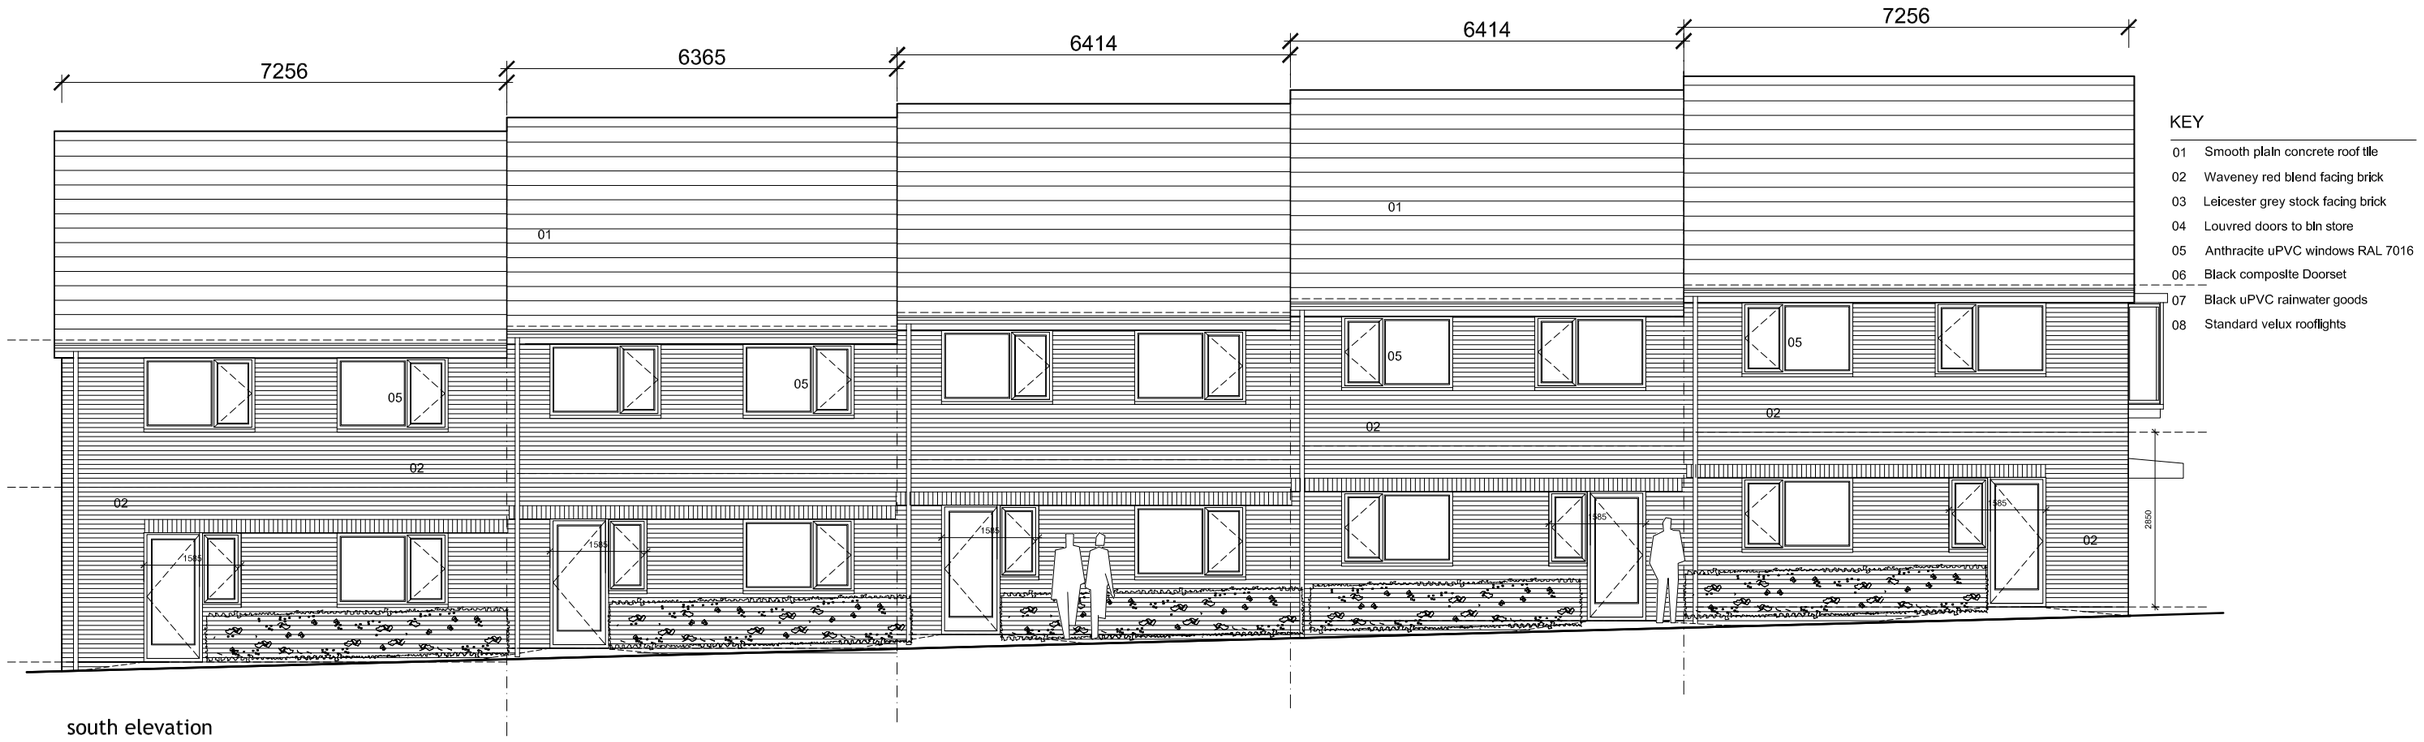


south elevation

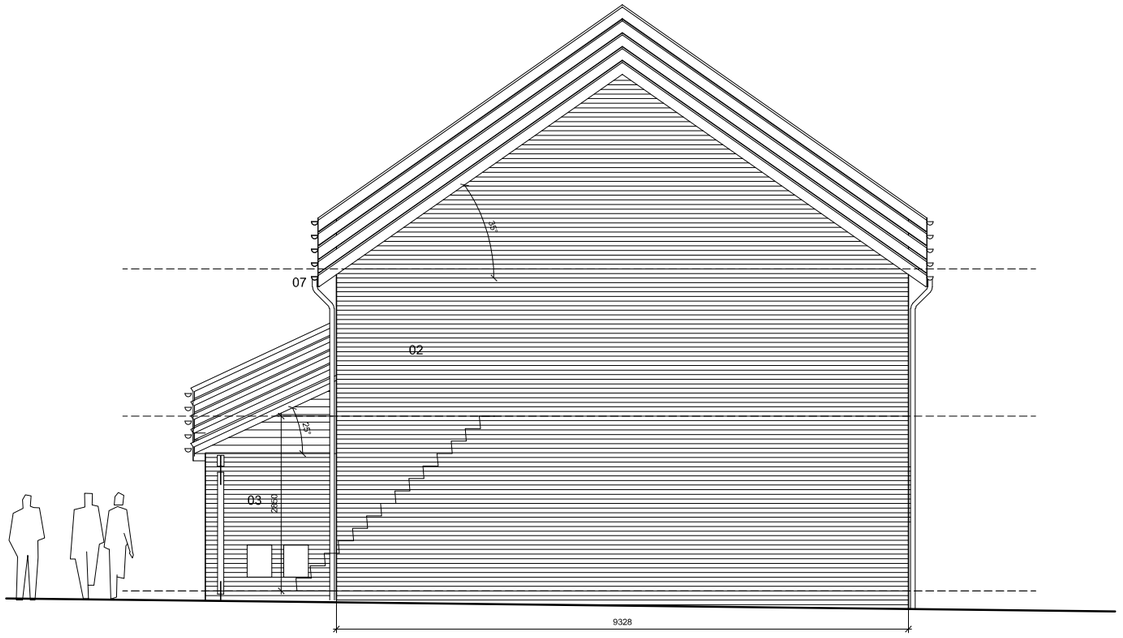

west elevation

Scale Bar
0m 2m 5m

A3

Level 2 architects

Project	Greene's Road, Whiston		
Title	Block A Proposed Elevations		
Scale	1:100	Drawing 417-1-PLN-007	Rev #
PLANNING			

©Level 2 Architects. This design and drawing is the copyright of Level 2 Architects and may not be reproduced in any form whatsoever without prior written consent. Issue of the drawing does not impart any real or implied copyright licence.
This drawing must be read in conjunction with all consultants, subcontractors and specialists drawings. All dimensions must be checked on site.