


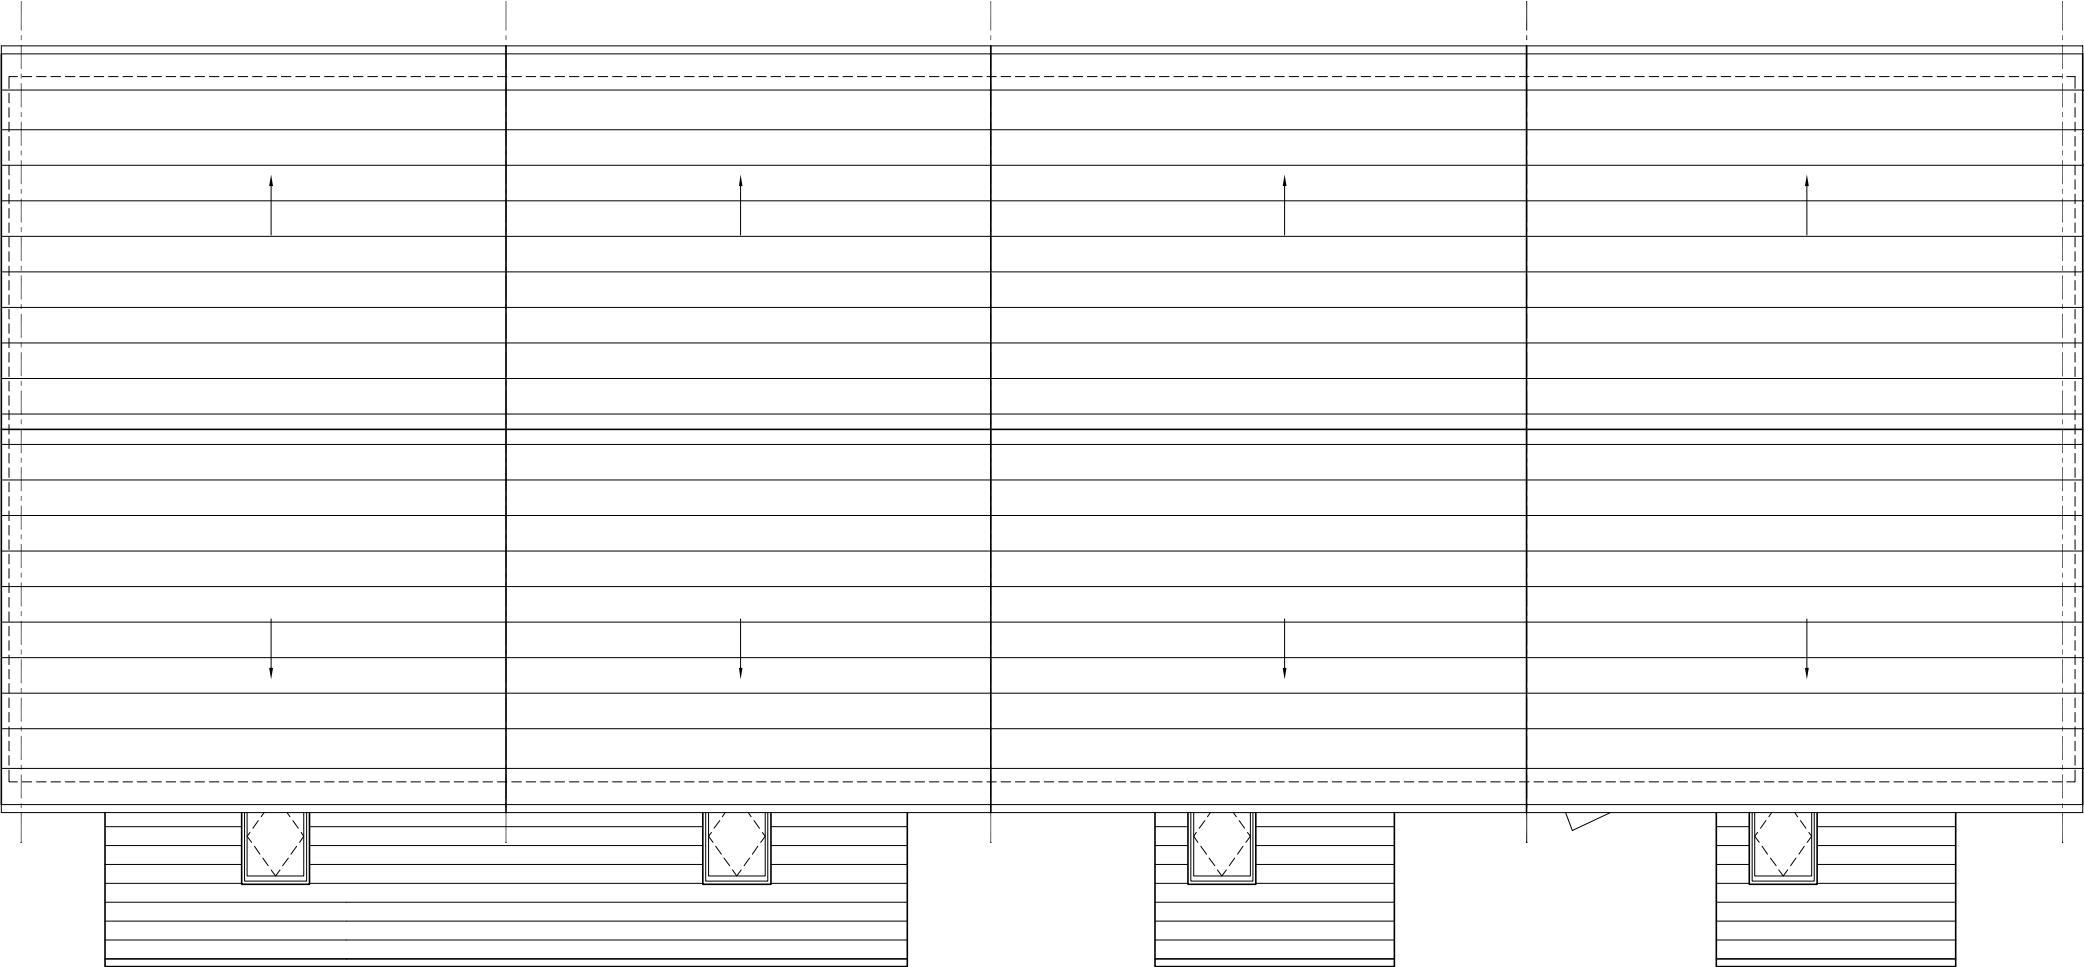

roof plan

