



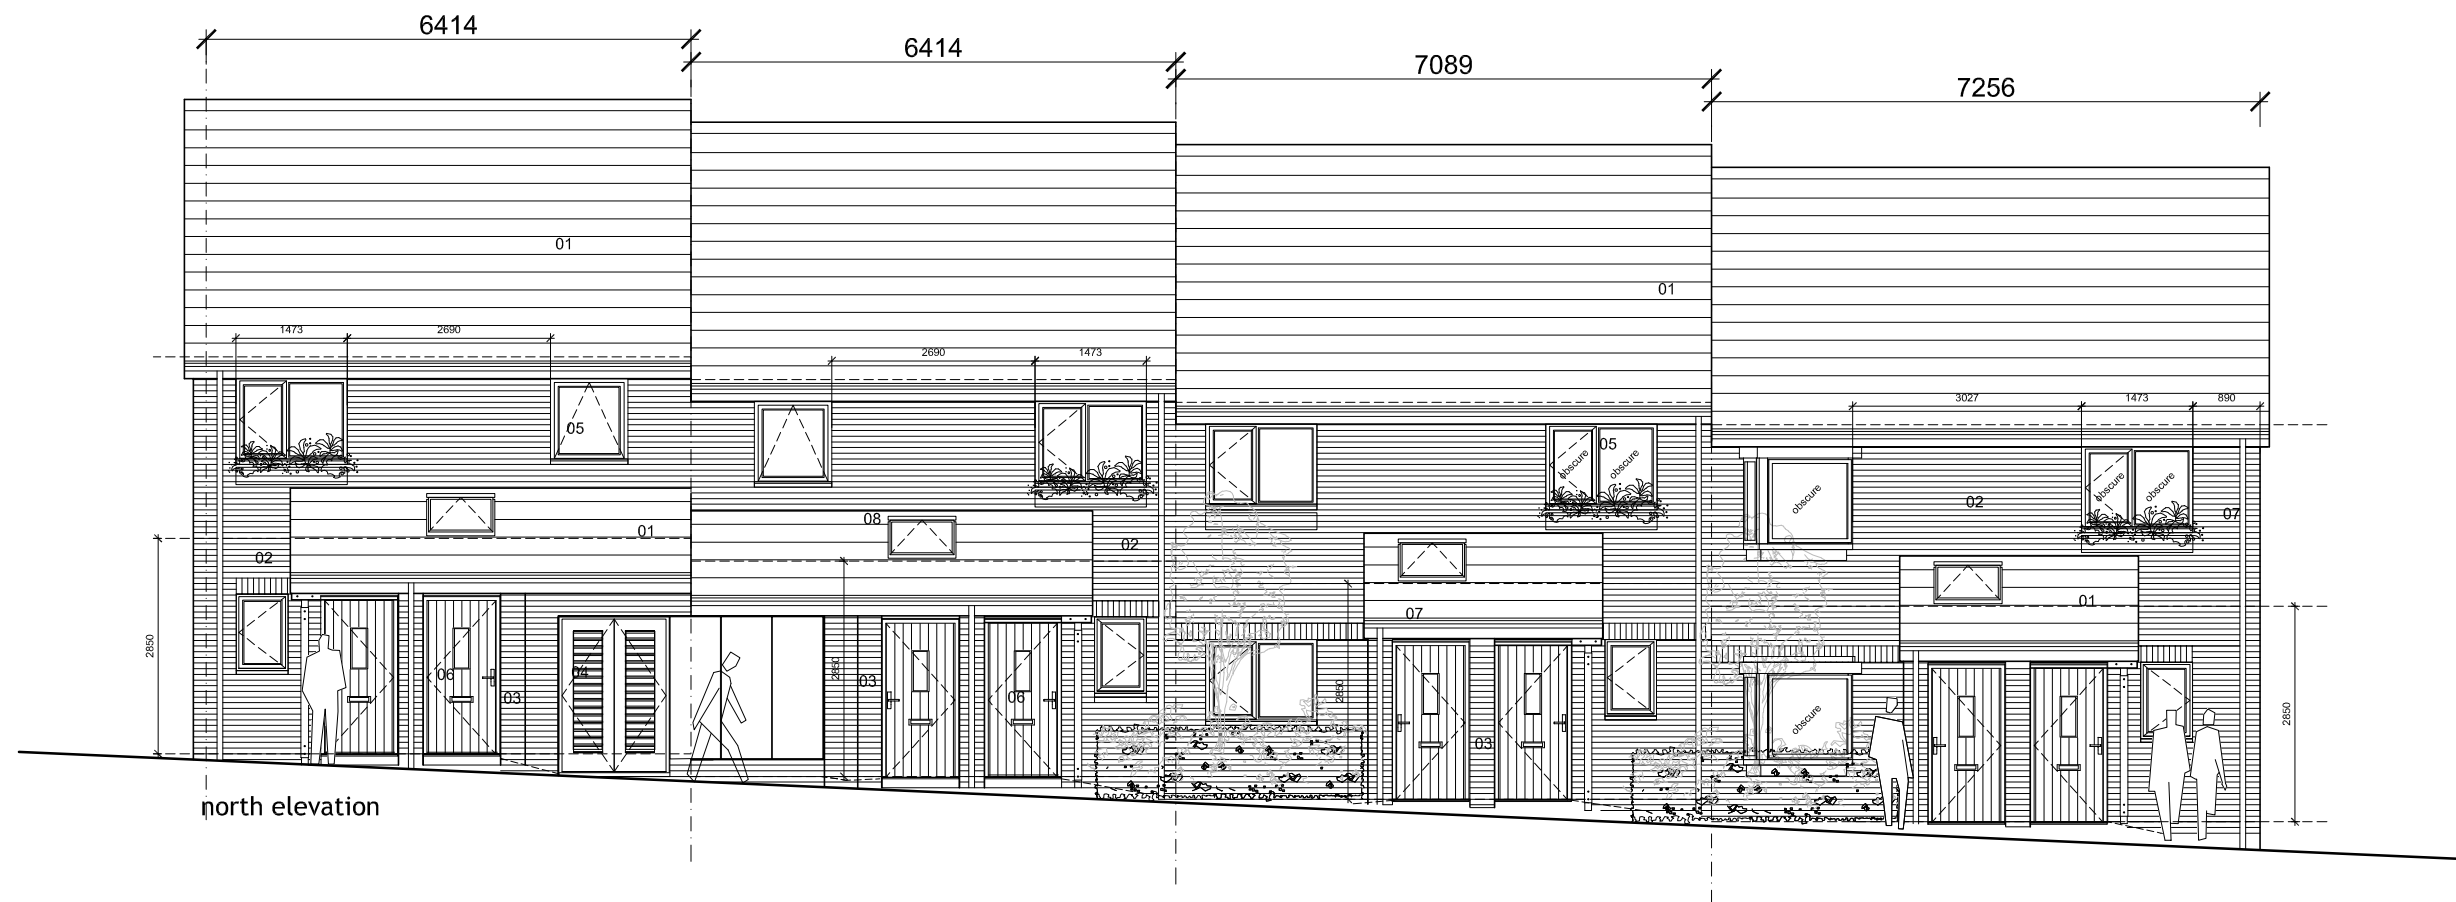

- KEY**
- 01 Smooth plain concrete roof tile
 - 02 Waveney red blend facing brick
 - 03 Leicester grey stock facing brick
 - 04 Louvred doors to bin store
 - 05 Anthracite uPVC windows RAL 7016
 - 06 Black composite Doorset
 - 07 Black uPVC rainwater goods
 - 08 Standard velux rooflights

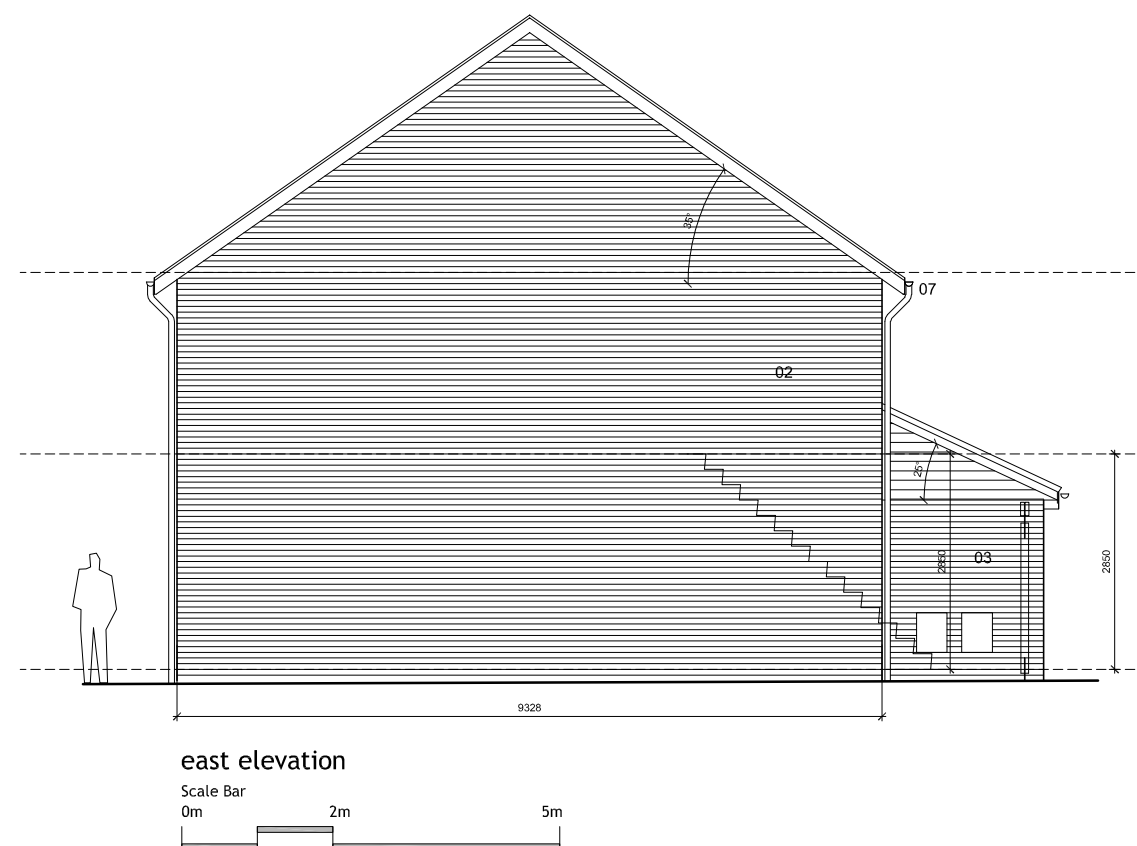

Project Greene's Road, Whiston		
Title Block B Proposed Elevations		
Scale 1:100	Drawing 417-1-PLN-010	Rev #
PLANNING		