

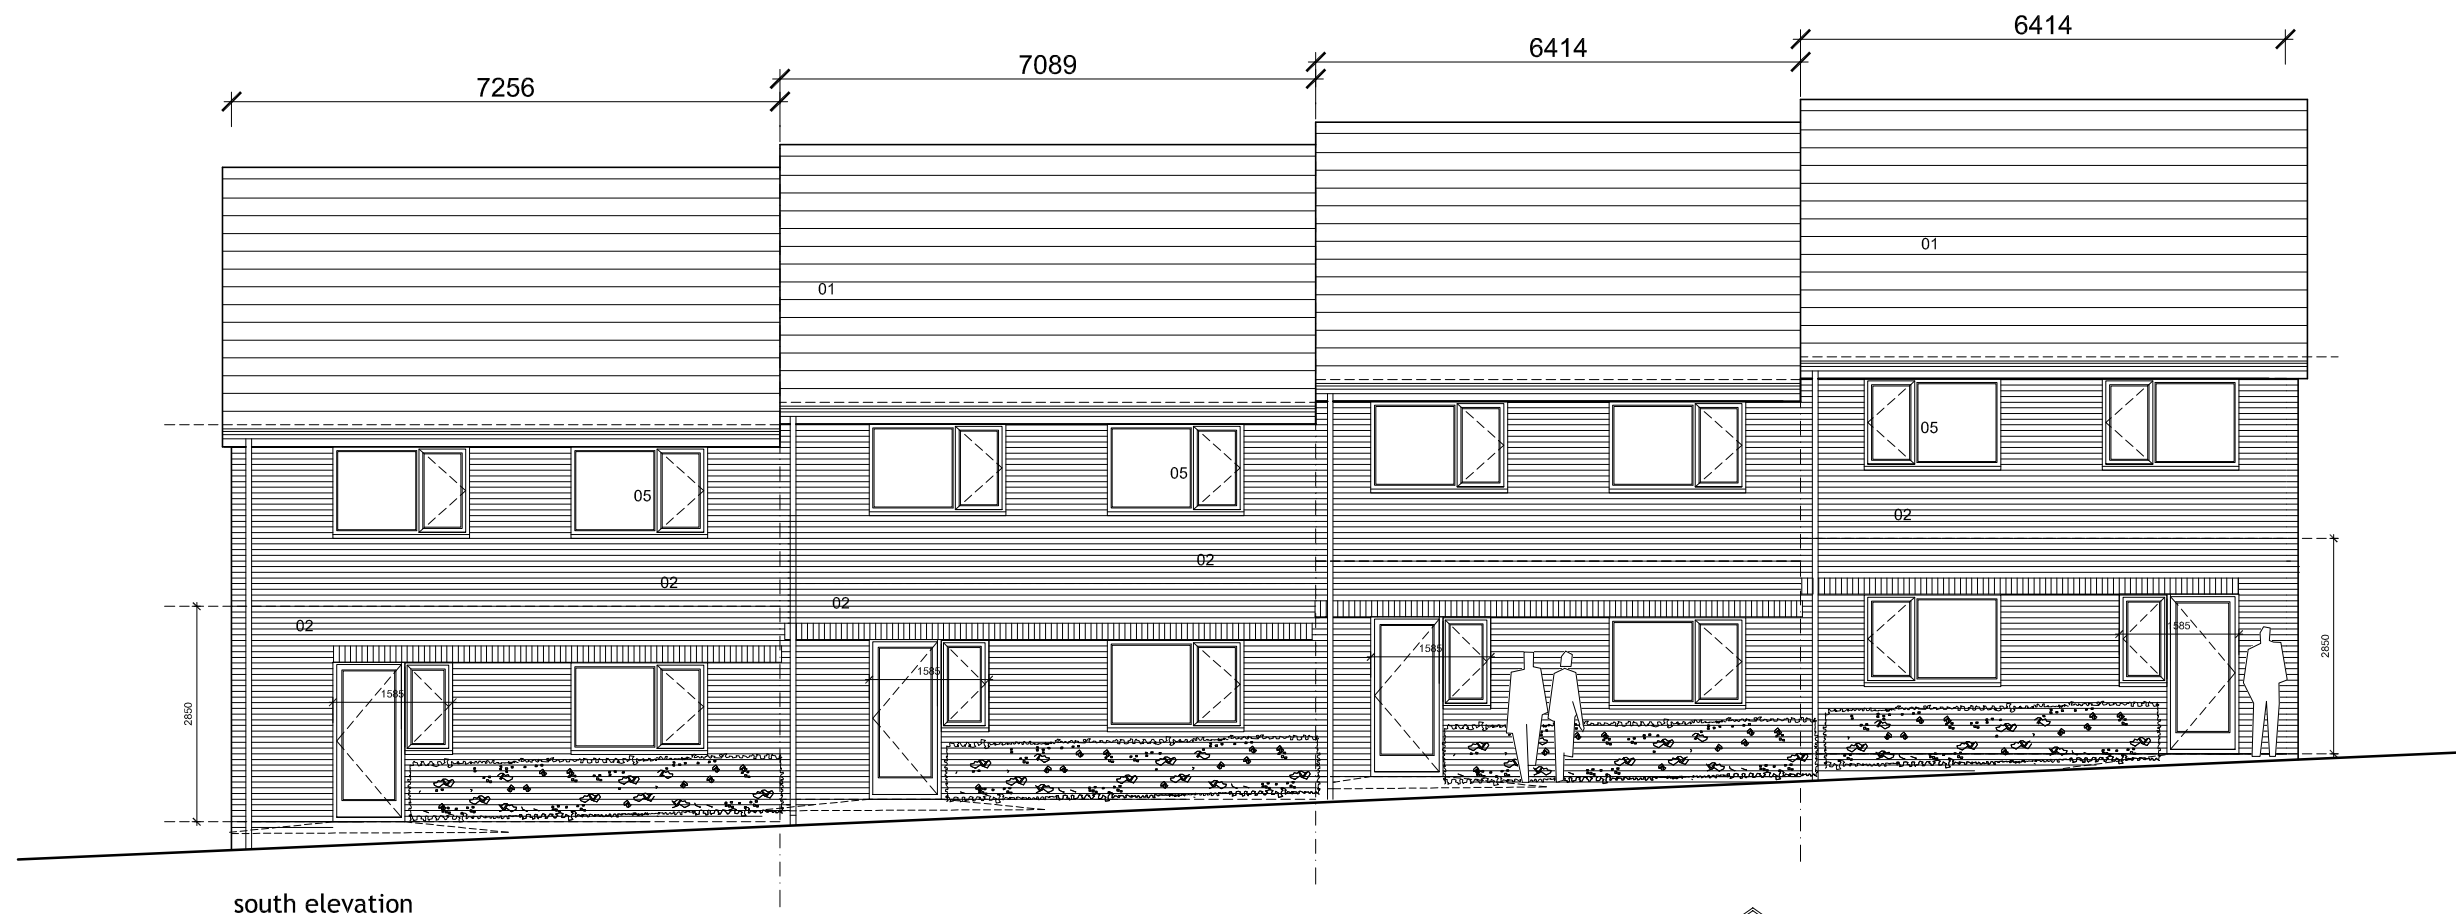


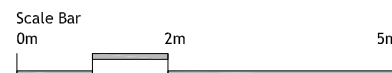

KEY

- 01 Smooth plain concrete roof tile
- 02 Waveney red blend facing brick
- 03 Leicester grey stock facing brick
- 04 Louvred doors to bin store
- 05 Anthracite uPVC windows RAL 7016
- 06 Black composite Doorset
- 07 Black uPVC rainwater goods
- 08 Standard velux rooflights

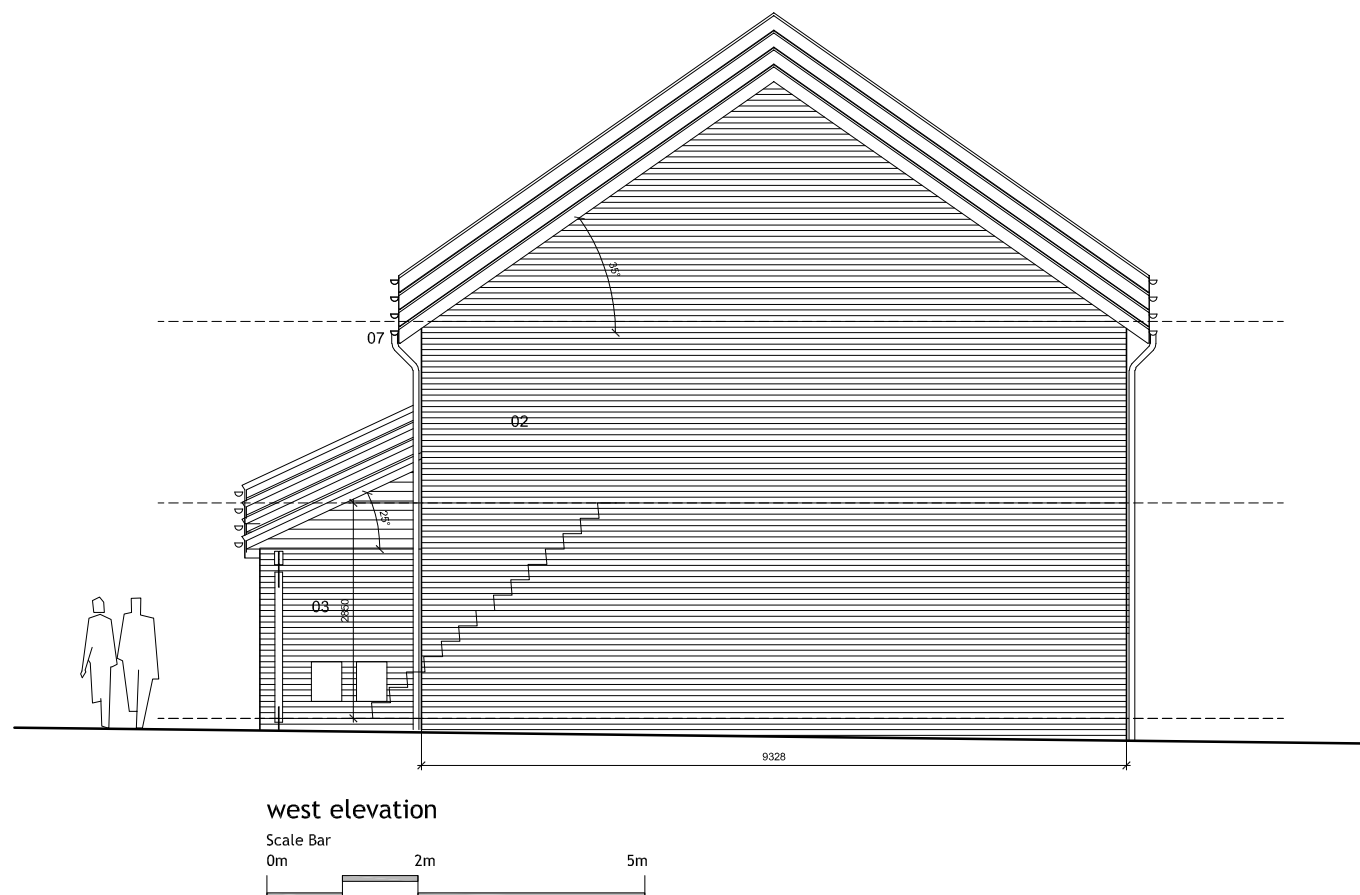

A3

Level 2
architects

Project Greene's Road, Whiston		
Title Block B Proposed Elevations		
Scale 1:100	Drawing 417-1-PLN-011	Rev #
PLANNING		