


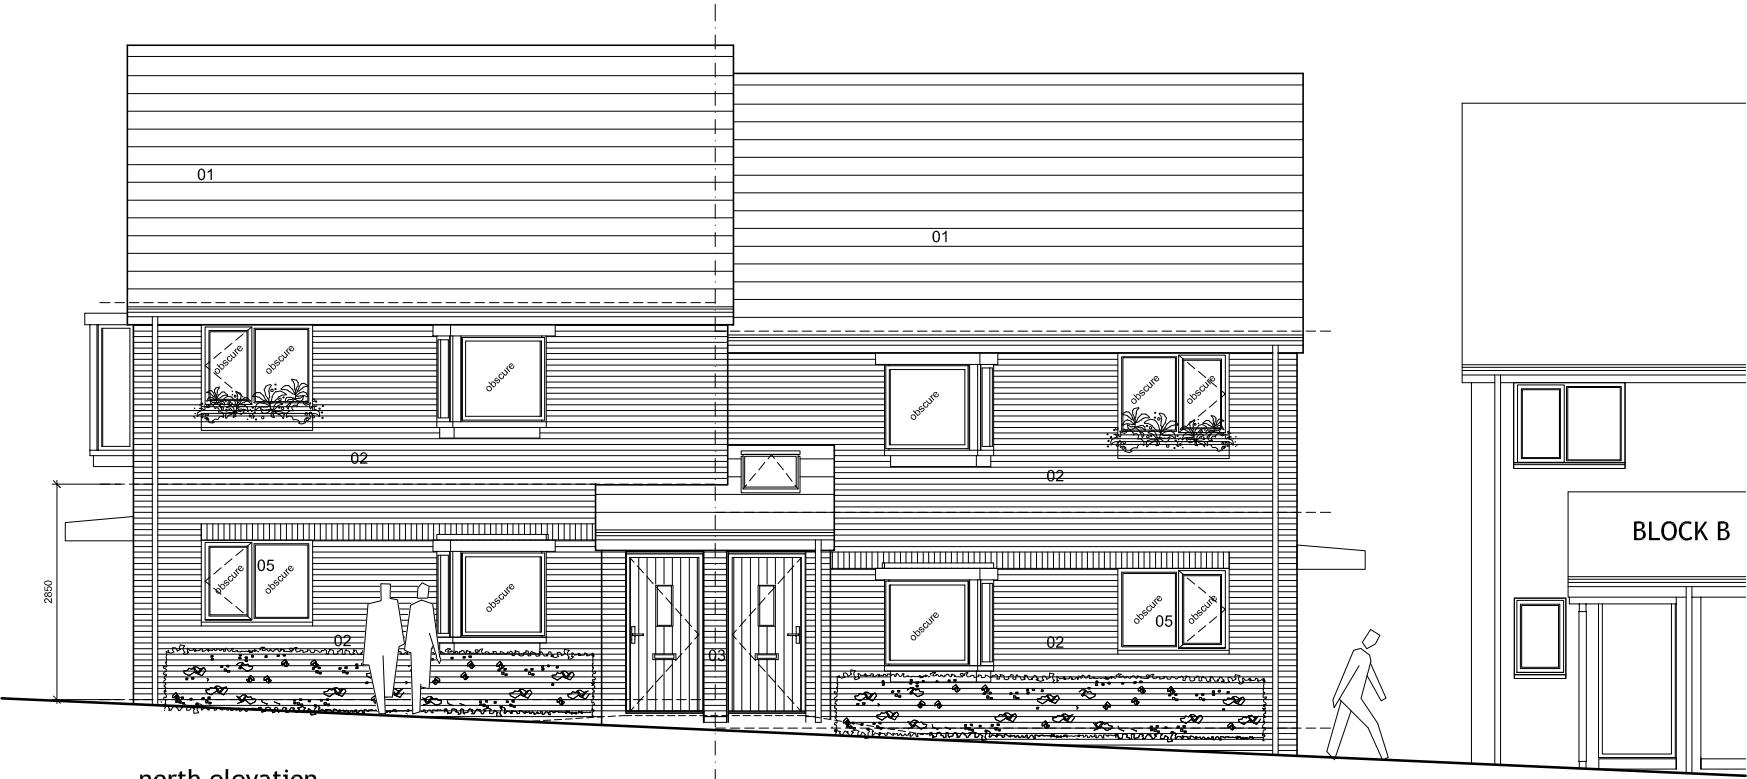

north elevation



east elevation



KEY

01	Smooth plain concrete roof tile
02	Waveney red blend facing brick
03	Leicester grey stock facing brick
04	Louvred doors to bln store
05	Anthracite uPVC windows RAL 7016
06	Black composite Doorset
07	Black uPVC rainwater goods
08	Standard velux rooflights

A3		Level 2 architects	
Project Greene's Road, Whiston			
Title Block C Proposed Elevations			
Scale	1:100	Drawing	417-1-PLN-014
Rev	#		
PLANNING			