




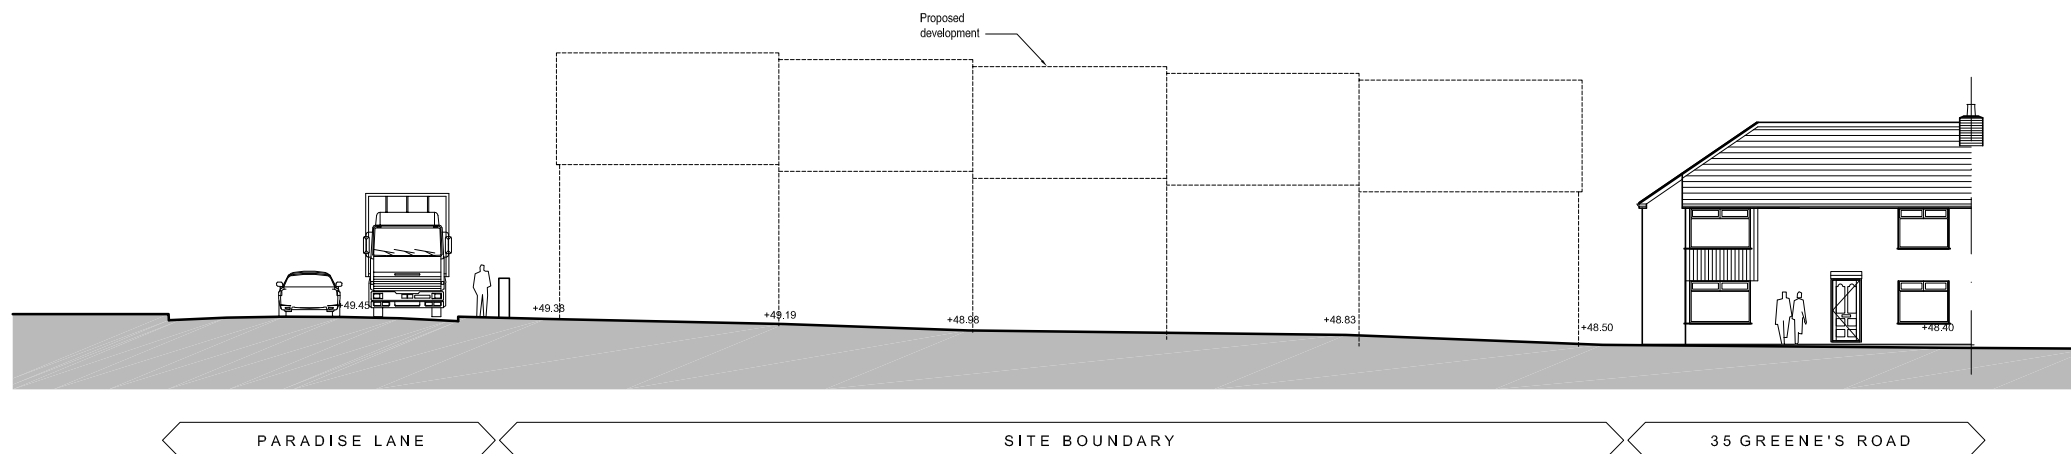

SECTION A-A

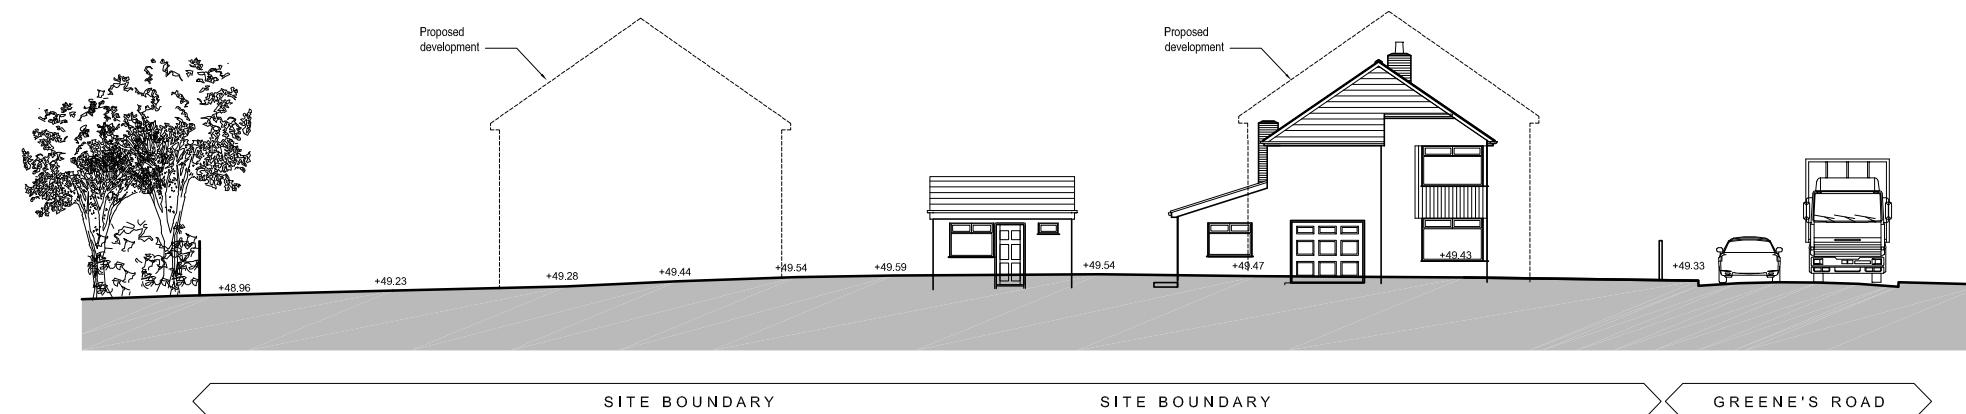

SECTION B-B

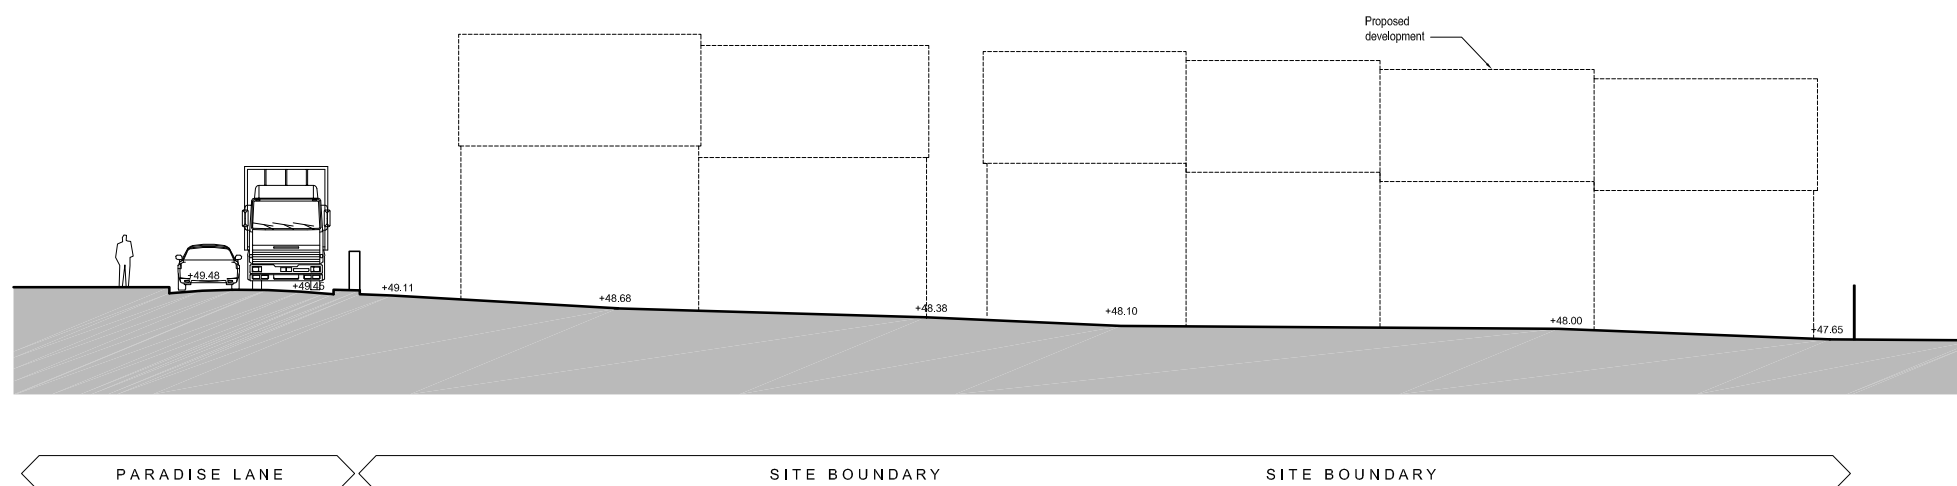

SECTION C-C



A3

Level 2
architects

Project	Greene's Road, Whiston		
Title	Existing Site Sections		
Scale	1:250	Drawing	417-1-PLN-018
Rev	#		
PLANNING			