

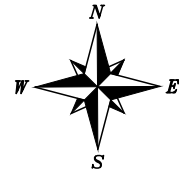


Z:\projects\3892 Deacon Business Park, Knowsley (EOT Exeter)\CAD\Croft Drawings\3892-F01 REV B.dwg

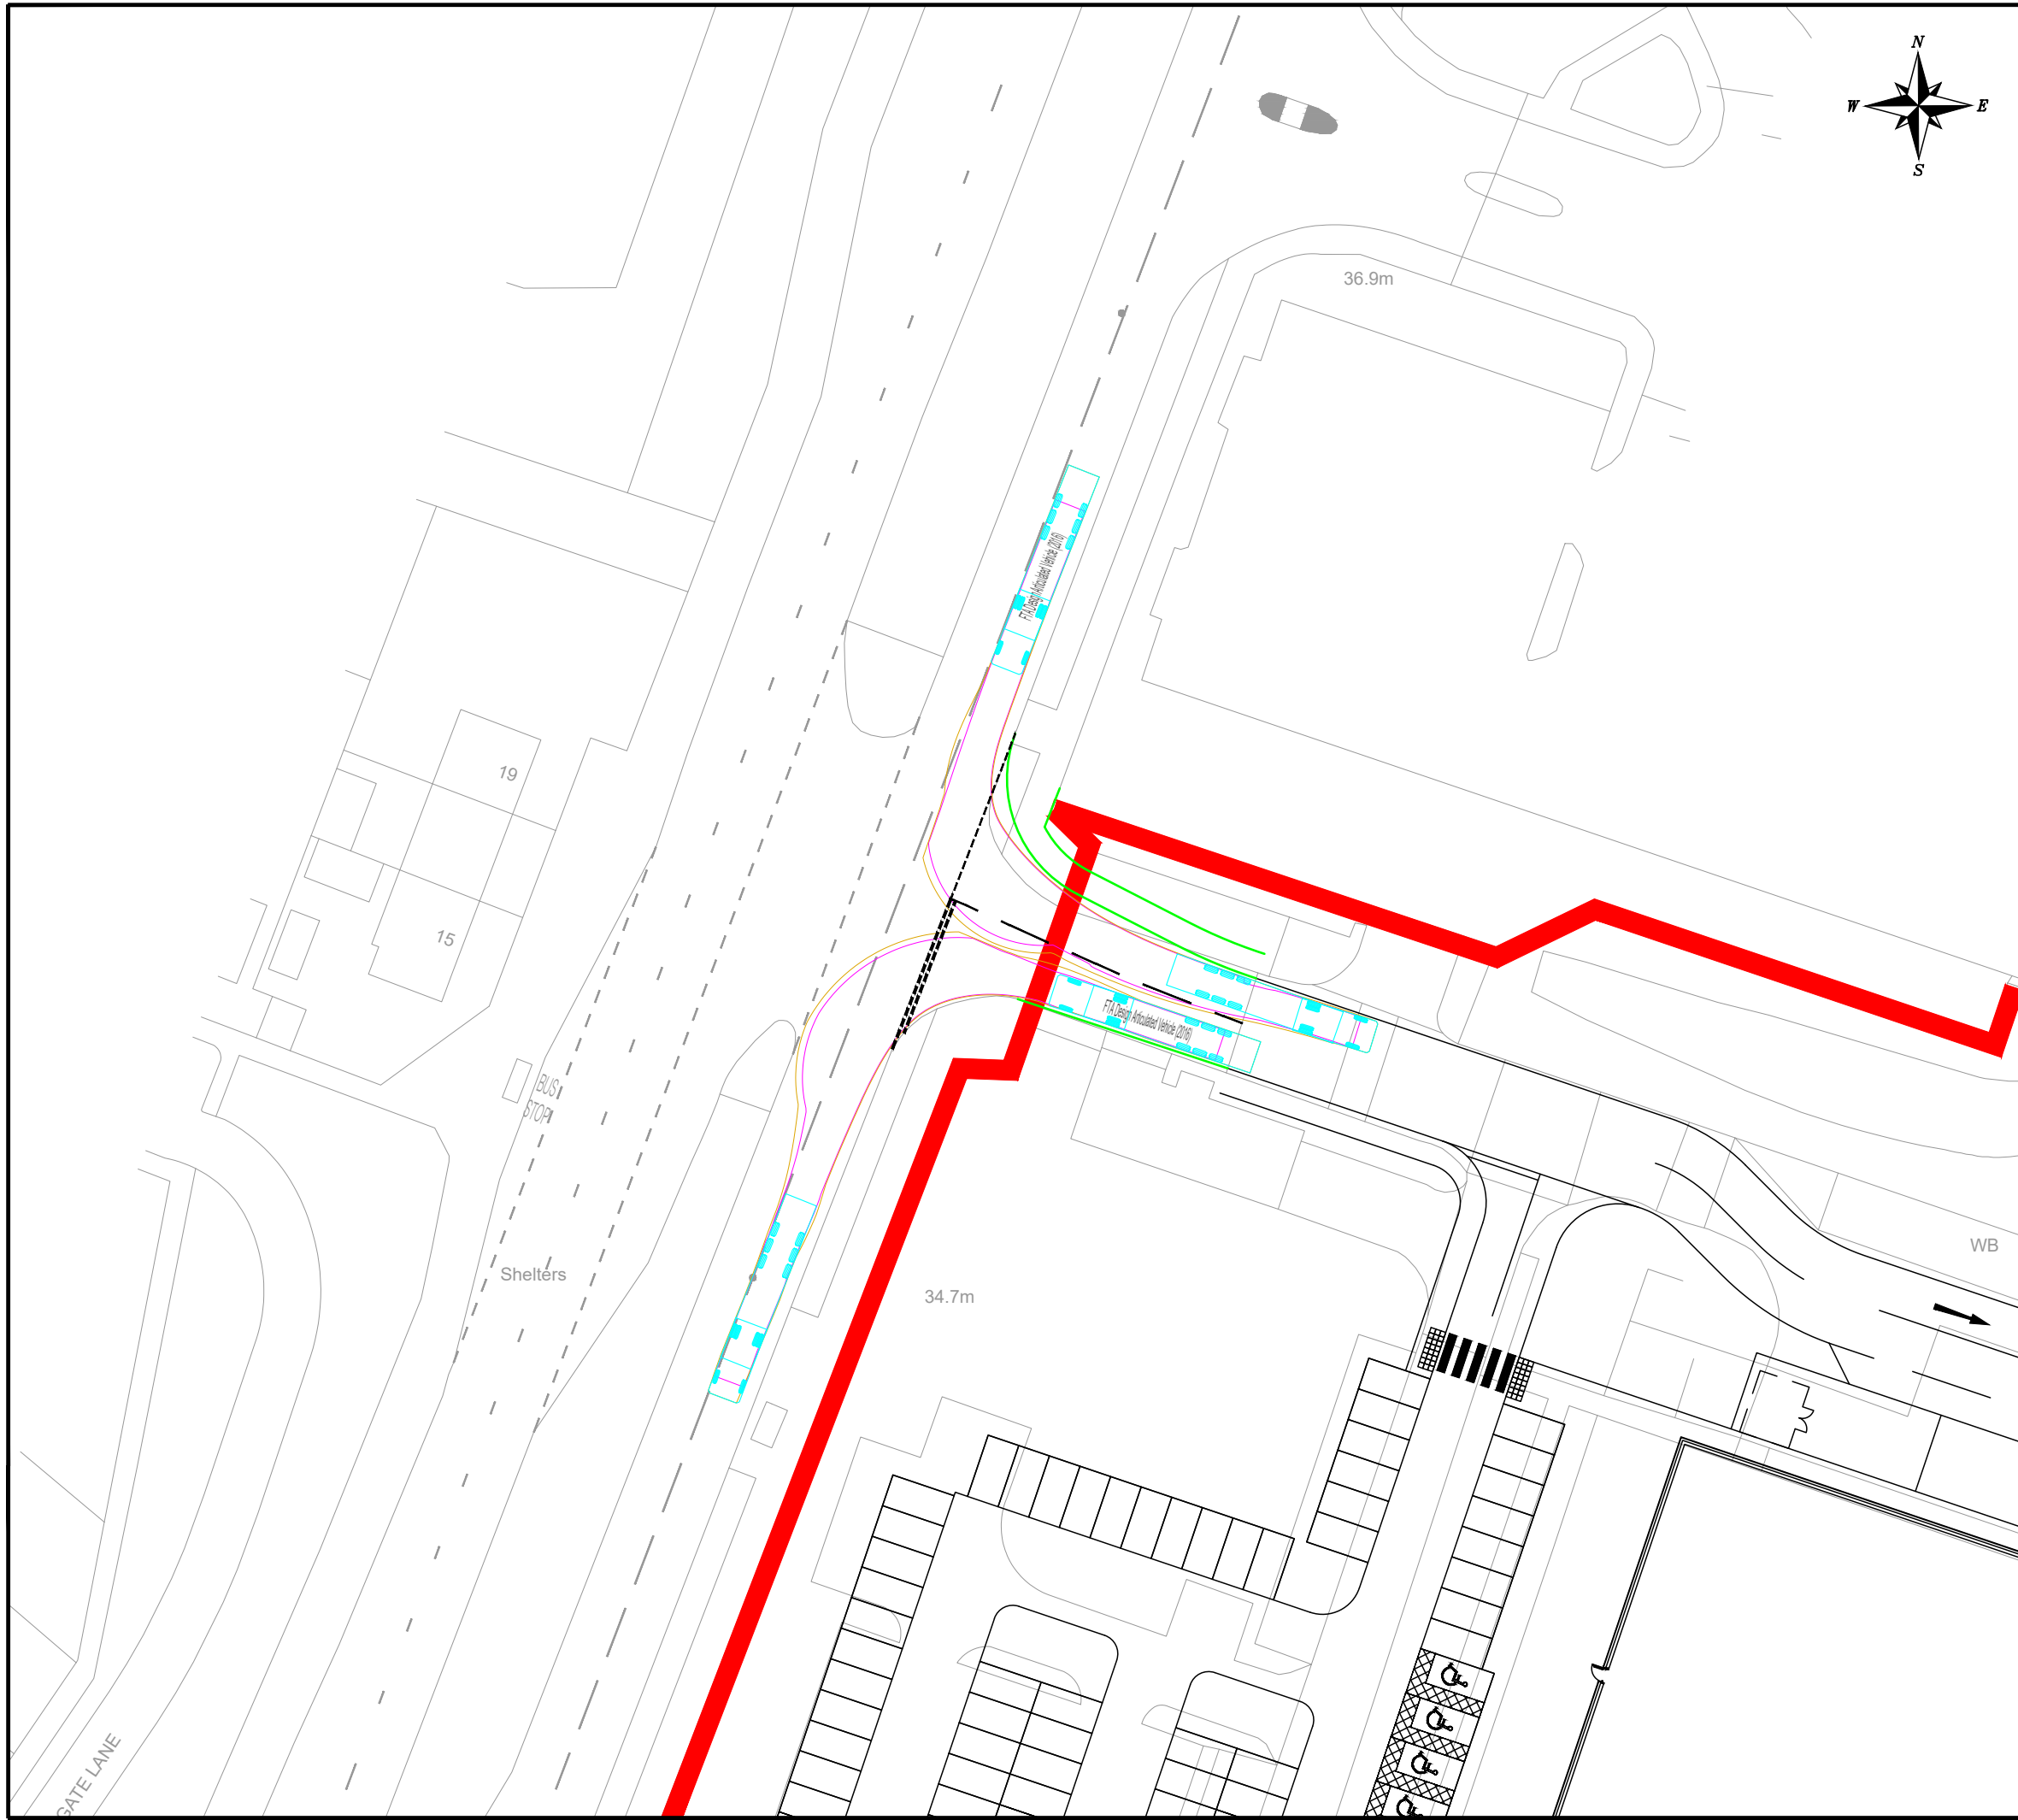

NOTES

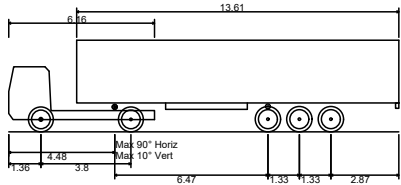

|                                       |         |
|---------------------------------------|---------|
| FTA Design Articulated Vehicle (2016) |         |
| Overall Length                        | 16.480m |
| Overall Width                         | 2.550m  |
| Overall Body Height                   | 3.870m  |
| Min Body Ground Clearance             | 0.515m  |
| Max Track Width                       | 2.470m  |
| Lock to lock time                     | 3.00s   |
| Kerb to Kerb Turning Radius           | 6.600m  |



|     |         |       |         |      |
|-----|---------|-------|---------|------|
| REV | DETAILS | DRAWN | CHECKED | DATE |
| -   | -       | -     | -       | -    |

CLIENT:  
**EEIP II ARUNDEL PROPCO 2 HOLDINGS LIMITED**

PROJECT:  
**DEACON BUSINESS PARK, KNOWSLEY**

DRAWING TITLE:  
**SWEPT PATH ANALYSIS**

SCALES:  
**1:500 @ A3**

|        |    |          |    |       |        |
|--------|----|----------|----|-------|--------|
| DRAWN: | HL | CHECKED: | JC | DATE: | JUN 23 |
|--------|----|----------|----|-------|--------|

Eddisons  
340 Deansgate  
Manchester  
M3 4LY  
  
Email: [info@croftts.co.uk](mailto:info@croftts.co.uk)  
Tel: 0161 837 7380  
Web: [www.eddisons.com/services/transport-planning](http://www.eddisons.com/services/transport-planning)

|                 |           |           |   |
|-----------------|-----------|-----------|---|
| DRAWING NUMBER: | 3892-SP05 | REVISION: | A |
|-----------------|-----------|-----------|---|

