

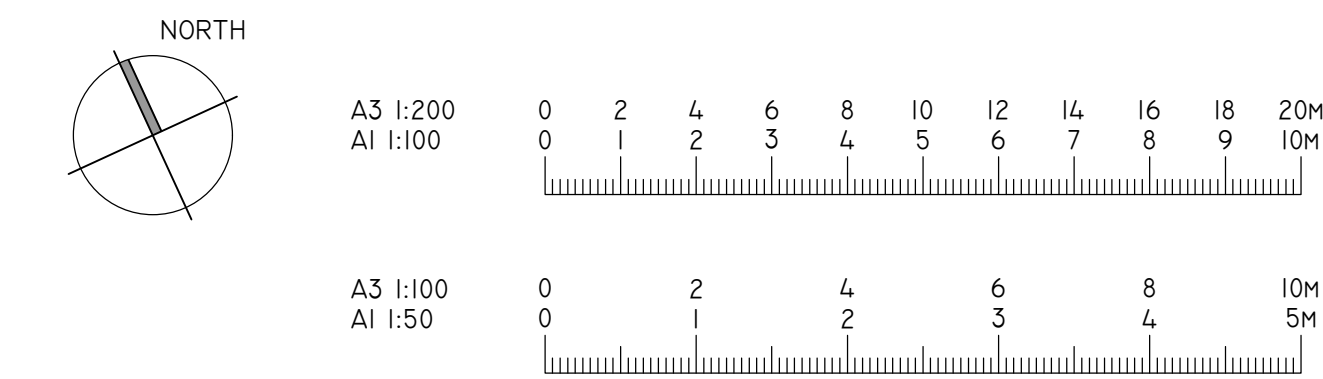


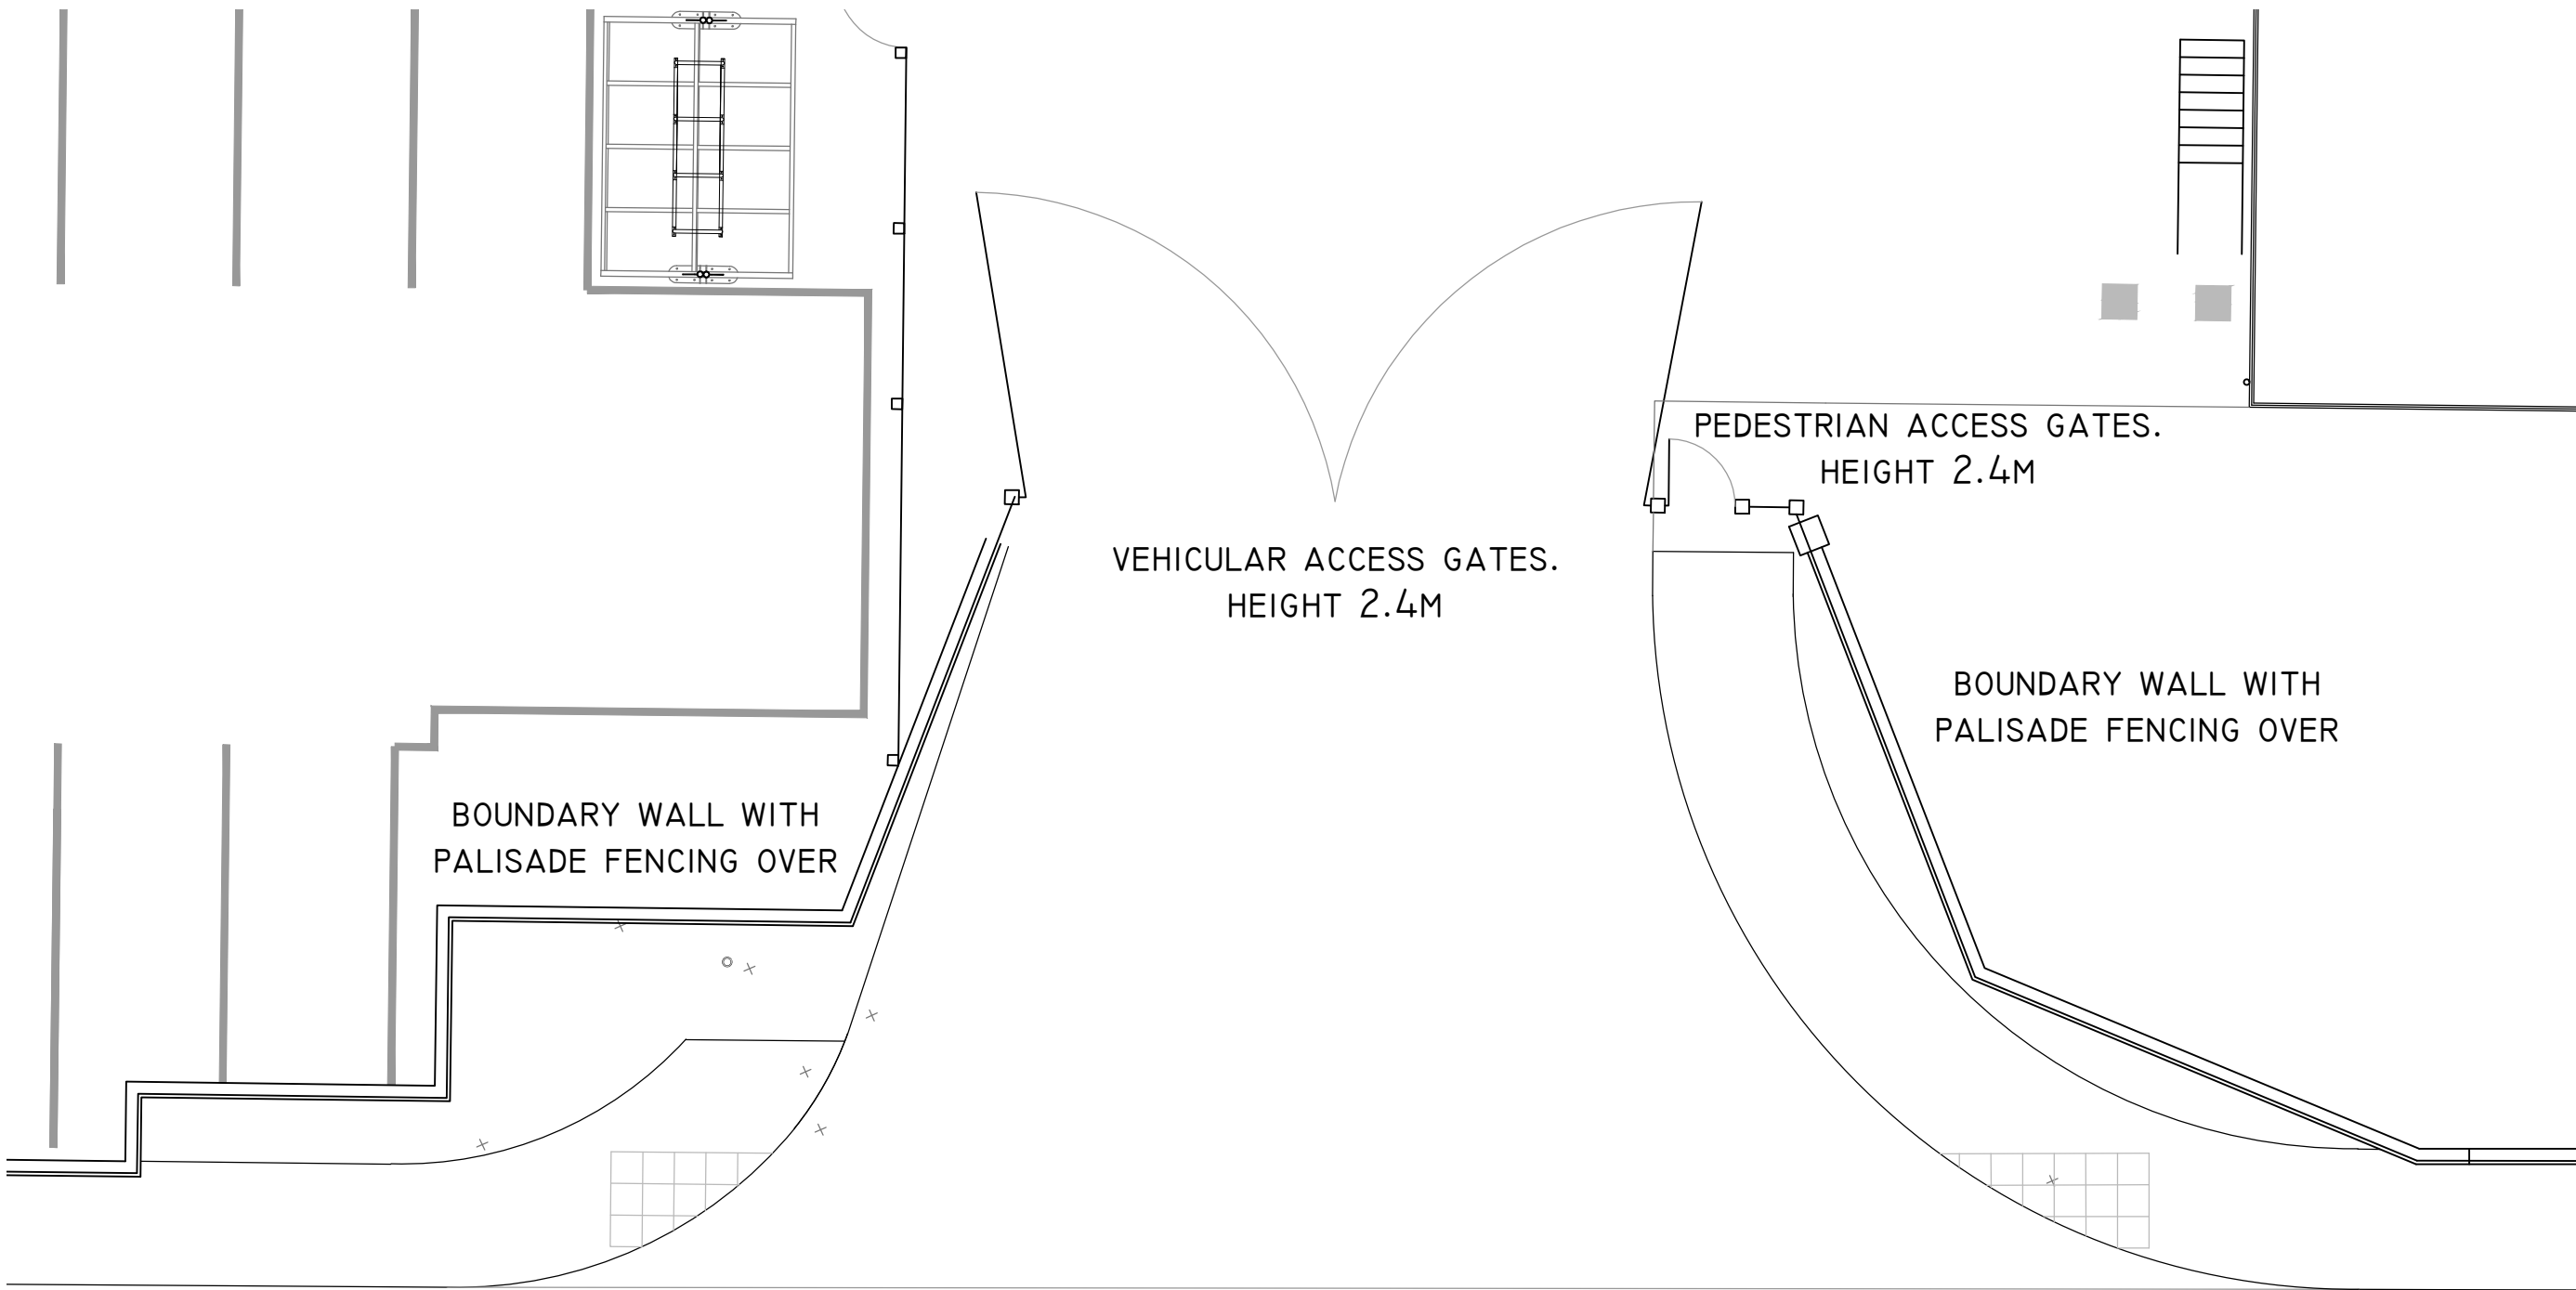



NEW WALLS TO BE BROWN BRICKWORK WITH CONCRETE COPING STONE OVER, AT LOW LEVEL, AND GALVANISED METAL PALISADE FENCING OVER, TO MATCH EXISTING. OVERALL HEIGHT TO BE 2.4M TO MATCH EXISTING.

NEW GATES TO BE GALVANISED METAL PALISADE PANELS, TO BE CLOSED, LOCKED, AND SECURED OUTSIDE OF TRADING TIMES ONLY. MAX HEIGHT 2.4M

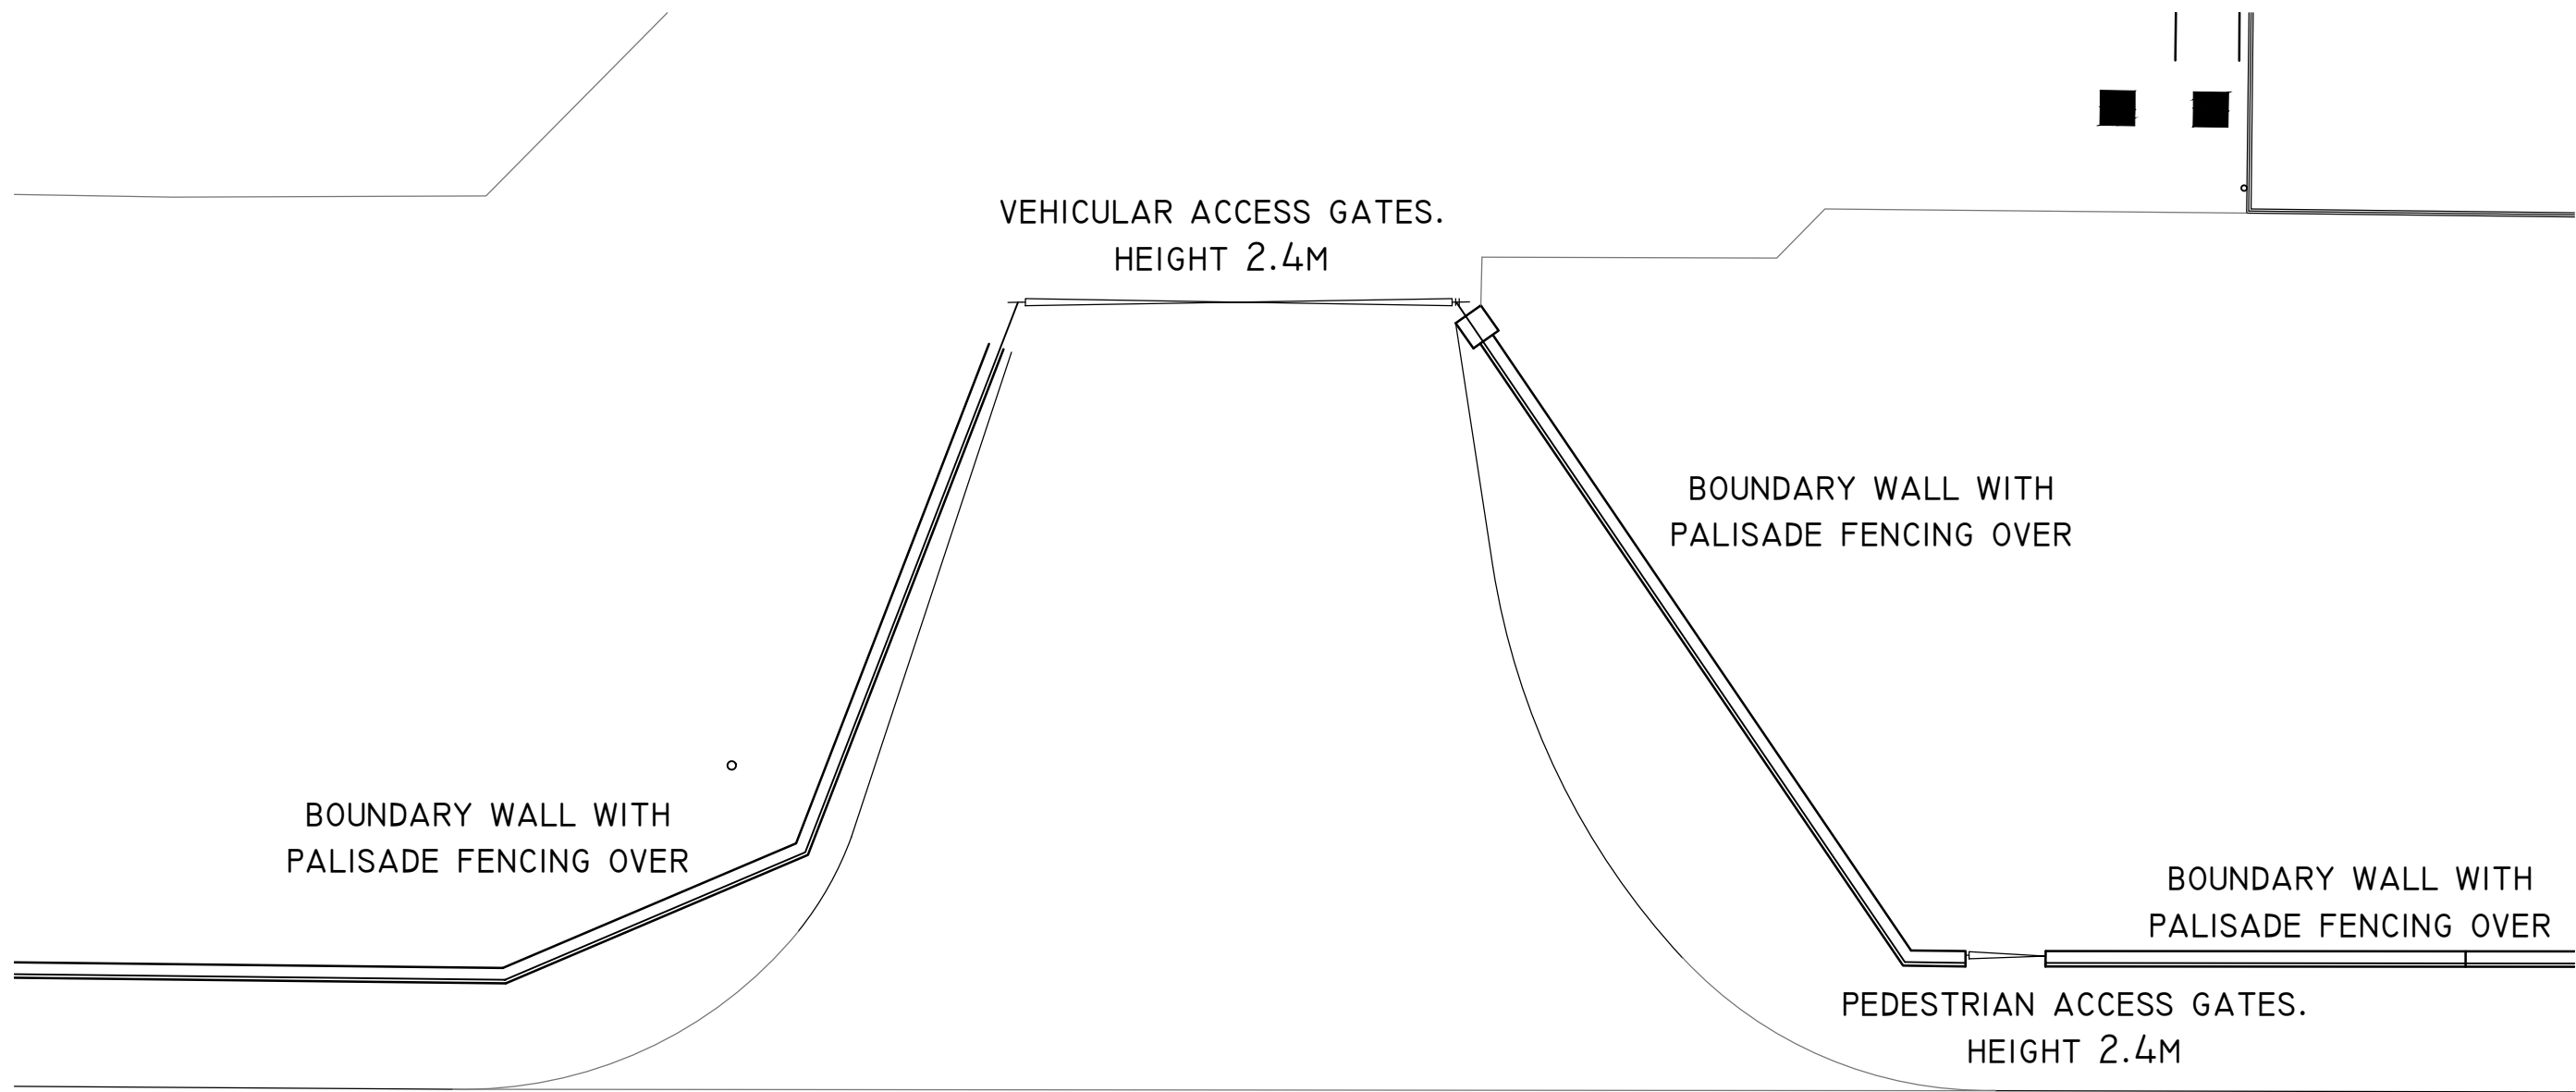

ACCESS GATE PLAN EXTRACT AS EXISTING. SCALE 1:100

ACCESS GATE PLAN EXTRACT AS PROPOSED. SCALE 1:100

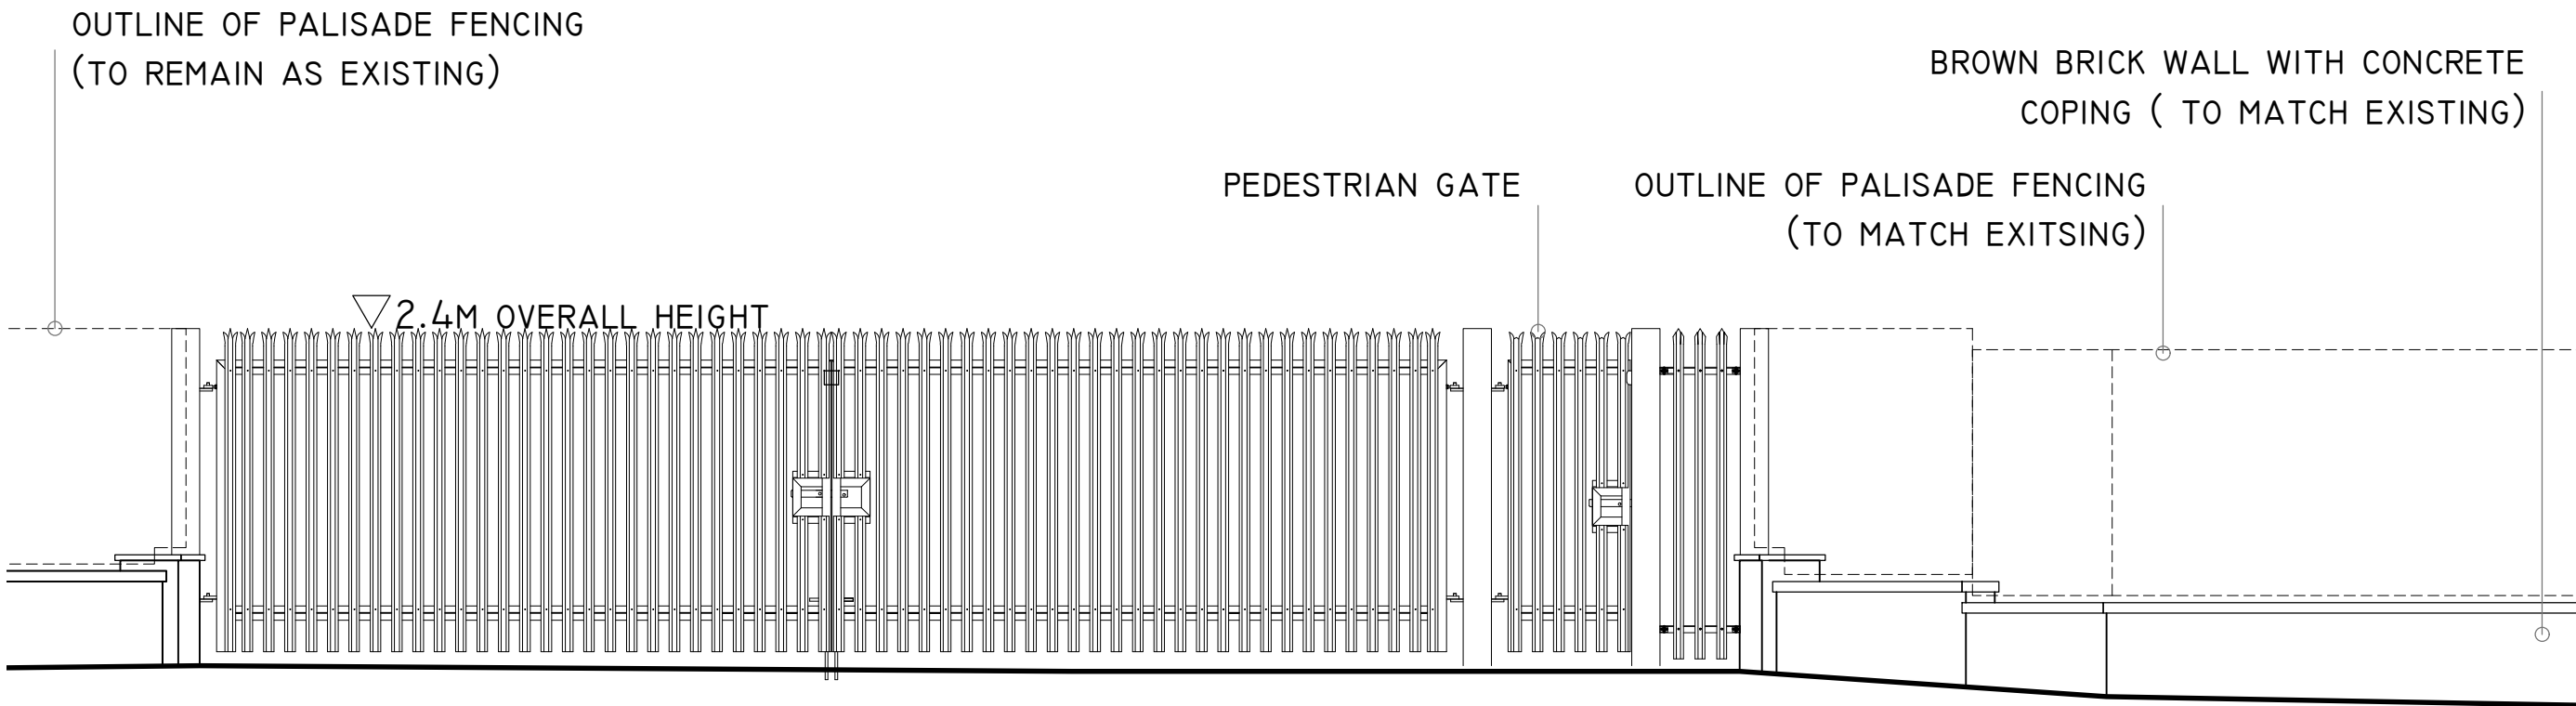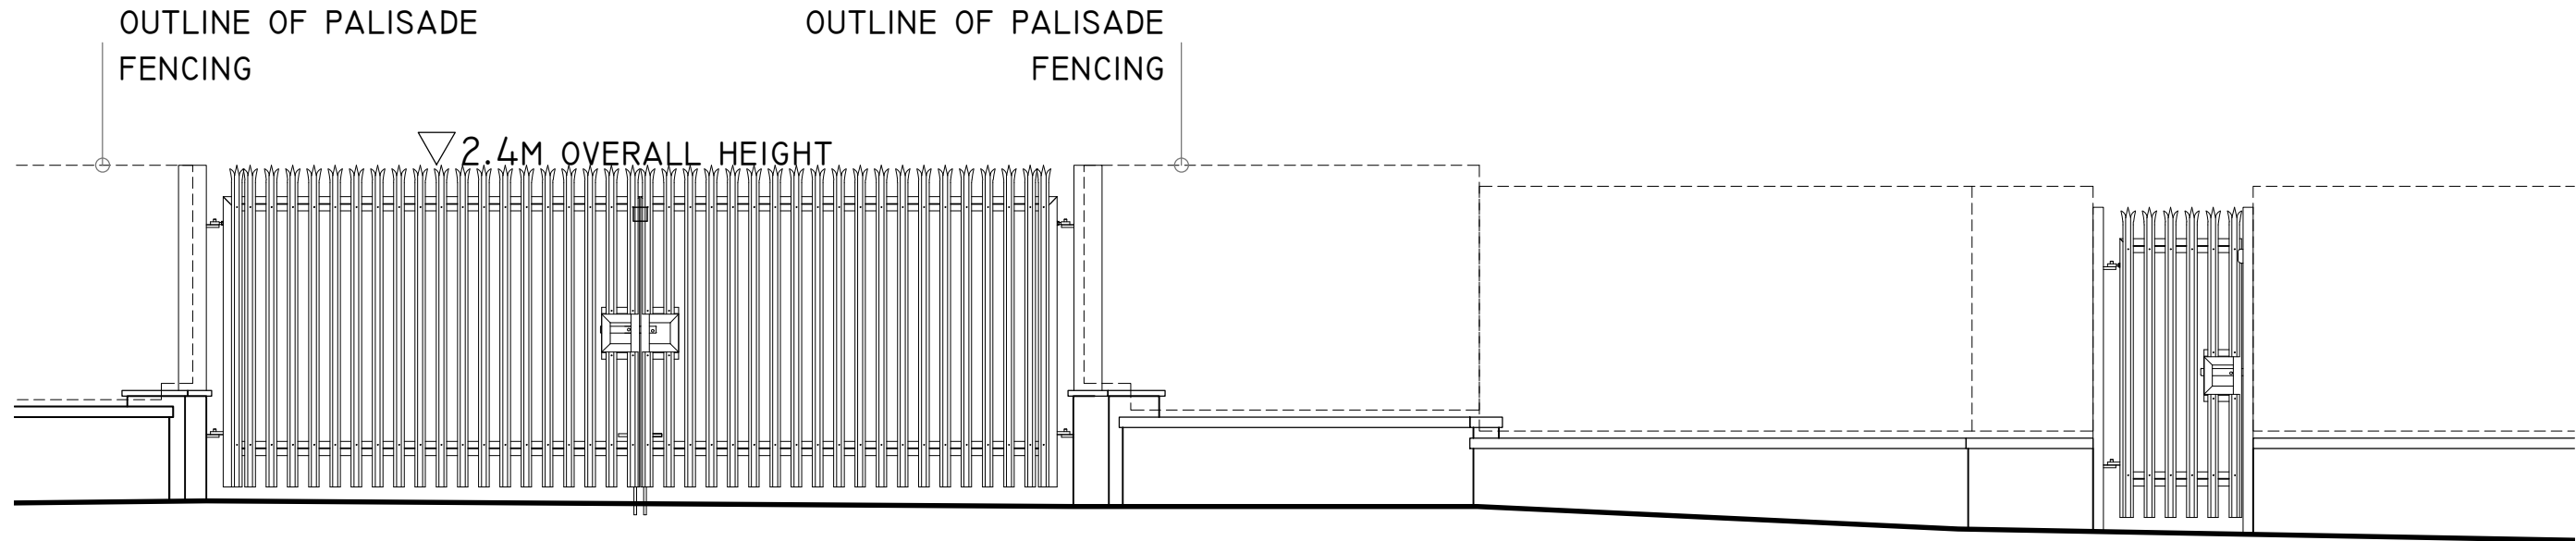

ACCESS GATE ELEVATION AS EXISTING. SCALE 1:50

ACCESS GATE ELEVATION AS PROPOSED. SCALE 1:50

© ASPIRE DESIGN STUDIO LTD 2019

2 HERBACEOUS COURT,
CROFTON, WAKEFIELD,
WEST YORKSHIRE. WF11FF
07368 544787 phil@aspire-studio.co.uk
www.aspire-studio.co.uk

ASPIRE DESIGN STUDIO LTD

PROJECT
ESTATE WORKS
HARDWOOD SALES LTD
HUYTON BUSINESS PARK
ELLIS ASHTON STREET
HUYTON, LIVERPOOL
L36 6BN

CLIENT
HARDWOOD SALES LTD
DESCRIPTION - C:\ASPIRE\25-HUYTONS
MAIN ACCESS GATES
AS EXISTING AND PROPOSED

DRAWING NO
A(90)-10

JOB NO
25-1141

DATE DRAWN
22/07/25

SCALE
AS SHOWN@A1

DRAWN BY
PJC

AUTHORISED BY
PJC

PURPOSE OF ISSUE
COMMENT ☐ FEASIBILITY ☐
PLANNING ☒ PLANNING APPROVED ☐
LEGAL ☐ CONTRACT ☐
BUILDING REGS ☐ TENDER ☐
CONSTRUCTION ☐ AS BUILT ☐