



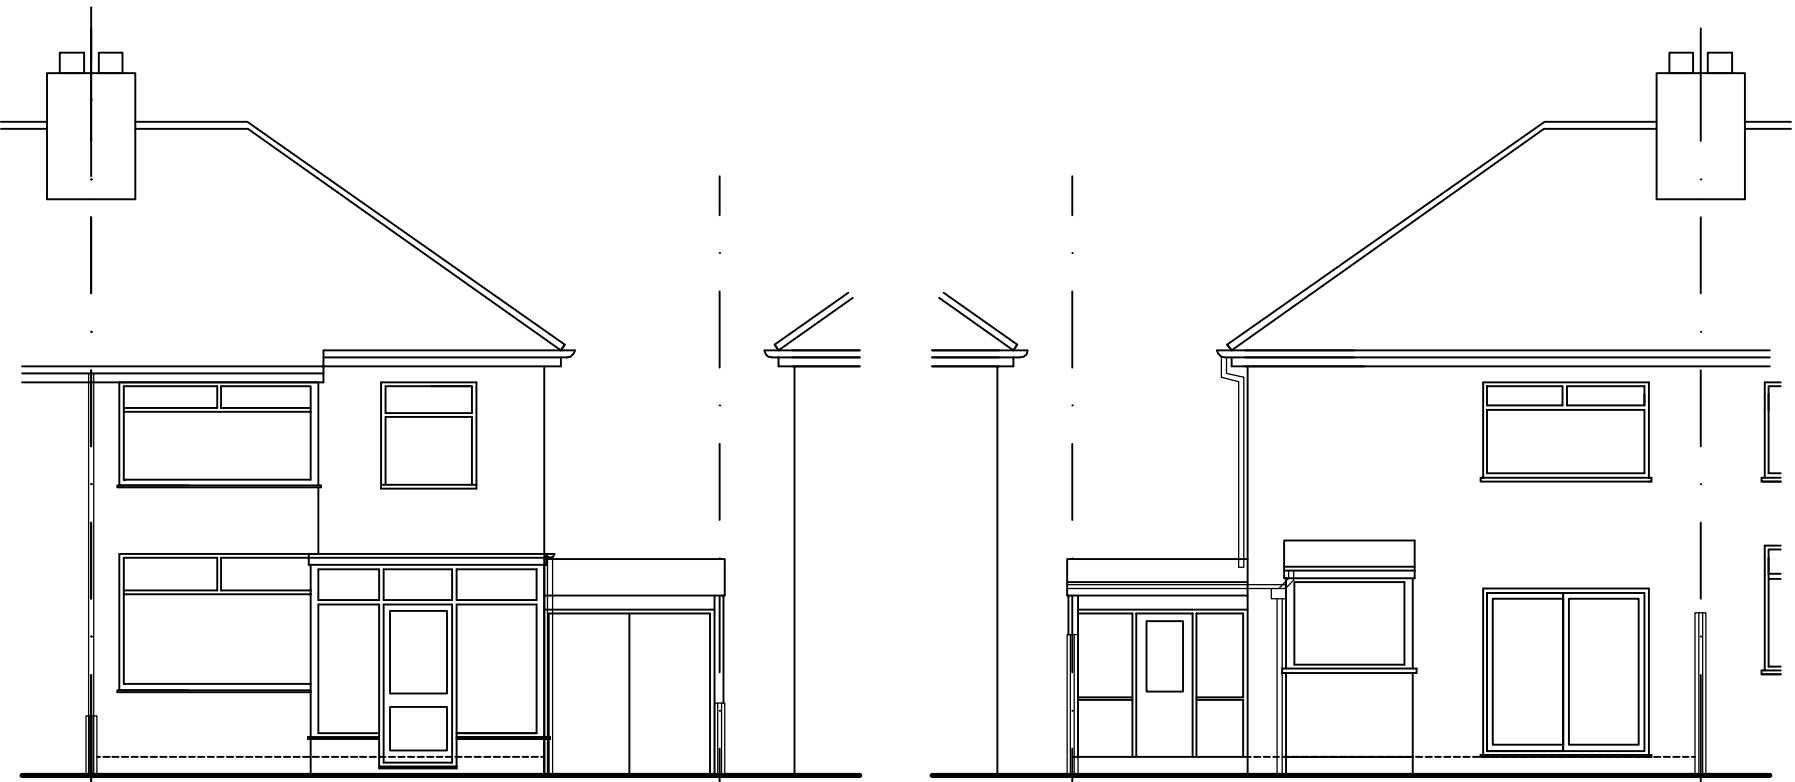

FRONT EXISTING

REAR EXISTING

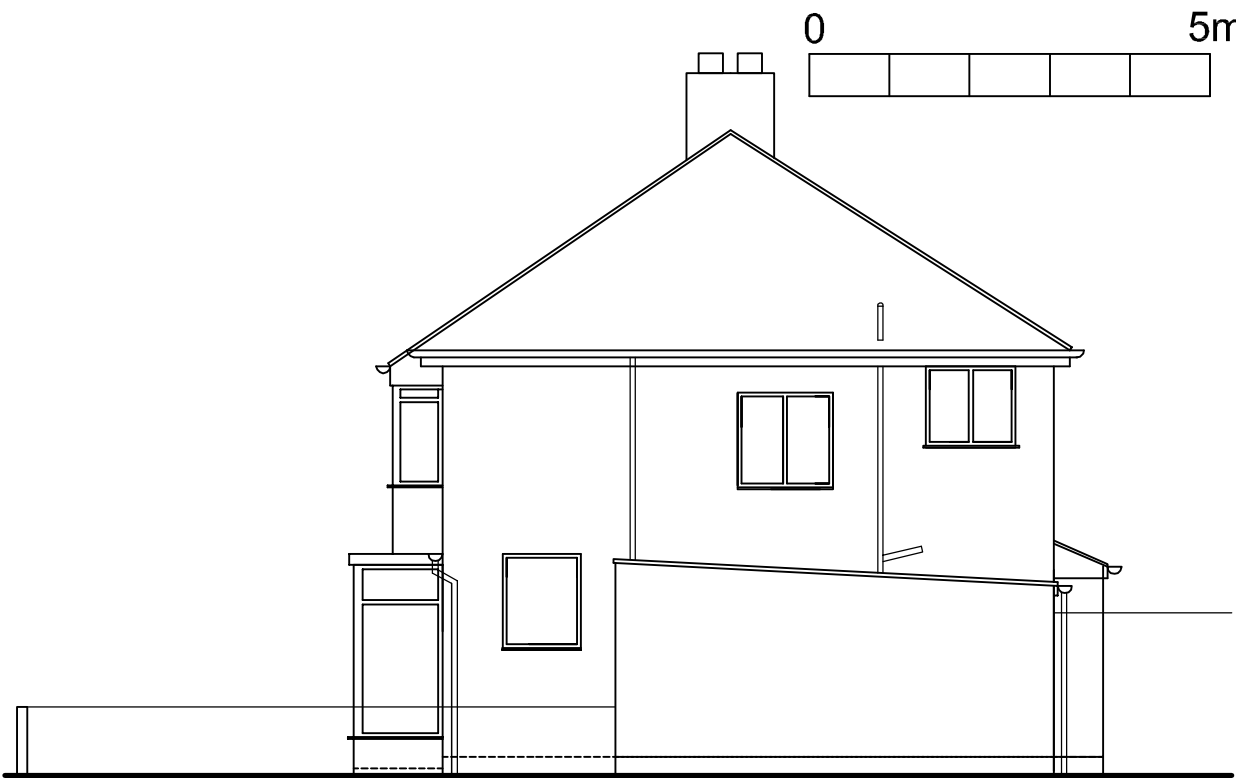


SIDE EXISTING



Dimensions to suit overall existing dimensions

Applicant to confirm boundary.
Drawings to be read in conjunction.
This drawing is for the purpose of
obtaining Local Authority approvals
only and may not contain a full
specification of the works.
Do not scale off this drawing.
All dimensions to be checked on site
prior to commencing works.

Applicant should be aware that The
Party Wall Act may apply where
building work is on or near the
boundary.

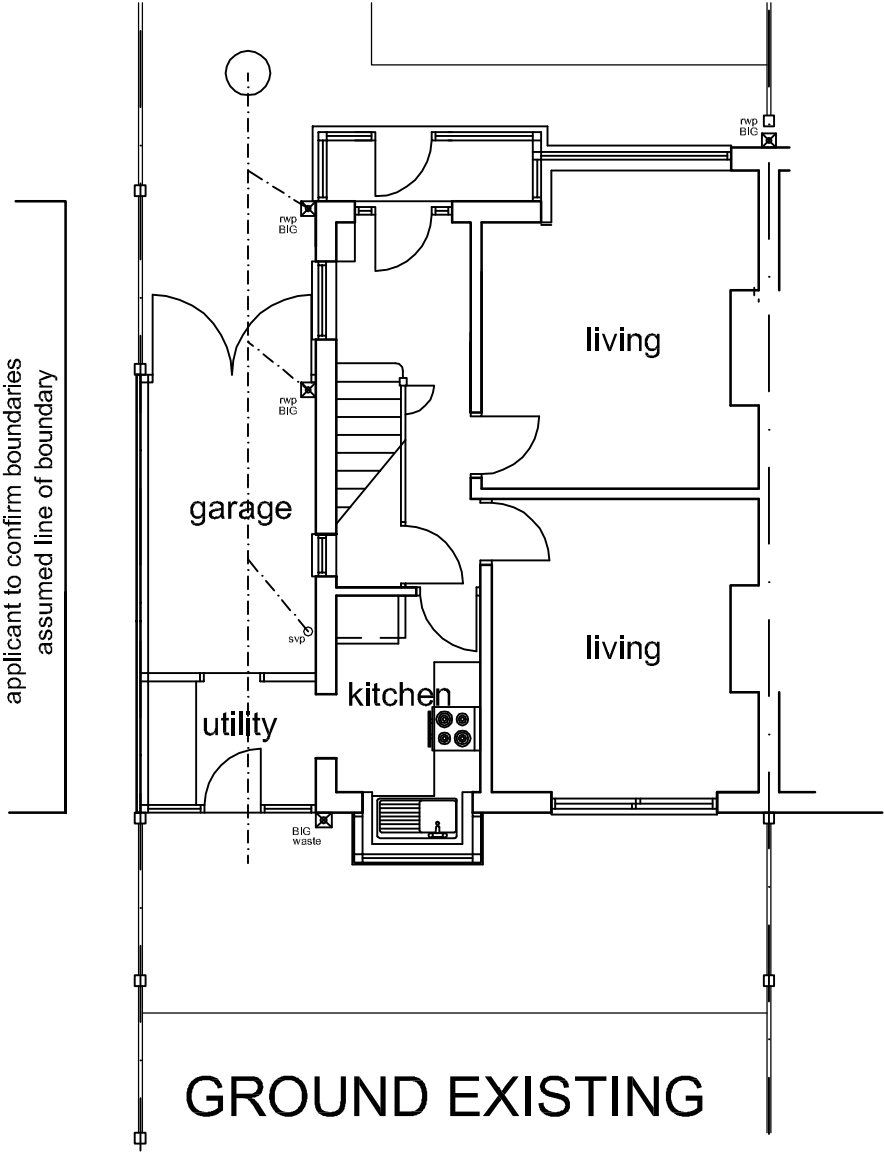

GROUND EXISTING

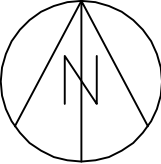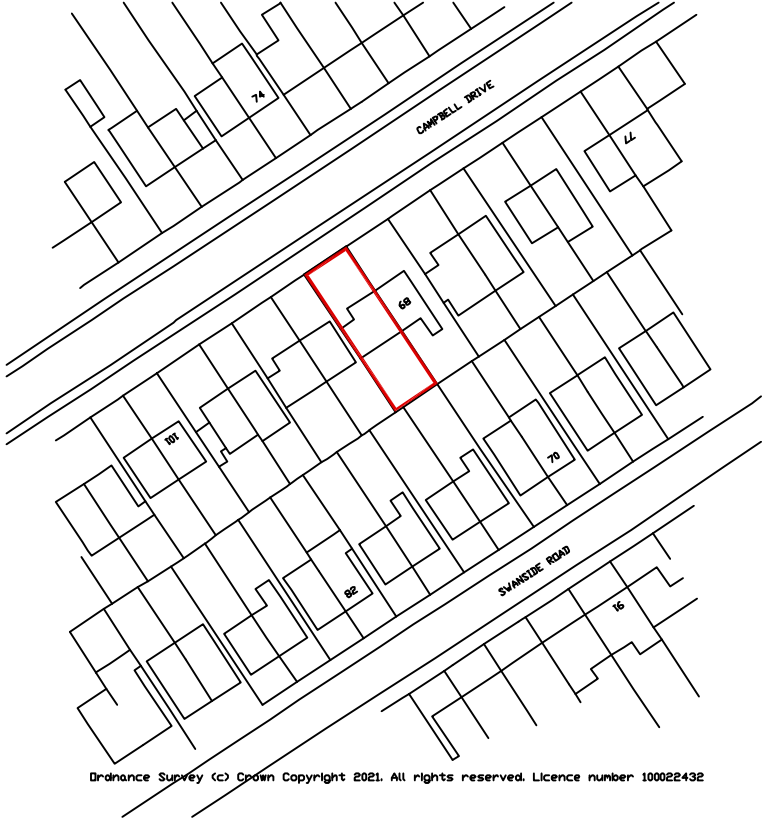

LOCATION PLAN 1:1250

©HOGAN	
JOB. 91 CAMPBELL DRIVE HUYTON	
TITLE. REAR / SIDE EXTENSION	
EXISTING	
HoganDrawingShop 61 BOXDALE ROAD LIVERPOOL L18 5EN 0151 733 9314	
DWG. NO. 1504-01	REV. NO.
SCALE 1/100	DATE OCT21