


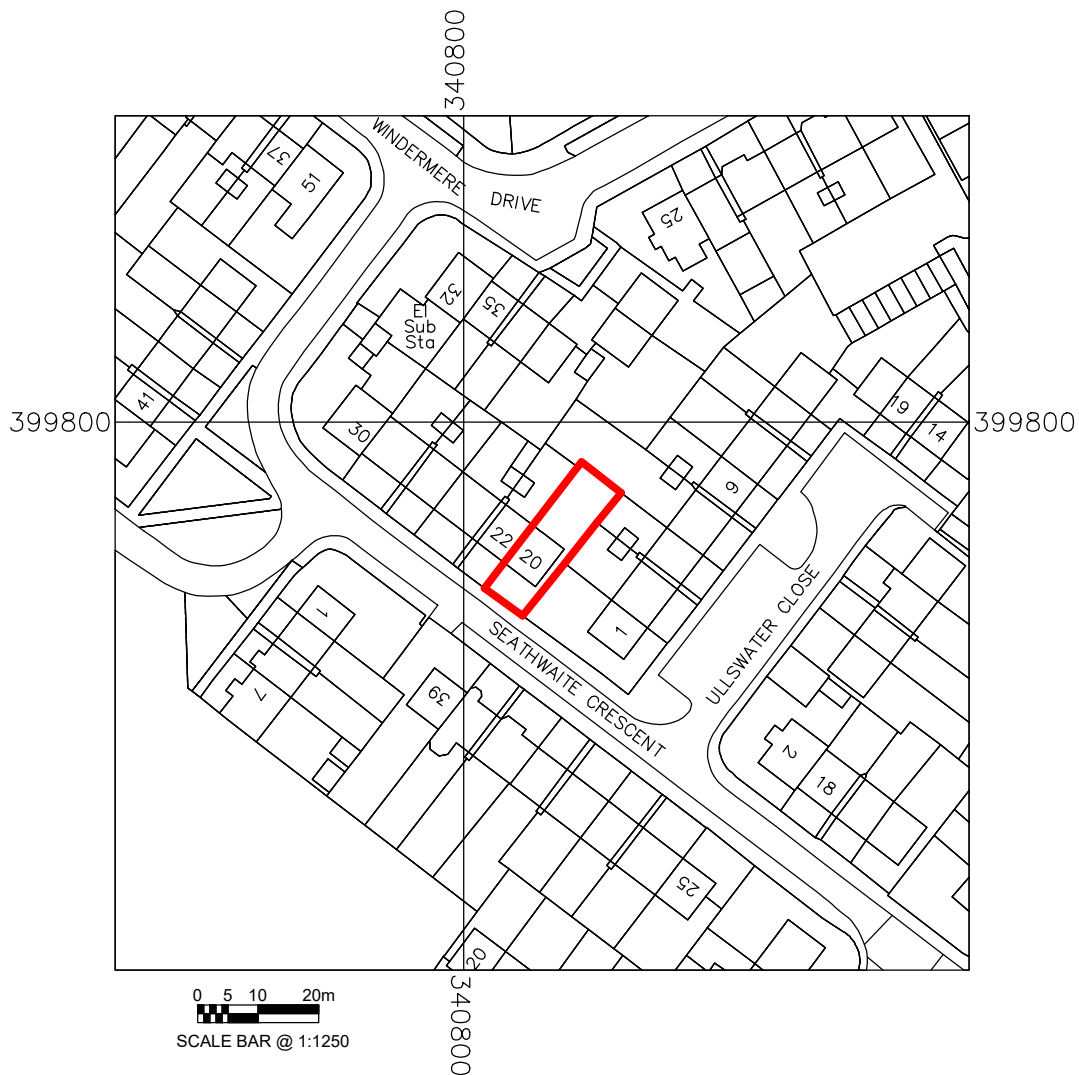

revision B
Allocated to other drawings.
revision A
Allocated to other drawings.
revision description

Project Address:
**20 Seathwaite Crescent
Liverpool, L33 2DW**

Project Description:
**Proposed single storey rear
extension to create Accessible
Bedroom and En-Suite.**

Drawing Title:
LOCATION PLAN



Mobile : 07703 438 564
Email : mhamptonservices@gmail.com

Scale: 1:1250 at A4	Date: June 2026
Drawing No.: SC20 - P02	Revision: B