
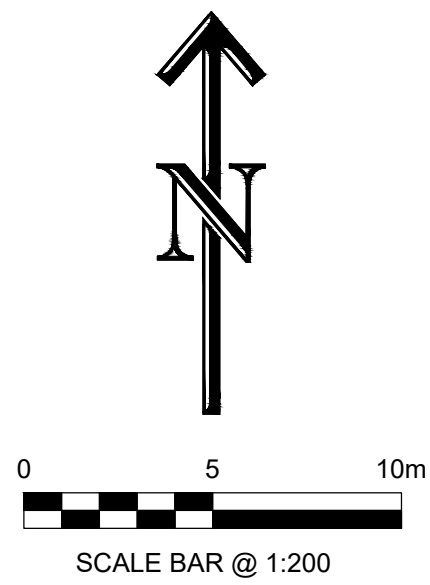


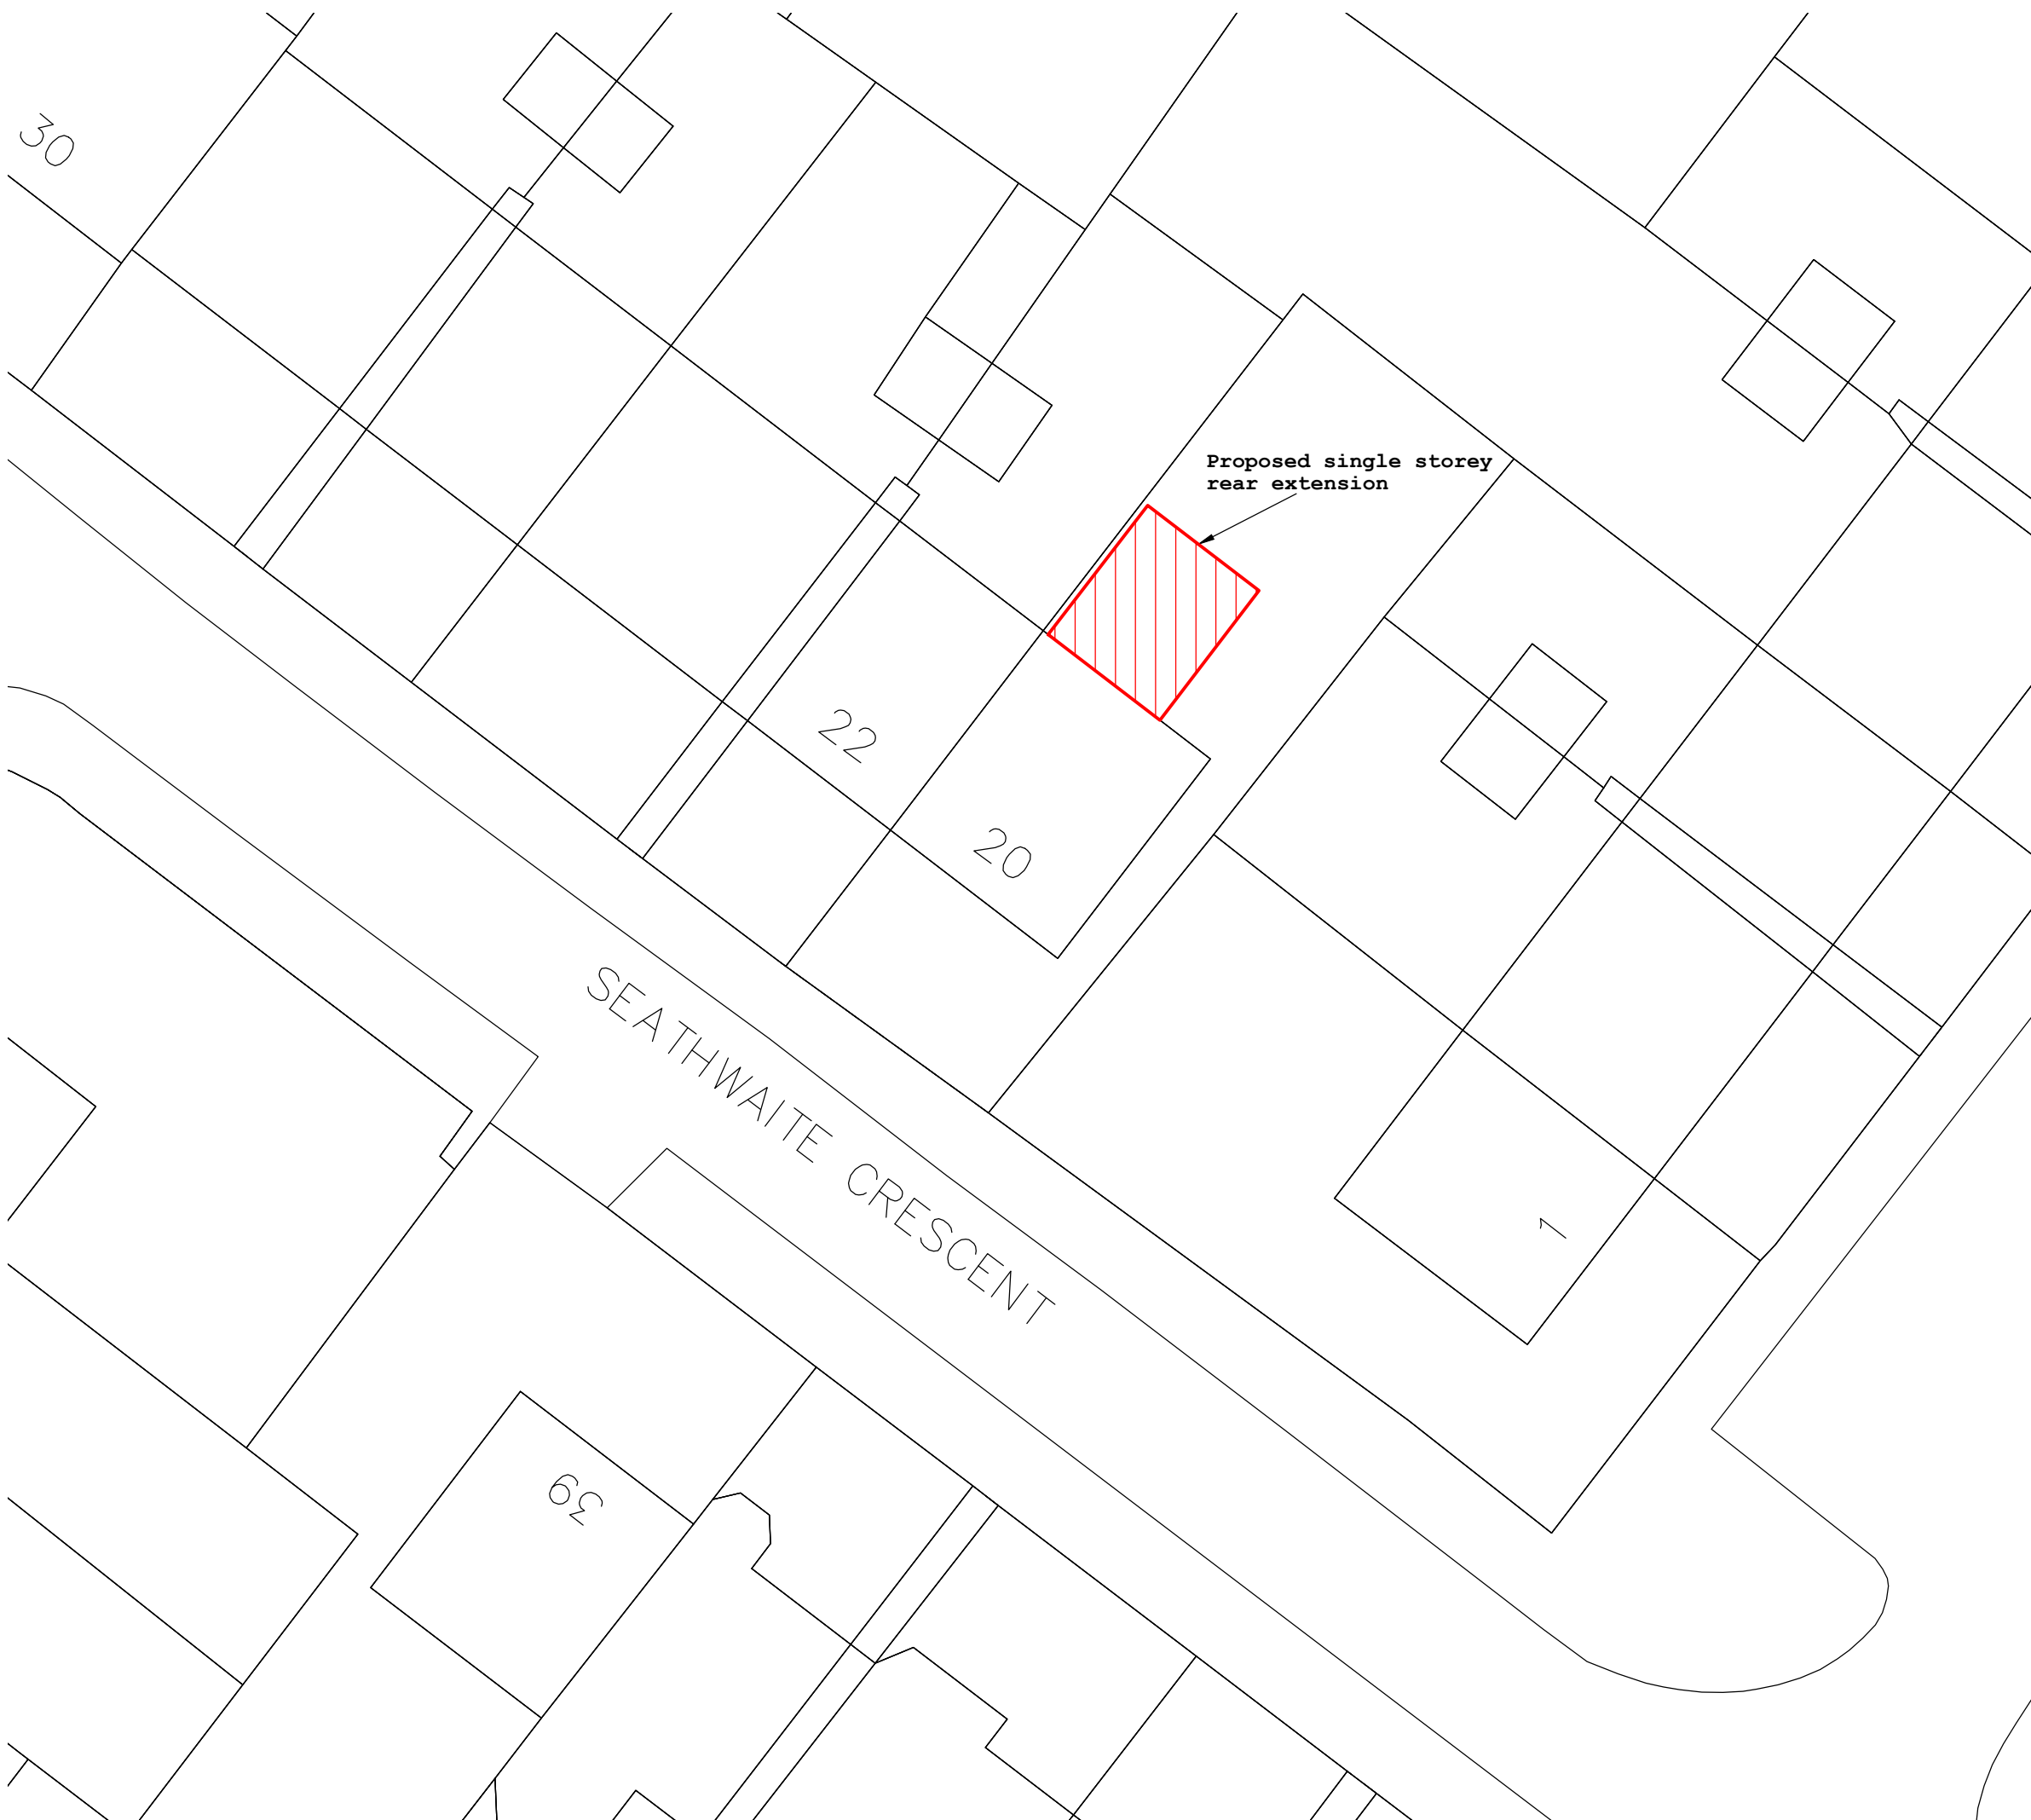

revision B
Proposed extension moved approx. 200mm off boundary.
revision A
Allocated to other drawings.
revision description

Project Address:
**20 Seathwaite Crescent
Liverpool, L33 2DW**

Project Description:
Proposed single storey rear extension to create Accessible Bedroom and En-Suite.

Drawing Title:
PROPOSED SITE / BLOCK PLAN

Scale: 1:200 at A3	Date: June 2026
Drawing No.: SC20 - P03	Revision: B



Mobile : 07703 438 564
Email : mhamptonservices@gmail.com
Address : 94 Eastbourne Road, Birkdale, Southport PR8 4DU