


Cherryfield Drive, Kirby
Plots D135-D137 Proposed Layout

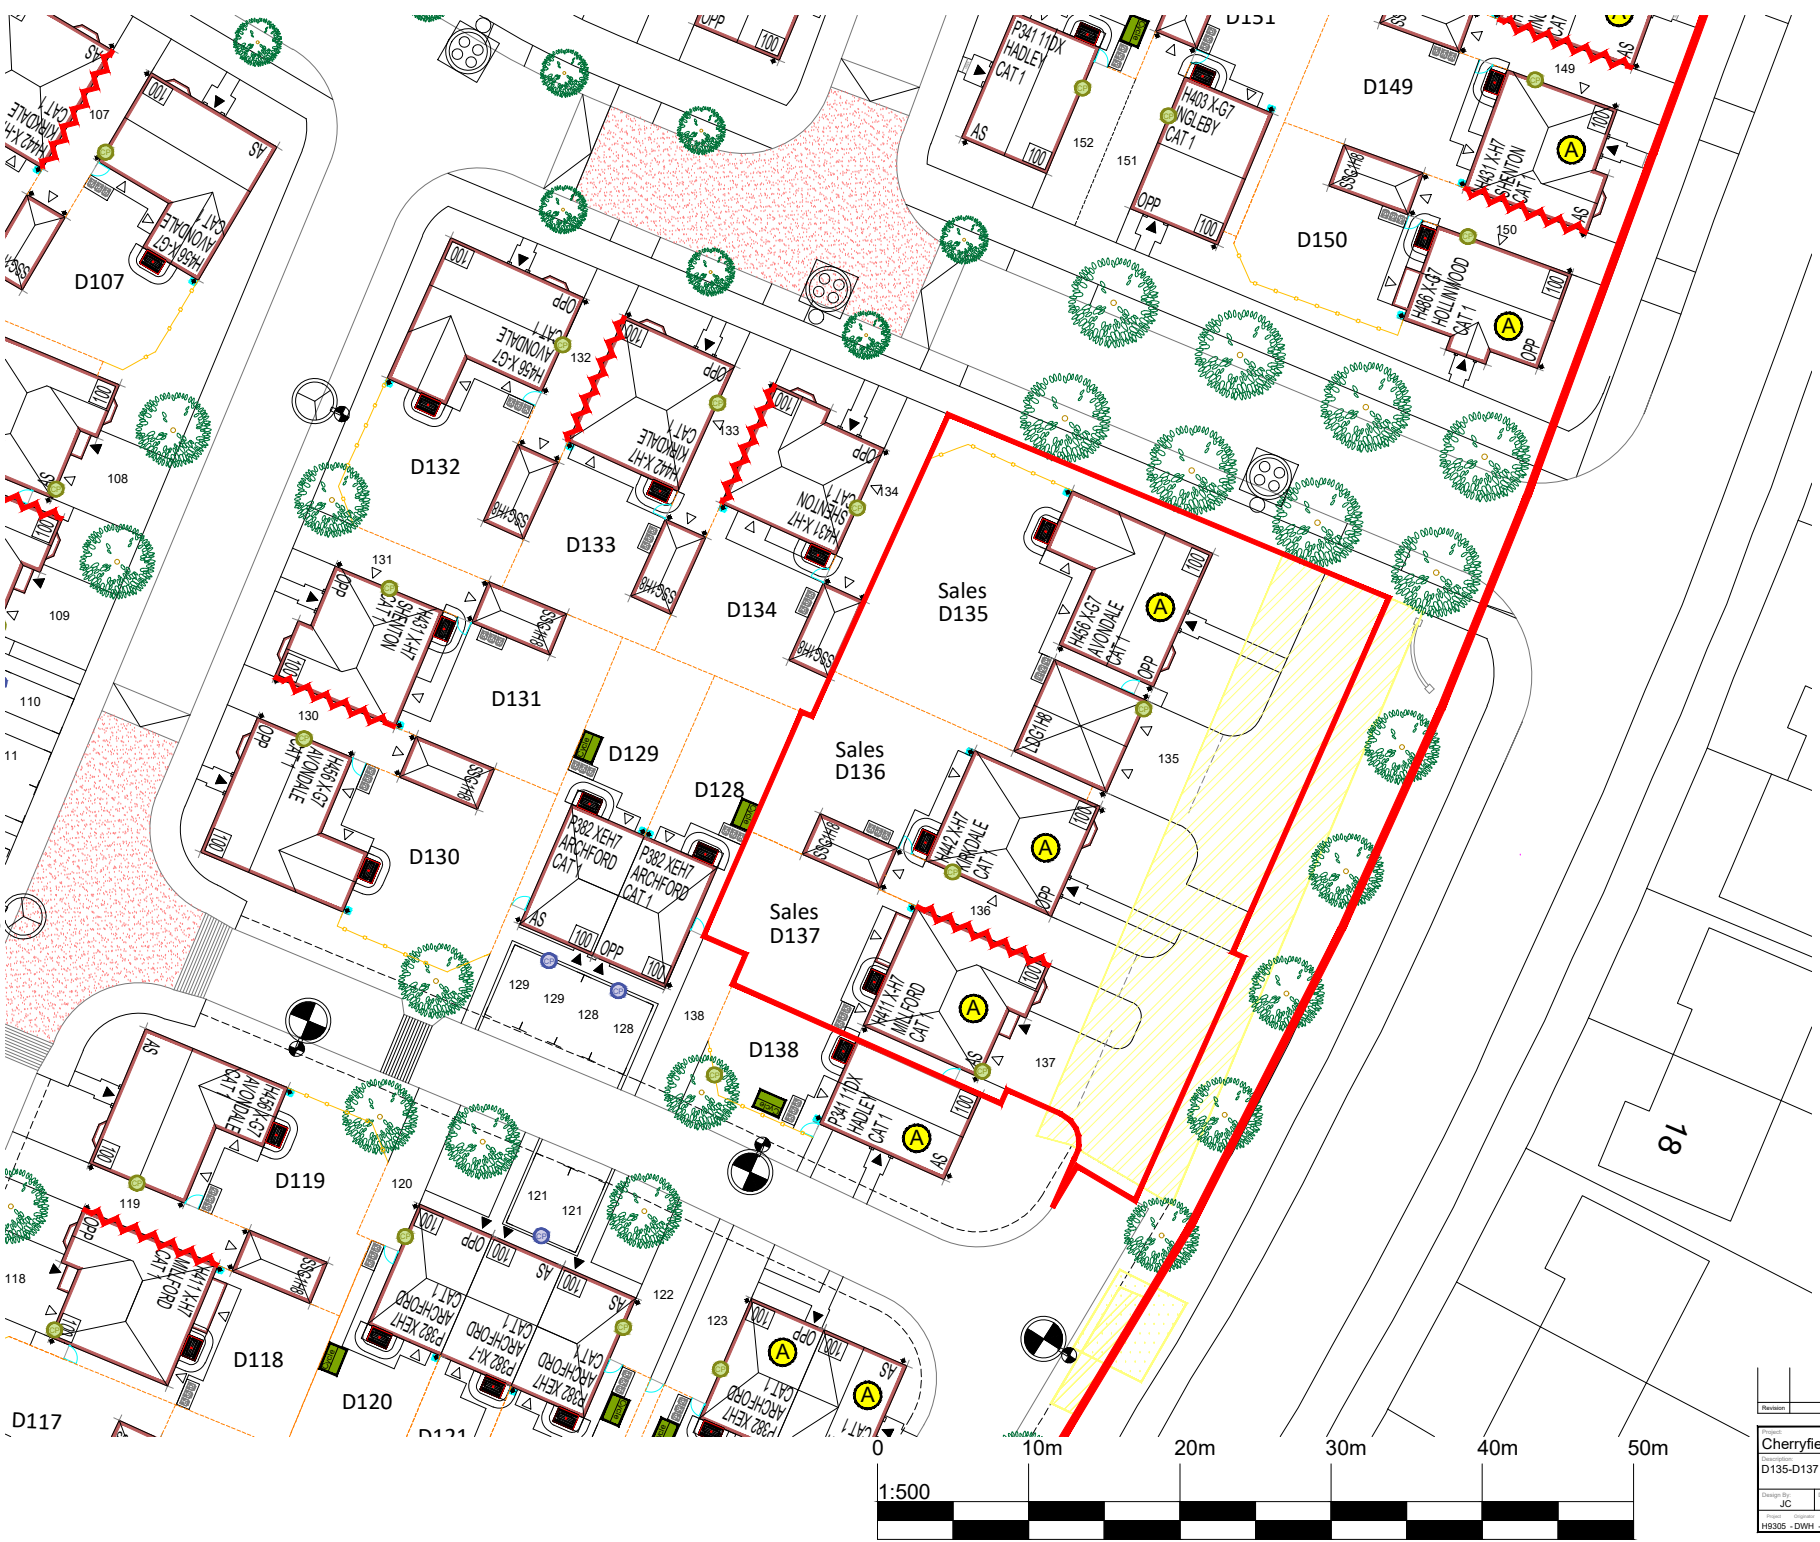

Legend:



Revision	Description	Date	Design By
1	Cherryfield Drive, Kirby D135-D137 Proposed Layout		
2			
3			
