

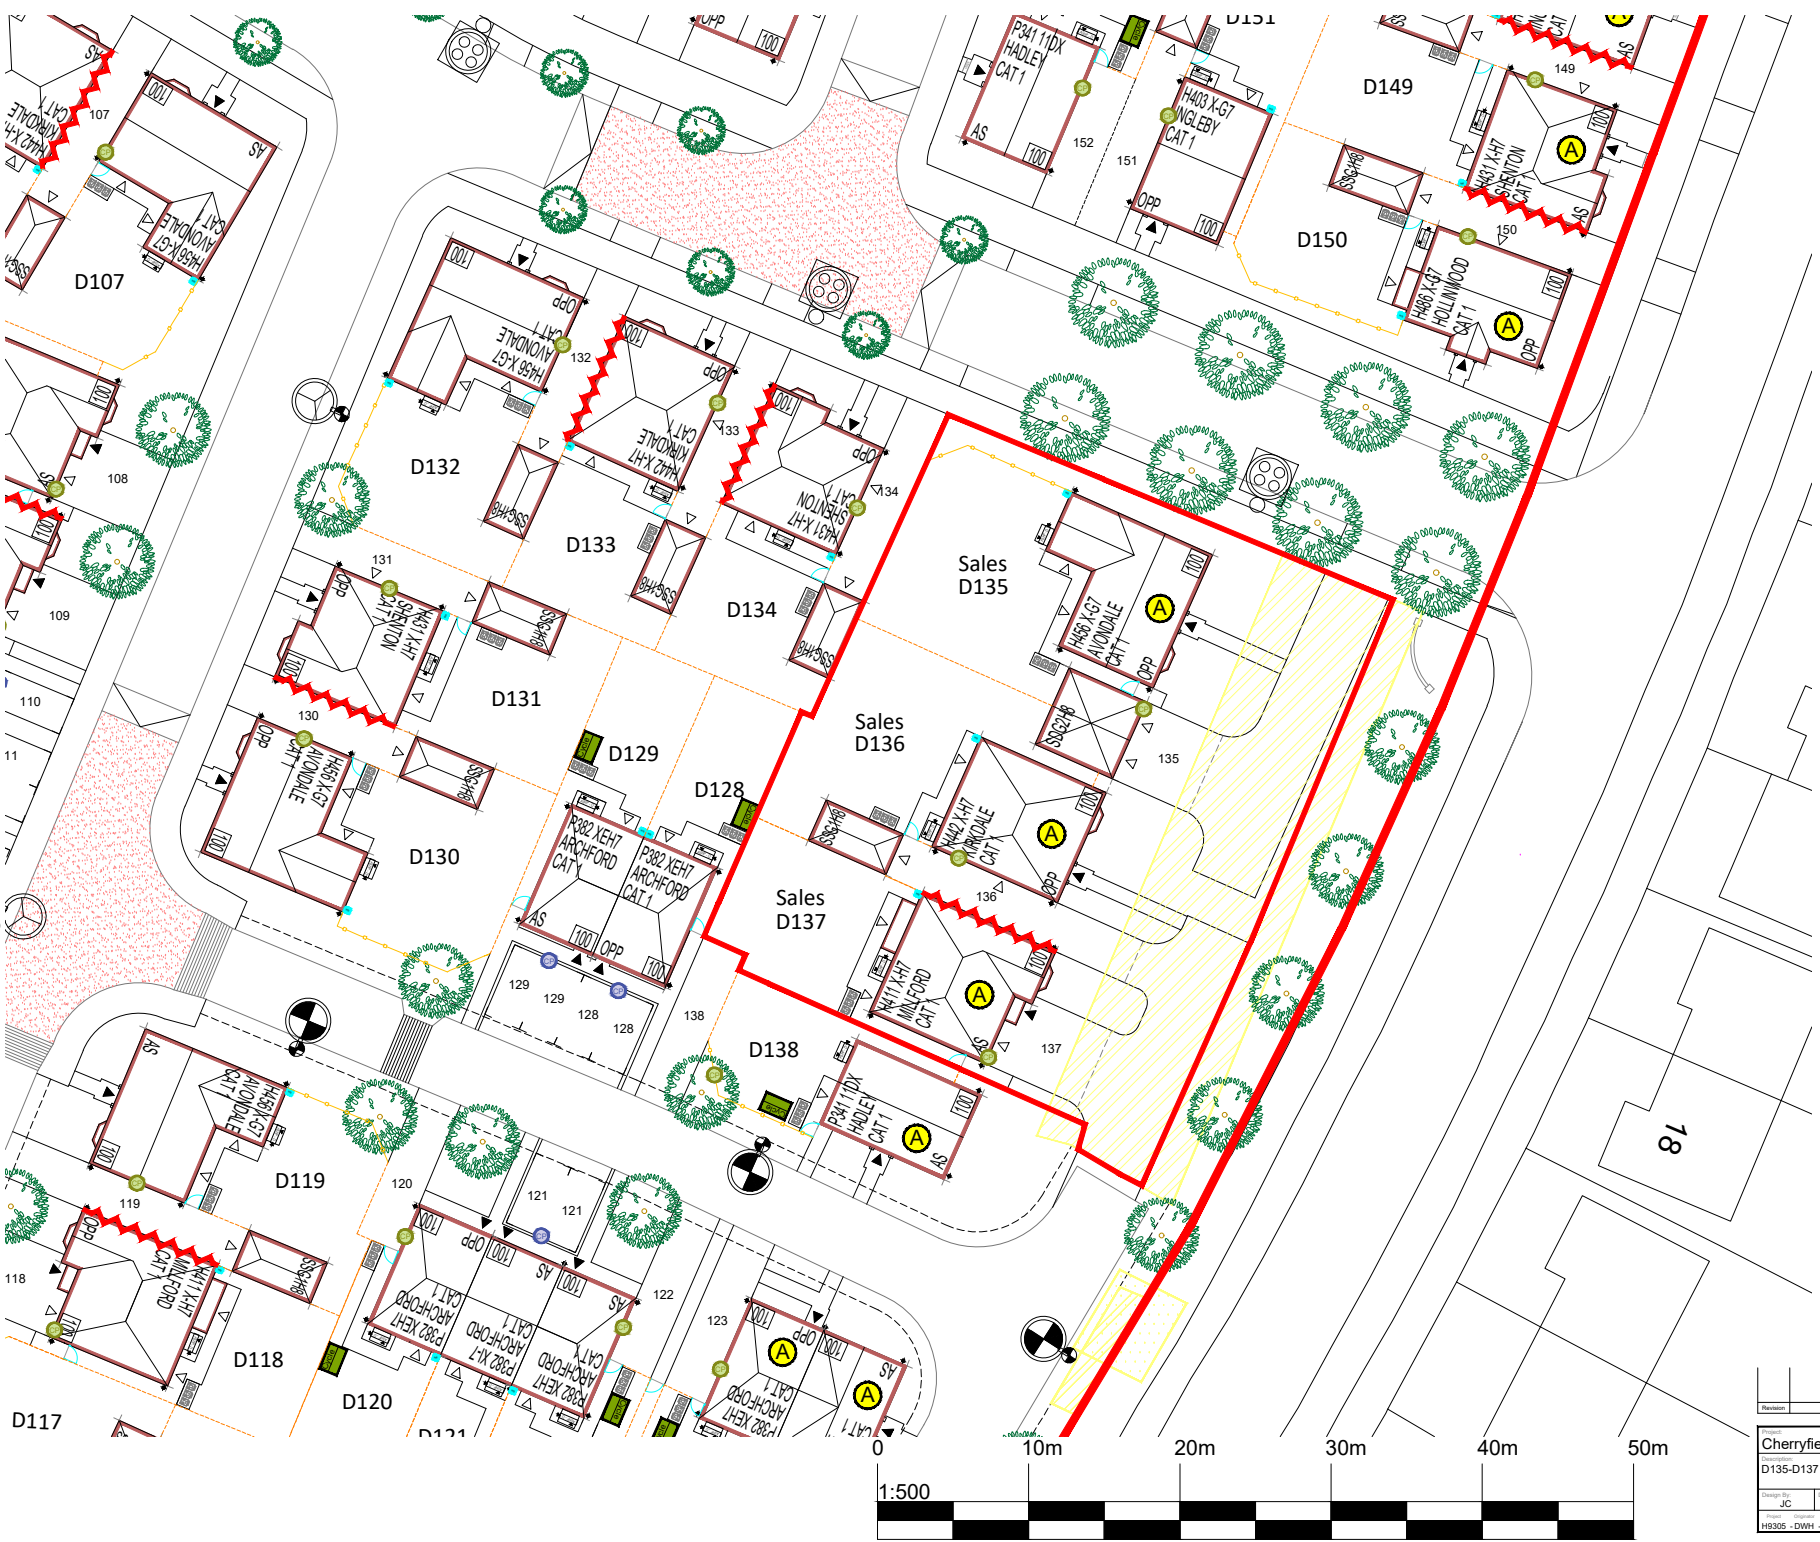


Cherryfield Drive, Kirby
Plots D135-D137 Approved Layout

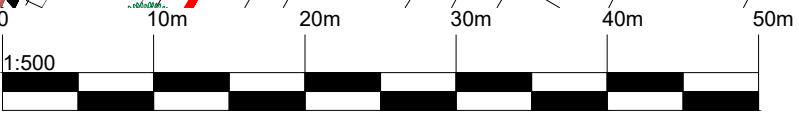

Legend:

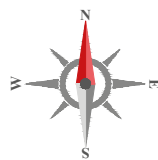

Revision	Description	Date	Design By

Cherryfield Drive, Kirby			
D135-D137 Proposed Layout			
Design By	Date	Scale at A3	Revision
JC	06.07.26	1:500	P02
HB305 - DWH - XX - XX - DR - UD - APP004			

Barrett & David Wilson Homes North West and South East Development Plans Architectural, Planning, Engineering, Quantity, Survey and Construction (RIBA Accredited)	
DAVID WILSON HOMES	
BARRATT	