

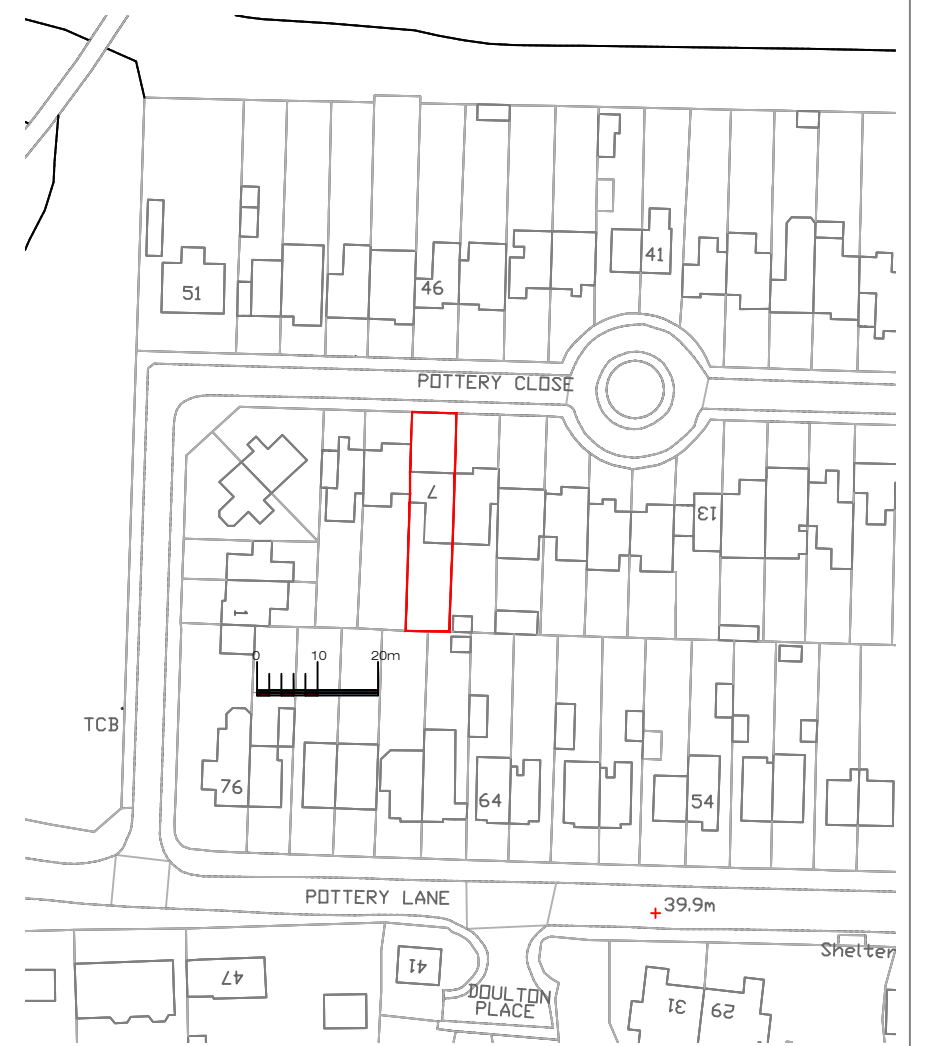


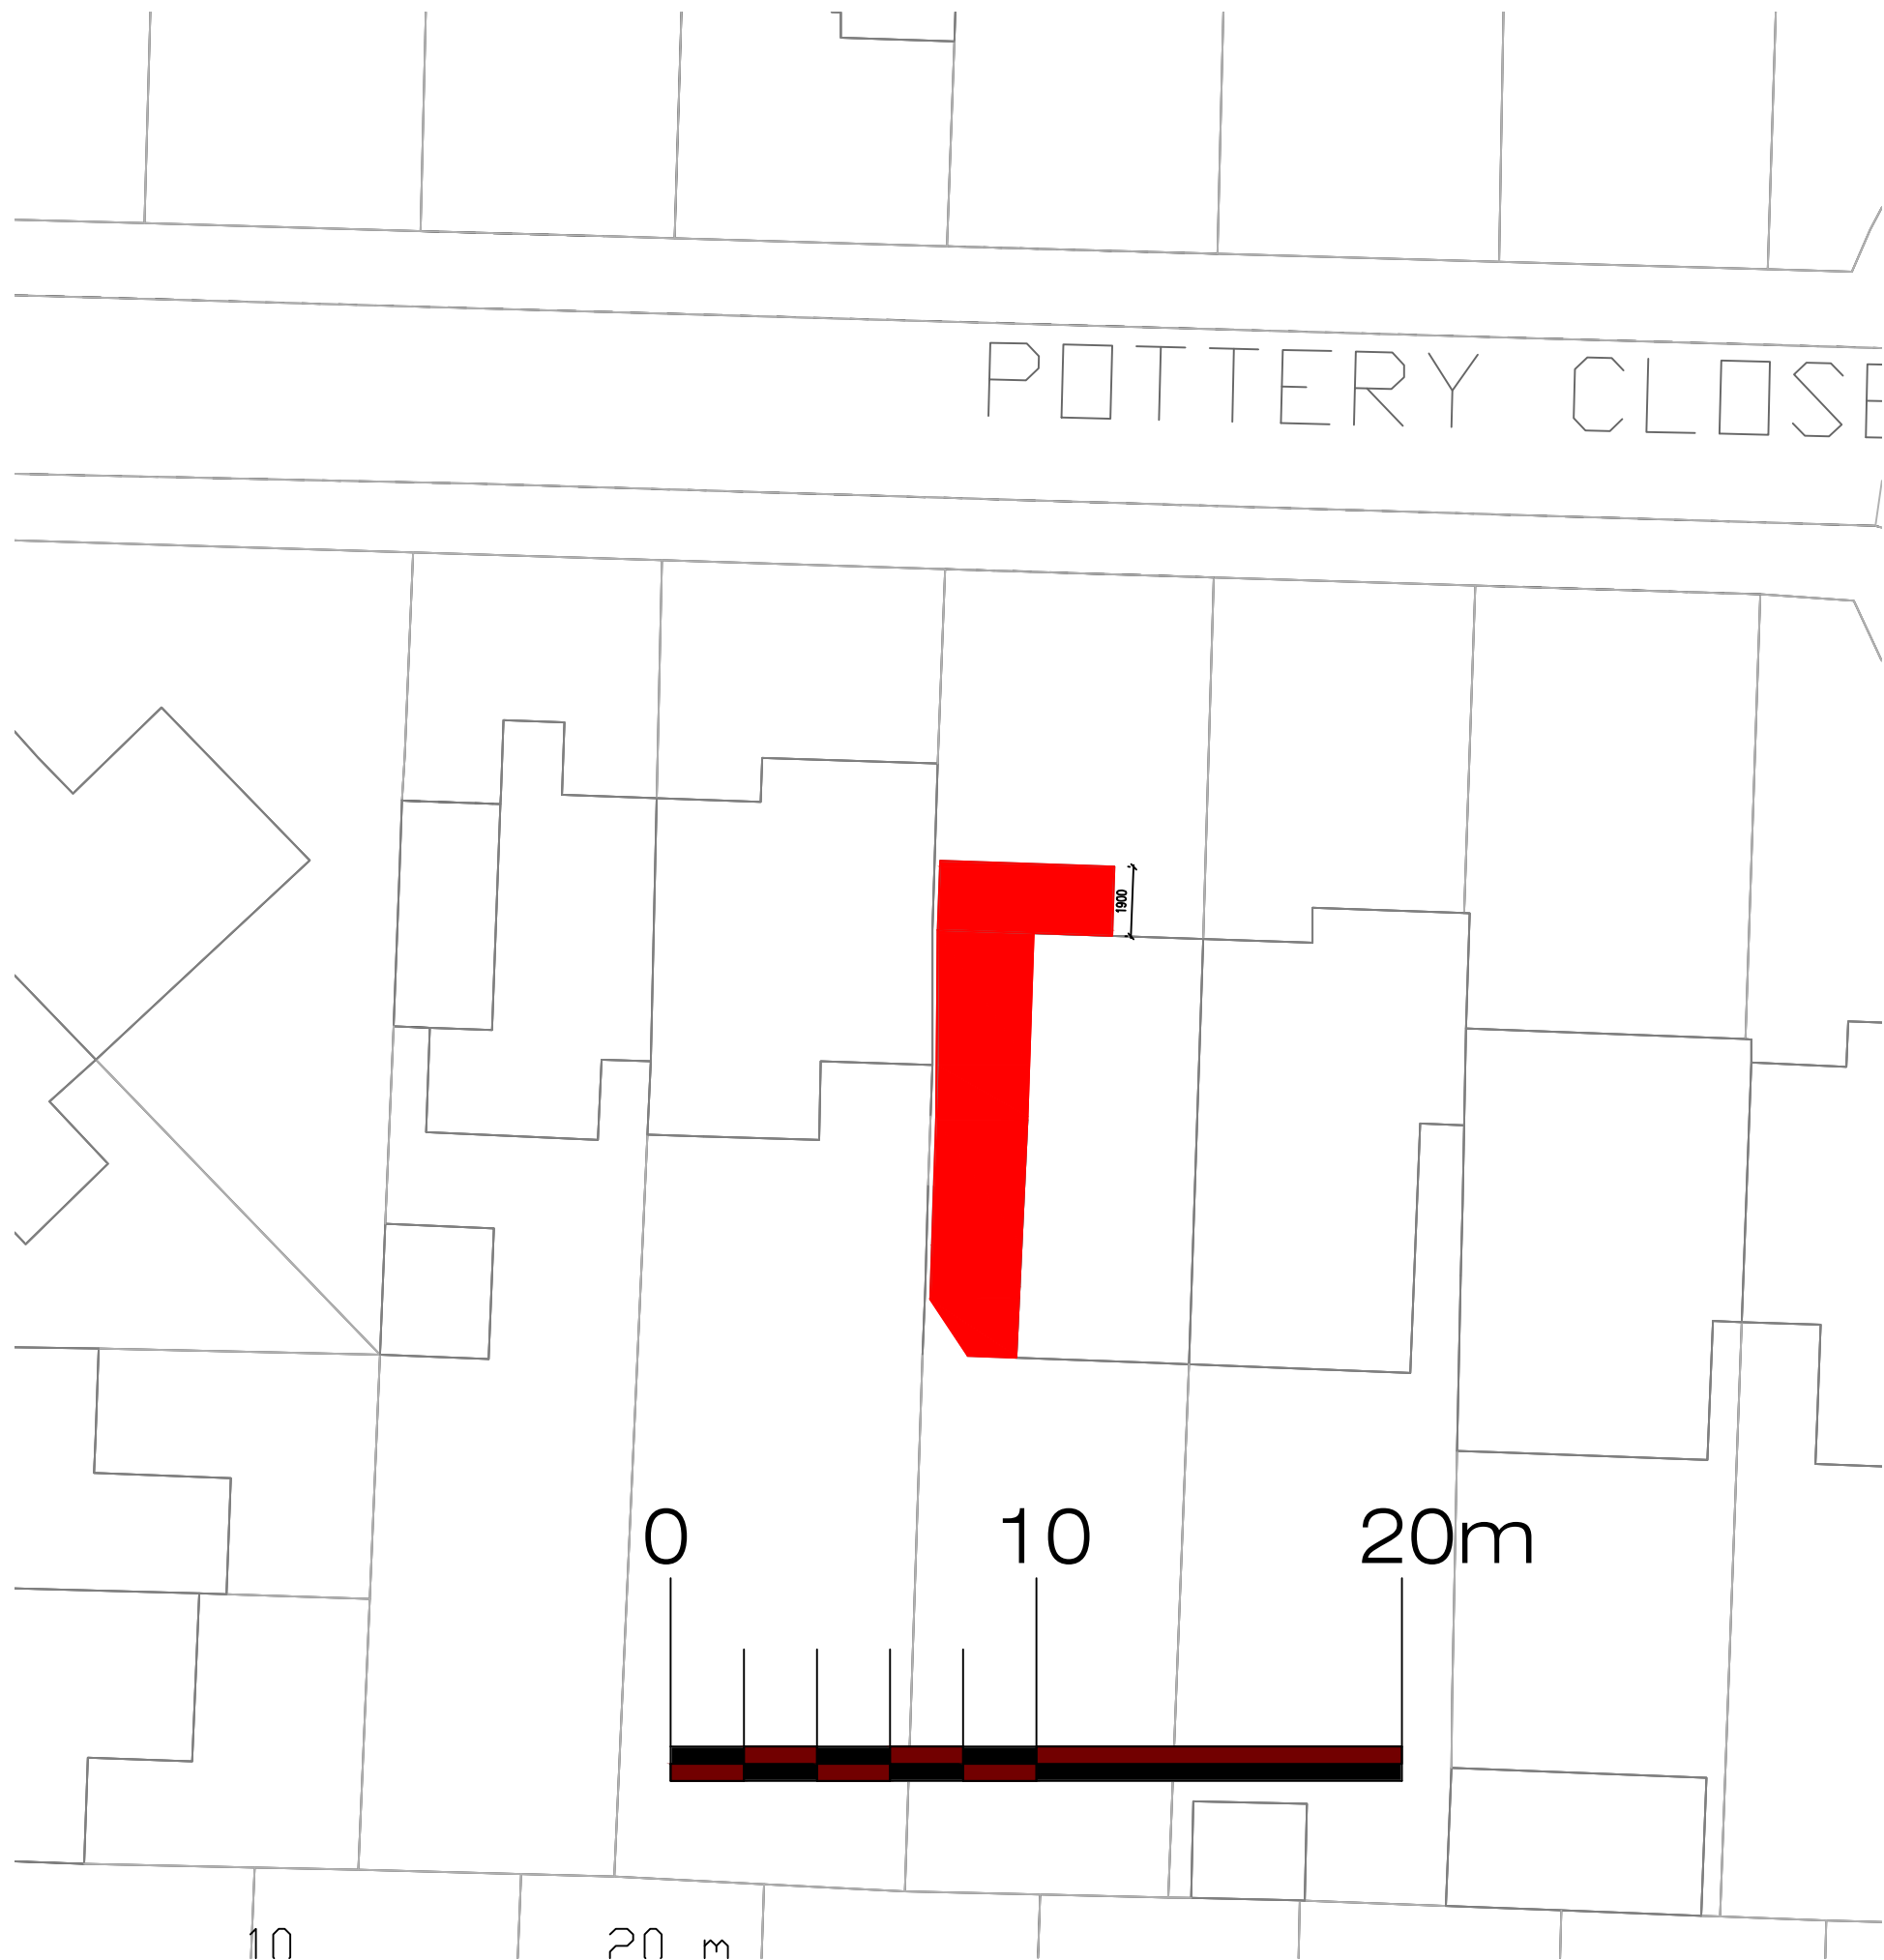

Location Plan Scale 1:1250

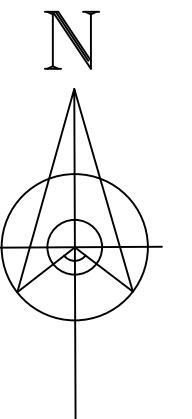

Address 7 Pottery Close, L35			
Job Title Two storey extension to side			
Drawing title Site Layout Plans			
Chkd	Appvd	date	scale 1: 200/1: 1250 @ A3
DRAWING No		003	