



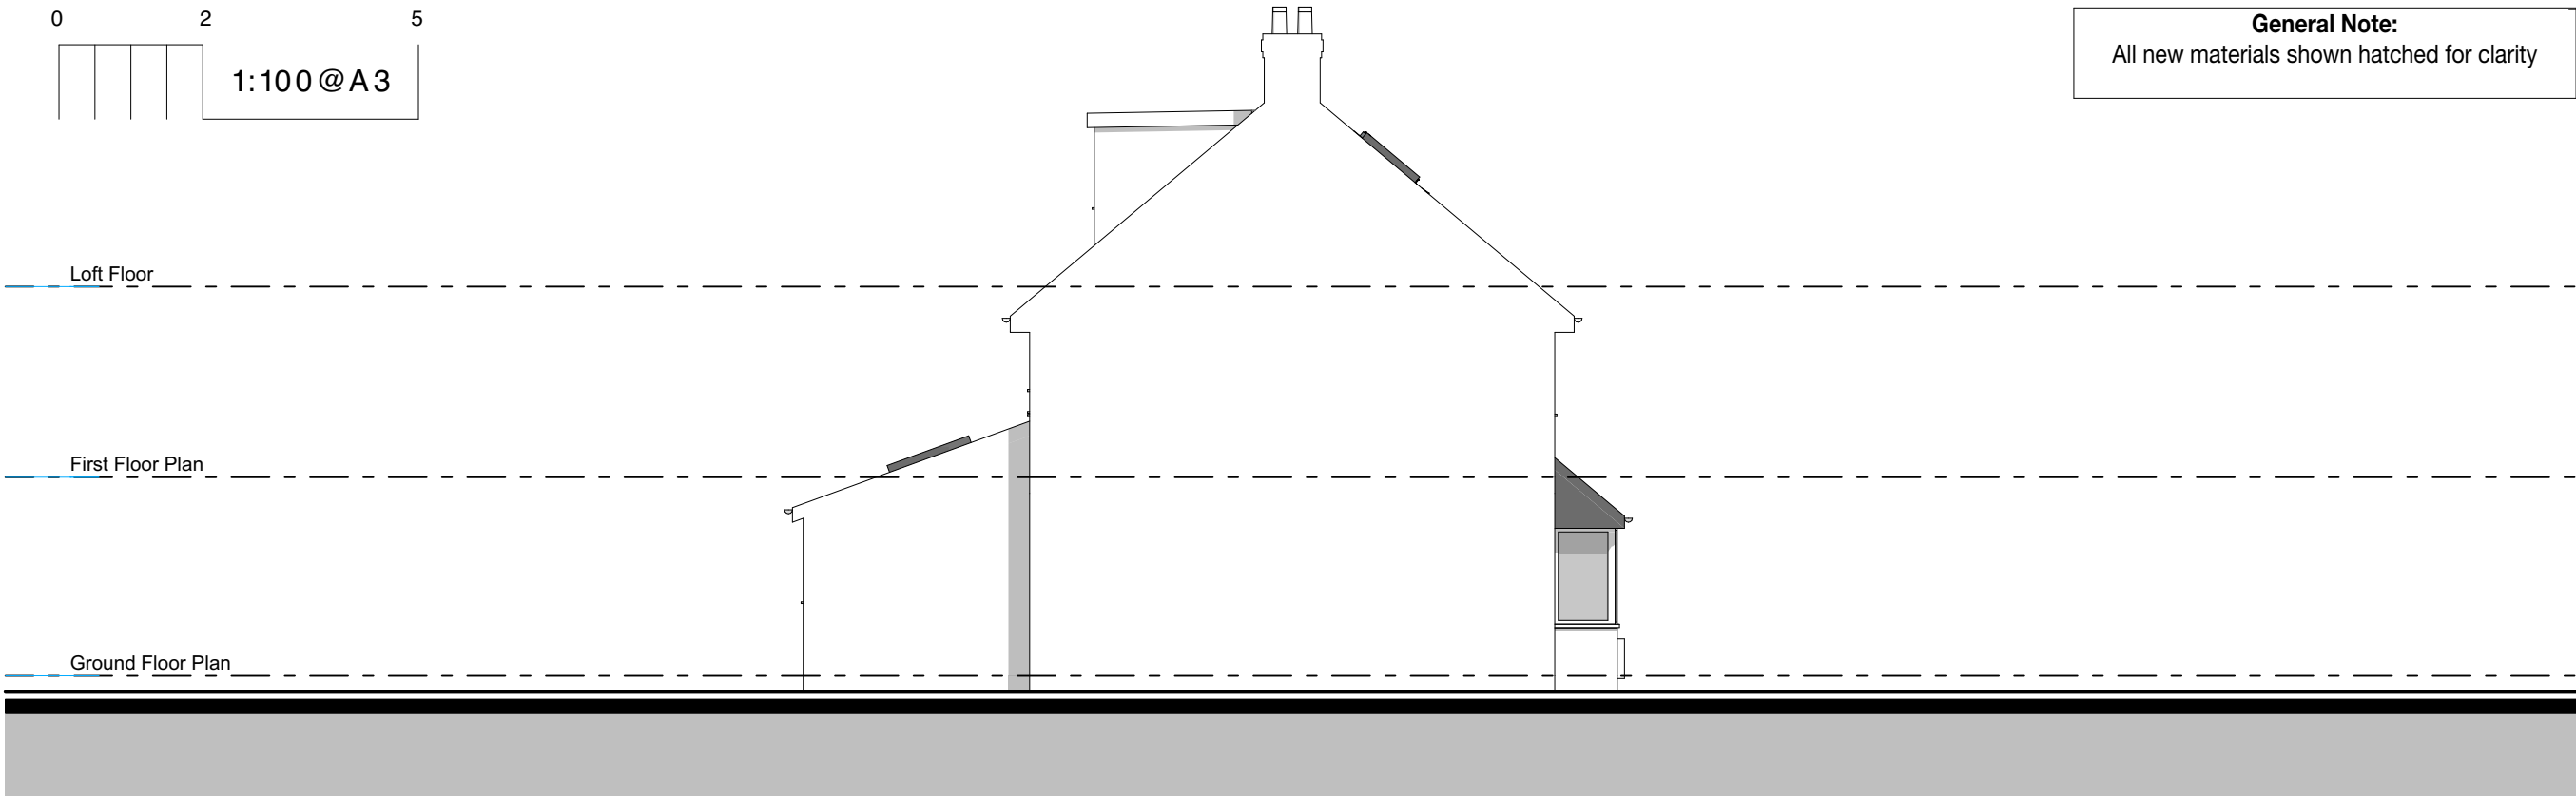

All dimensions are to be verified on site and any discrepancies reported before commencement of any work.

[illegible]

WD5.4 1:100 @ A

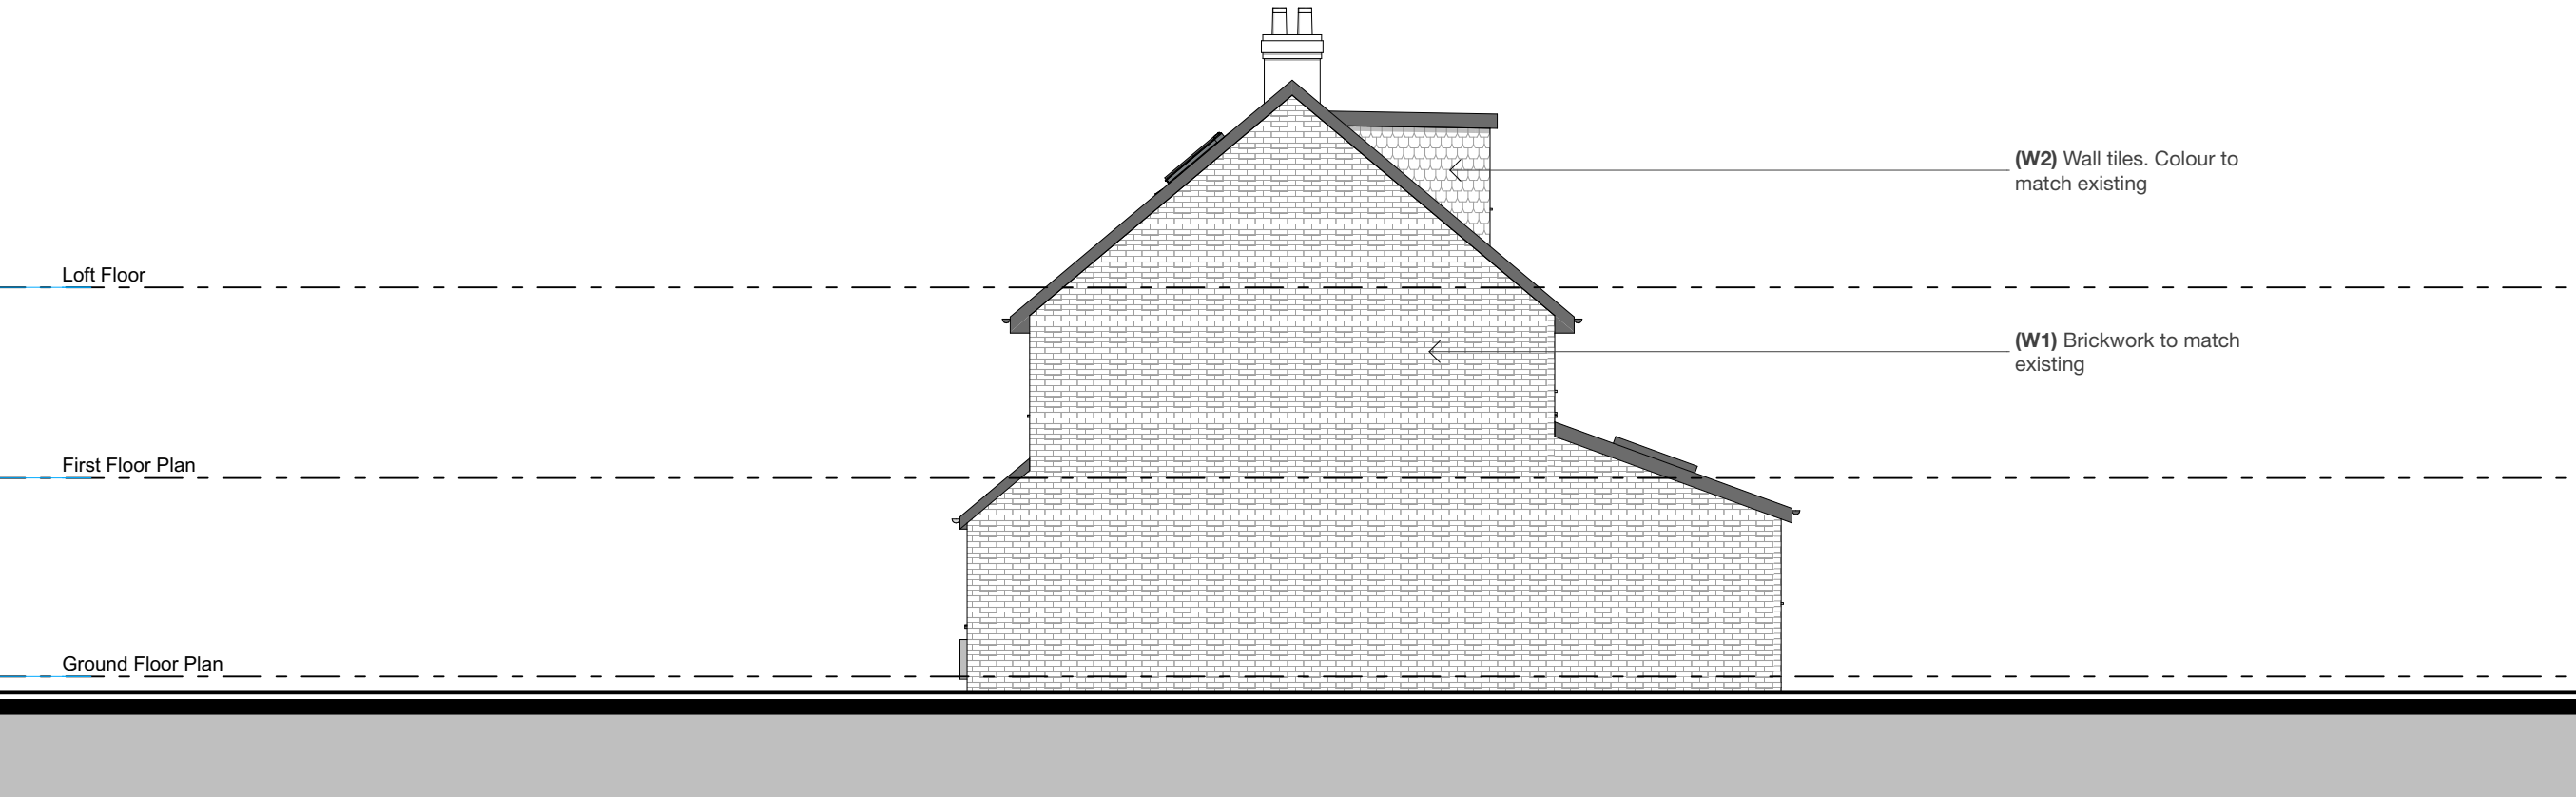

Legend						Refer to General Notes For Details ***All structure shown as graphic representation: please refer to structural engineering package for exact details of footings, concrete slab, timber framed floors, wall & roof framing***
ref.	refrigerator	B	boiler	OP	overflow	
wm	washing machine	W1	wall type 1	HOP	hopper	
dw	dishwasher	W2	wall type 2	UTY	Utility	
shr.	shower	R1	roof type 1	S	sink	
st	store	PS	plumbing stack	SVP	soil vent pipe	
wir	walk in wardrobe	R1	roof type 1	GM	gas meter	
pdr.	powder room	DP	downpipe	EM	electricity meter	

Notes - All dimensions are to be verified on site and any discrepancies reported before commencement of any work or shop drawings - All new windows and doors sizes indicated are to structural openings and to be site measured. Window style/detailing and opening sash locations to be confirmed and approved by owner prior to fabrication. All new windows require means of escape with an unobstructed openable area of 0.33sq.m. and at least 450mm high and 450mm wide. The bottom of the openable area should not be more than 1100mm above floor level. All windows to achieve the minimum U values specified in the British Standards. - All floors (suspended or on ground) walls and roofs are to be insulated and achieve at least the minimum U values listed under Approved Document Part L of the British Regulations. - Confirm all finishes and materials with owner. ***All works to be constructed in accordance with accredited construction details***

Notes on setting out

All opening sizes are to structural openings

FR = Fire rated door where required

(w) x (h)
FR

(w) x (h)
sill height above FFL
TH = Threshold height above FFL

Brickwork

windpost and restraint requirements for piers less than 665mm wide to be confirmed by structural engineer



- Provide DPC min. 150mm above natural ground level
- Provide weep holes at 900mm centers above all openings