

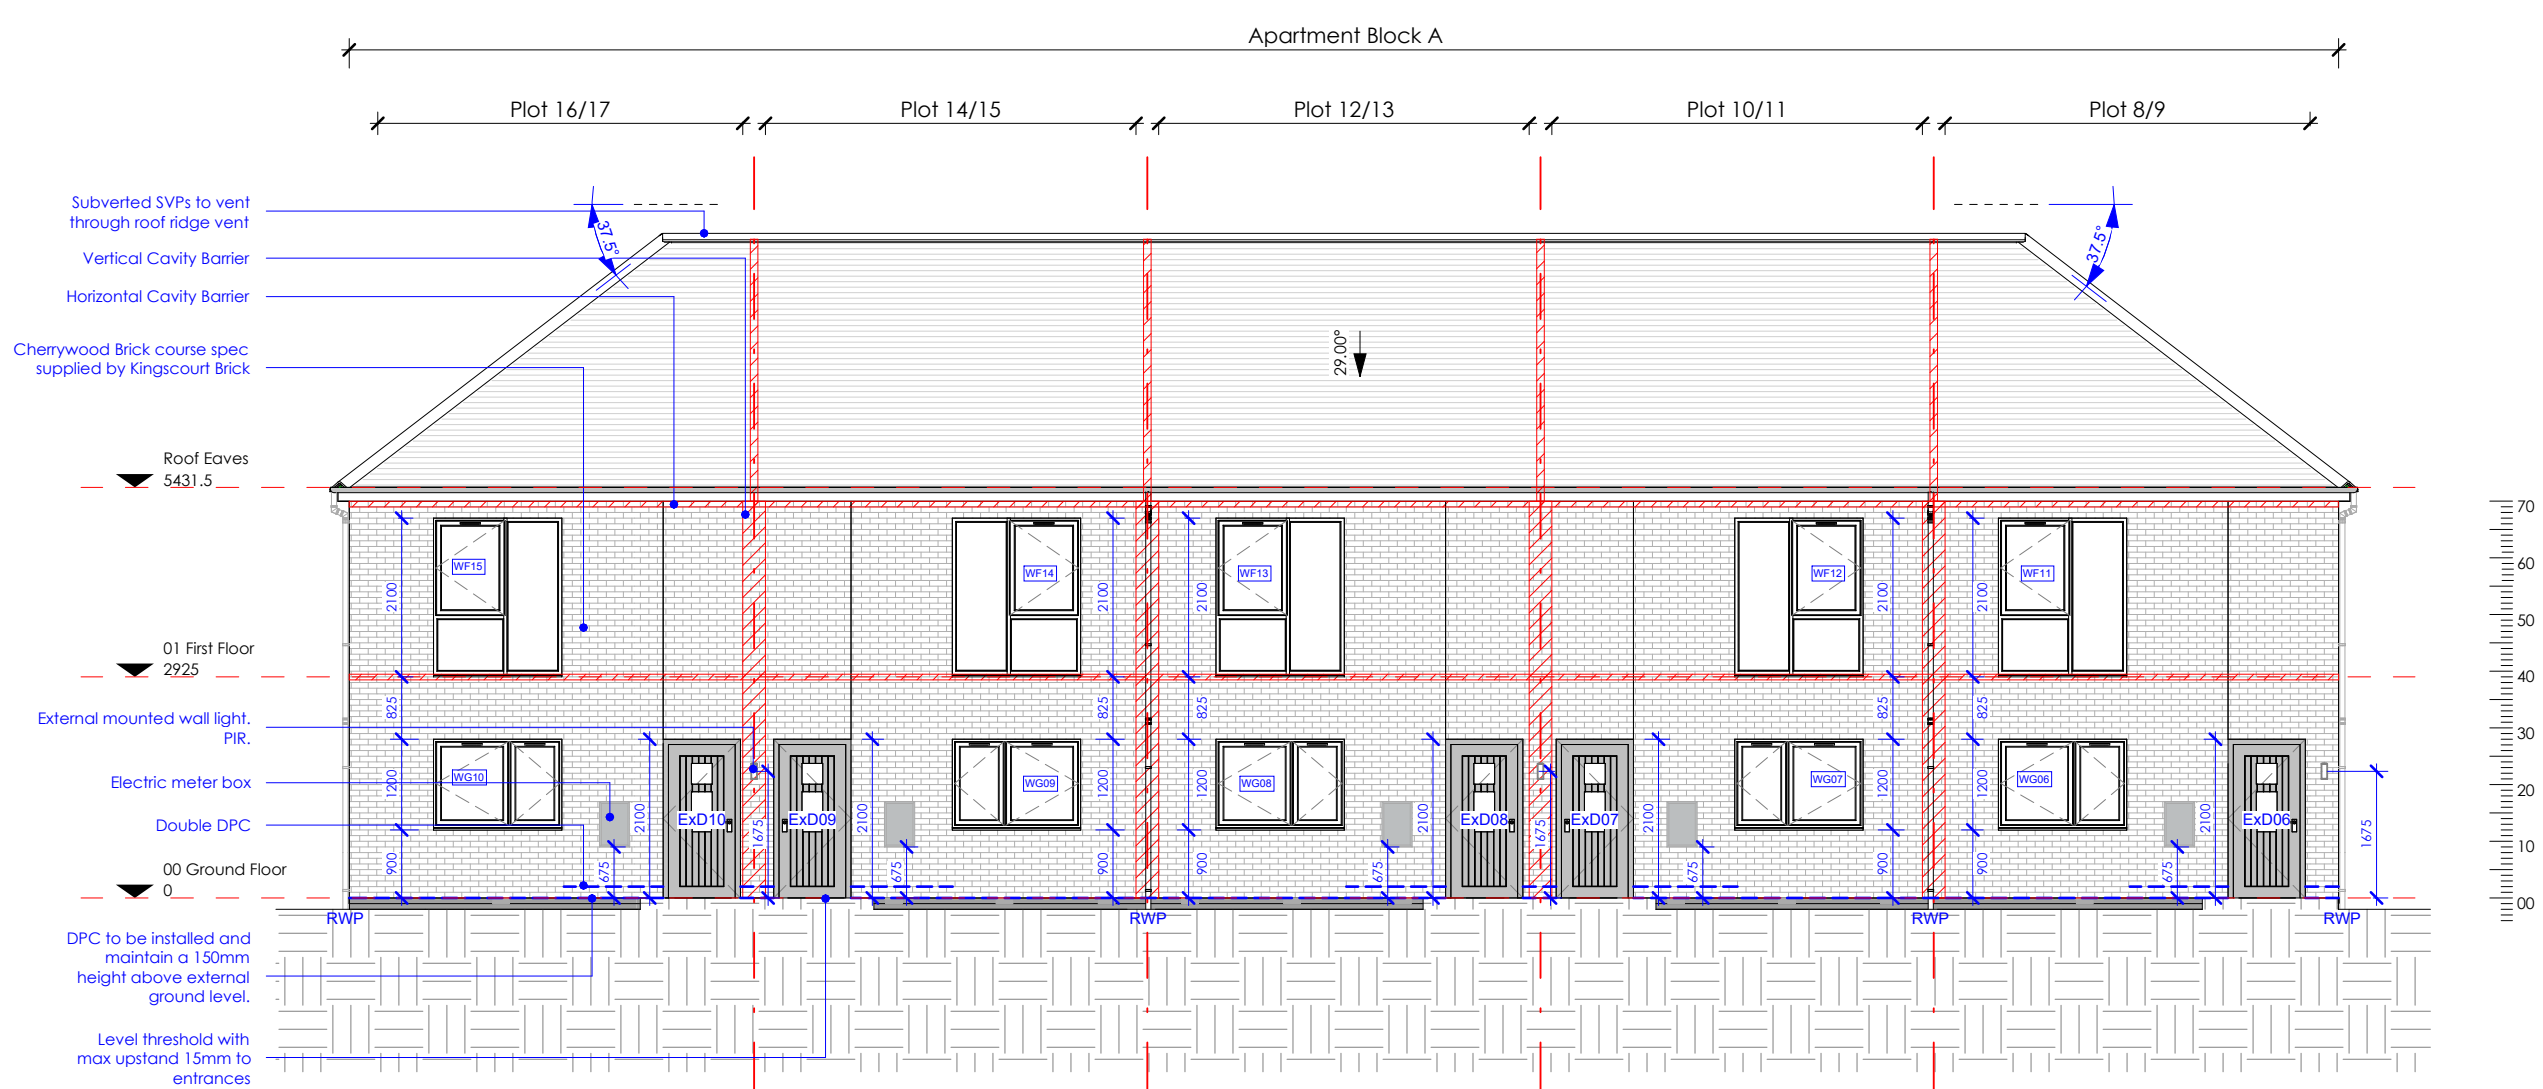


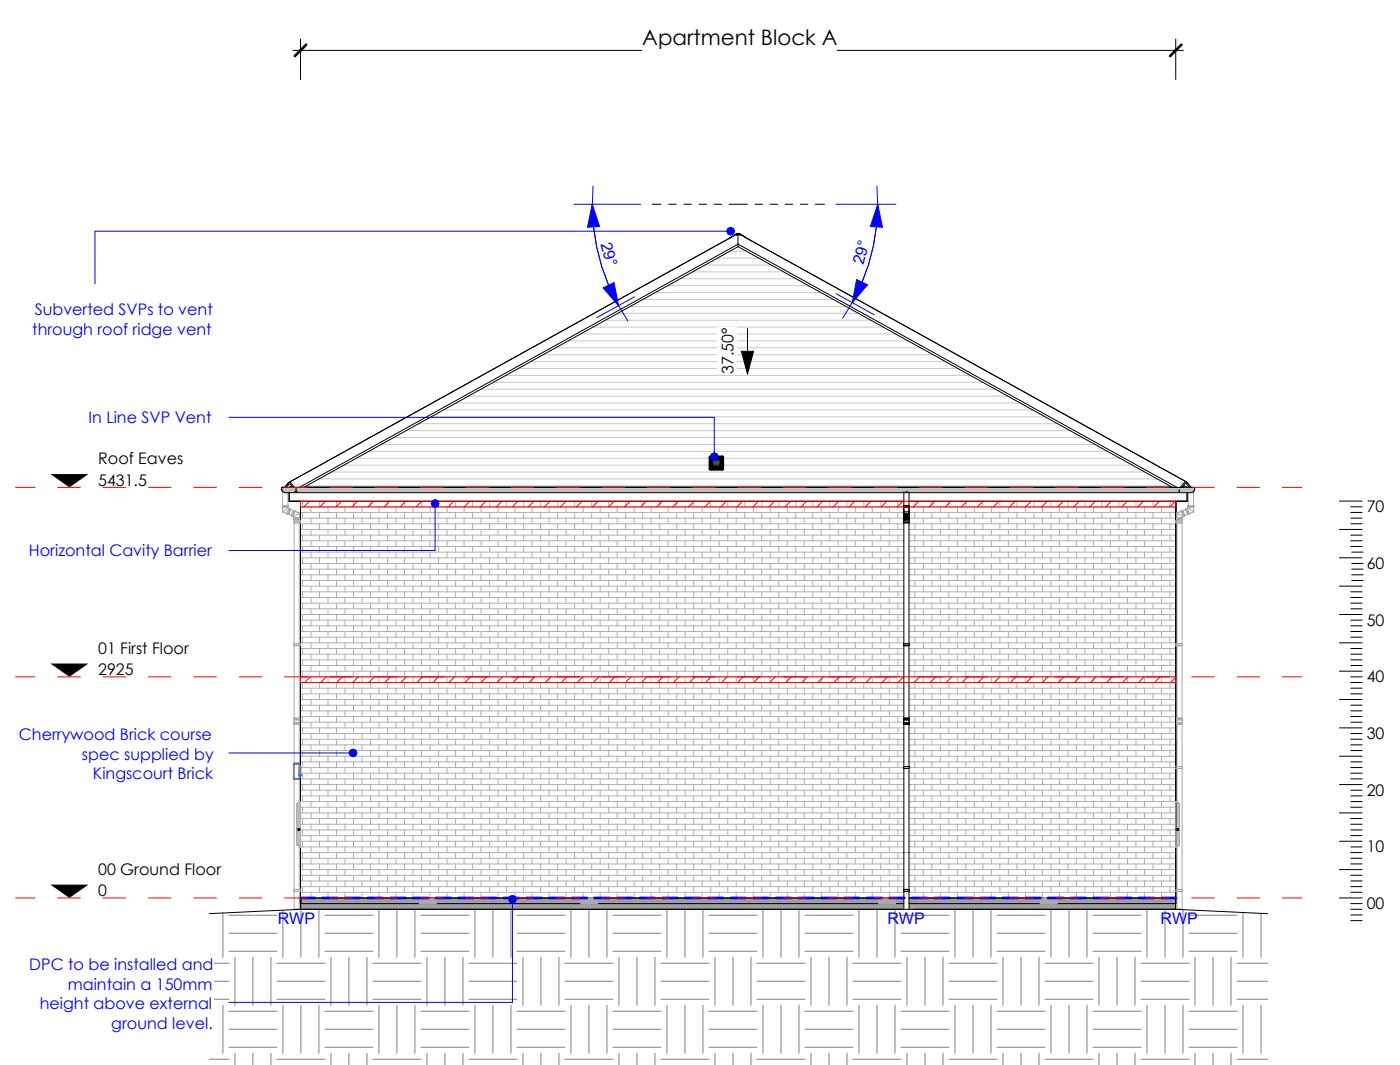


Pr East Elevation

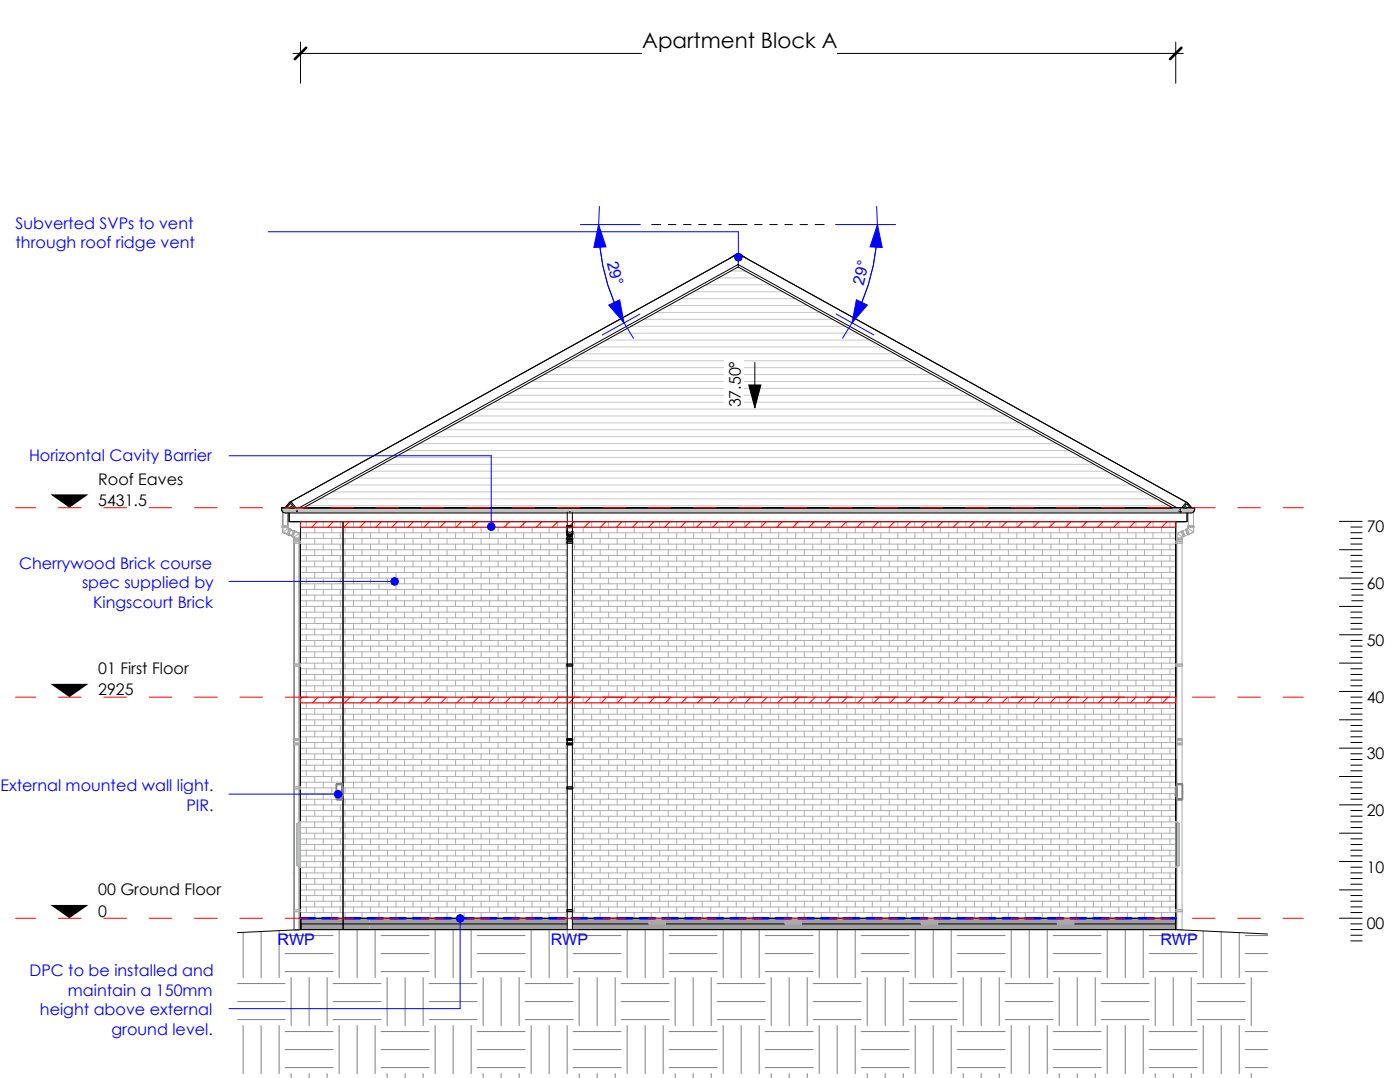

Pr South Elevation

**Pr West Elevation**

Pr North Elevation

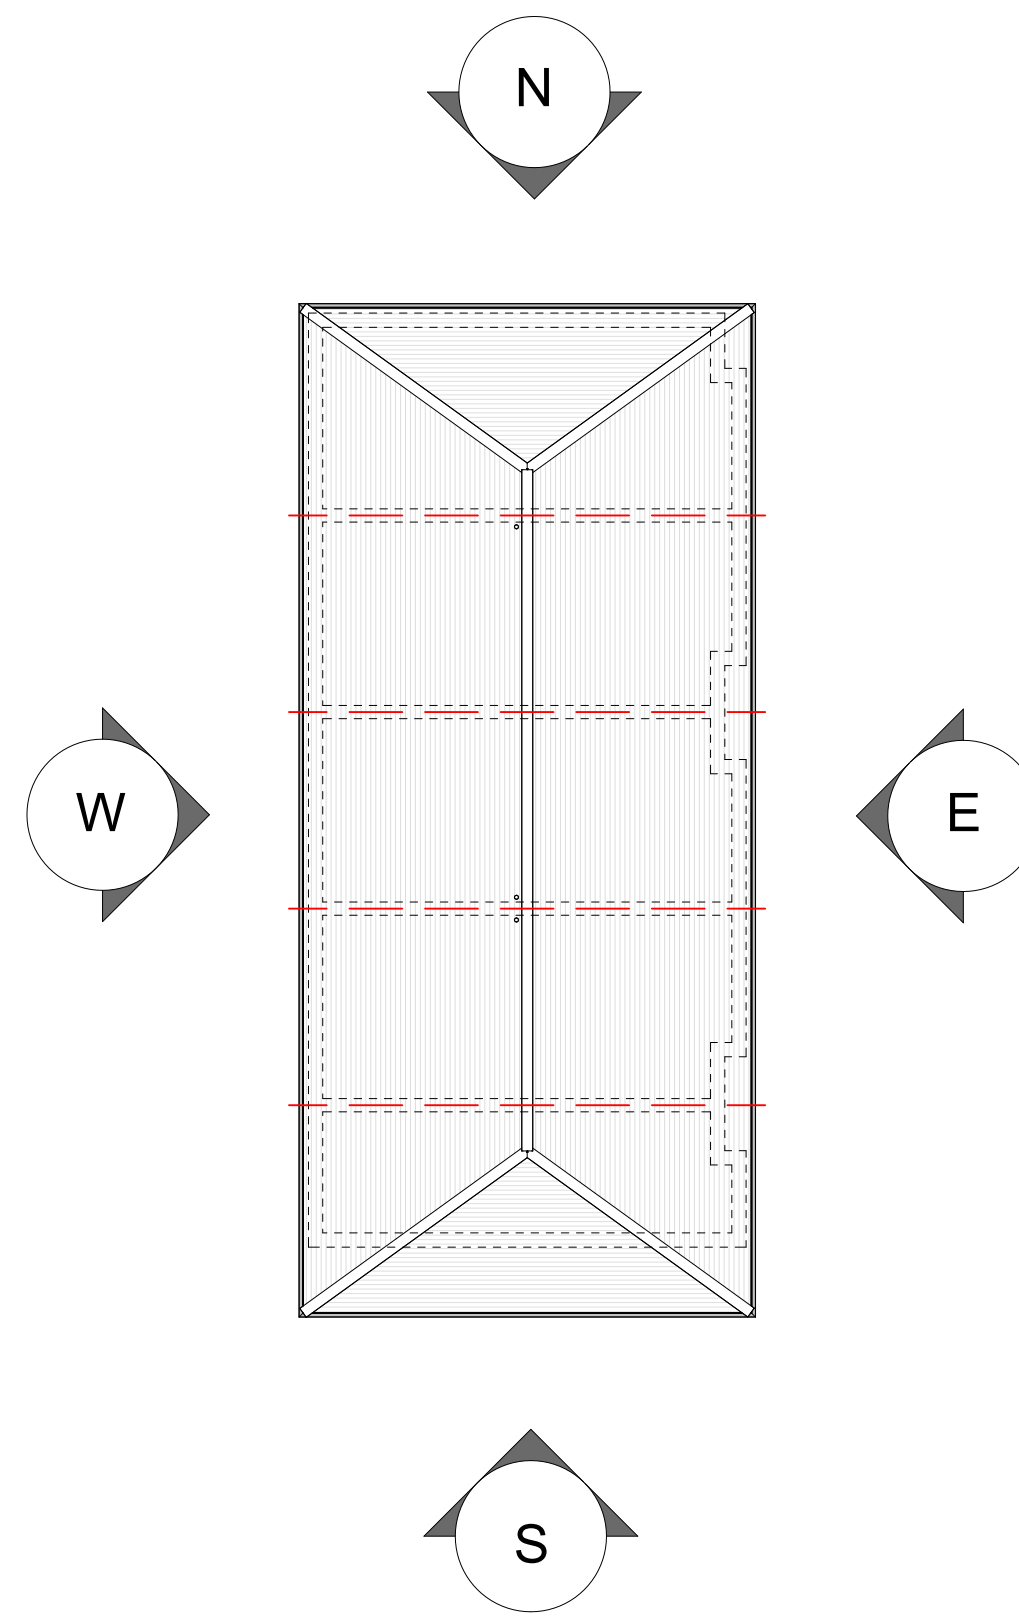

Elevations Key

B Minor Amendments	JL	Jun '26
A Amendments made to accommodate new stair, intermediate floor type & altered roof pitch	JL	May '26
* First Issue	JL	Apr '26

PLOTS:
8/9, 10/11, 12/13, 14/15, 16/17

