




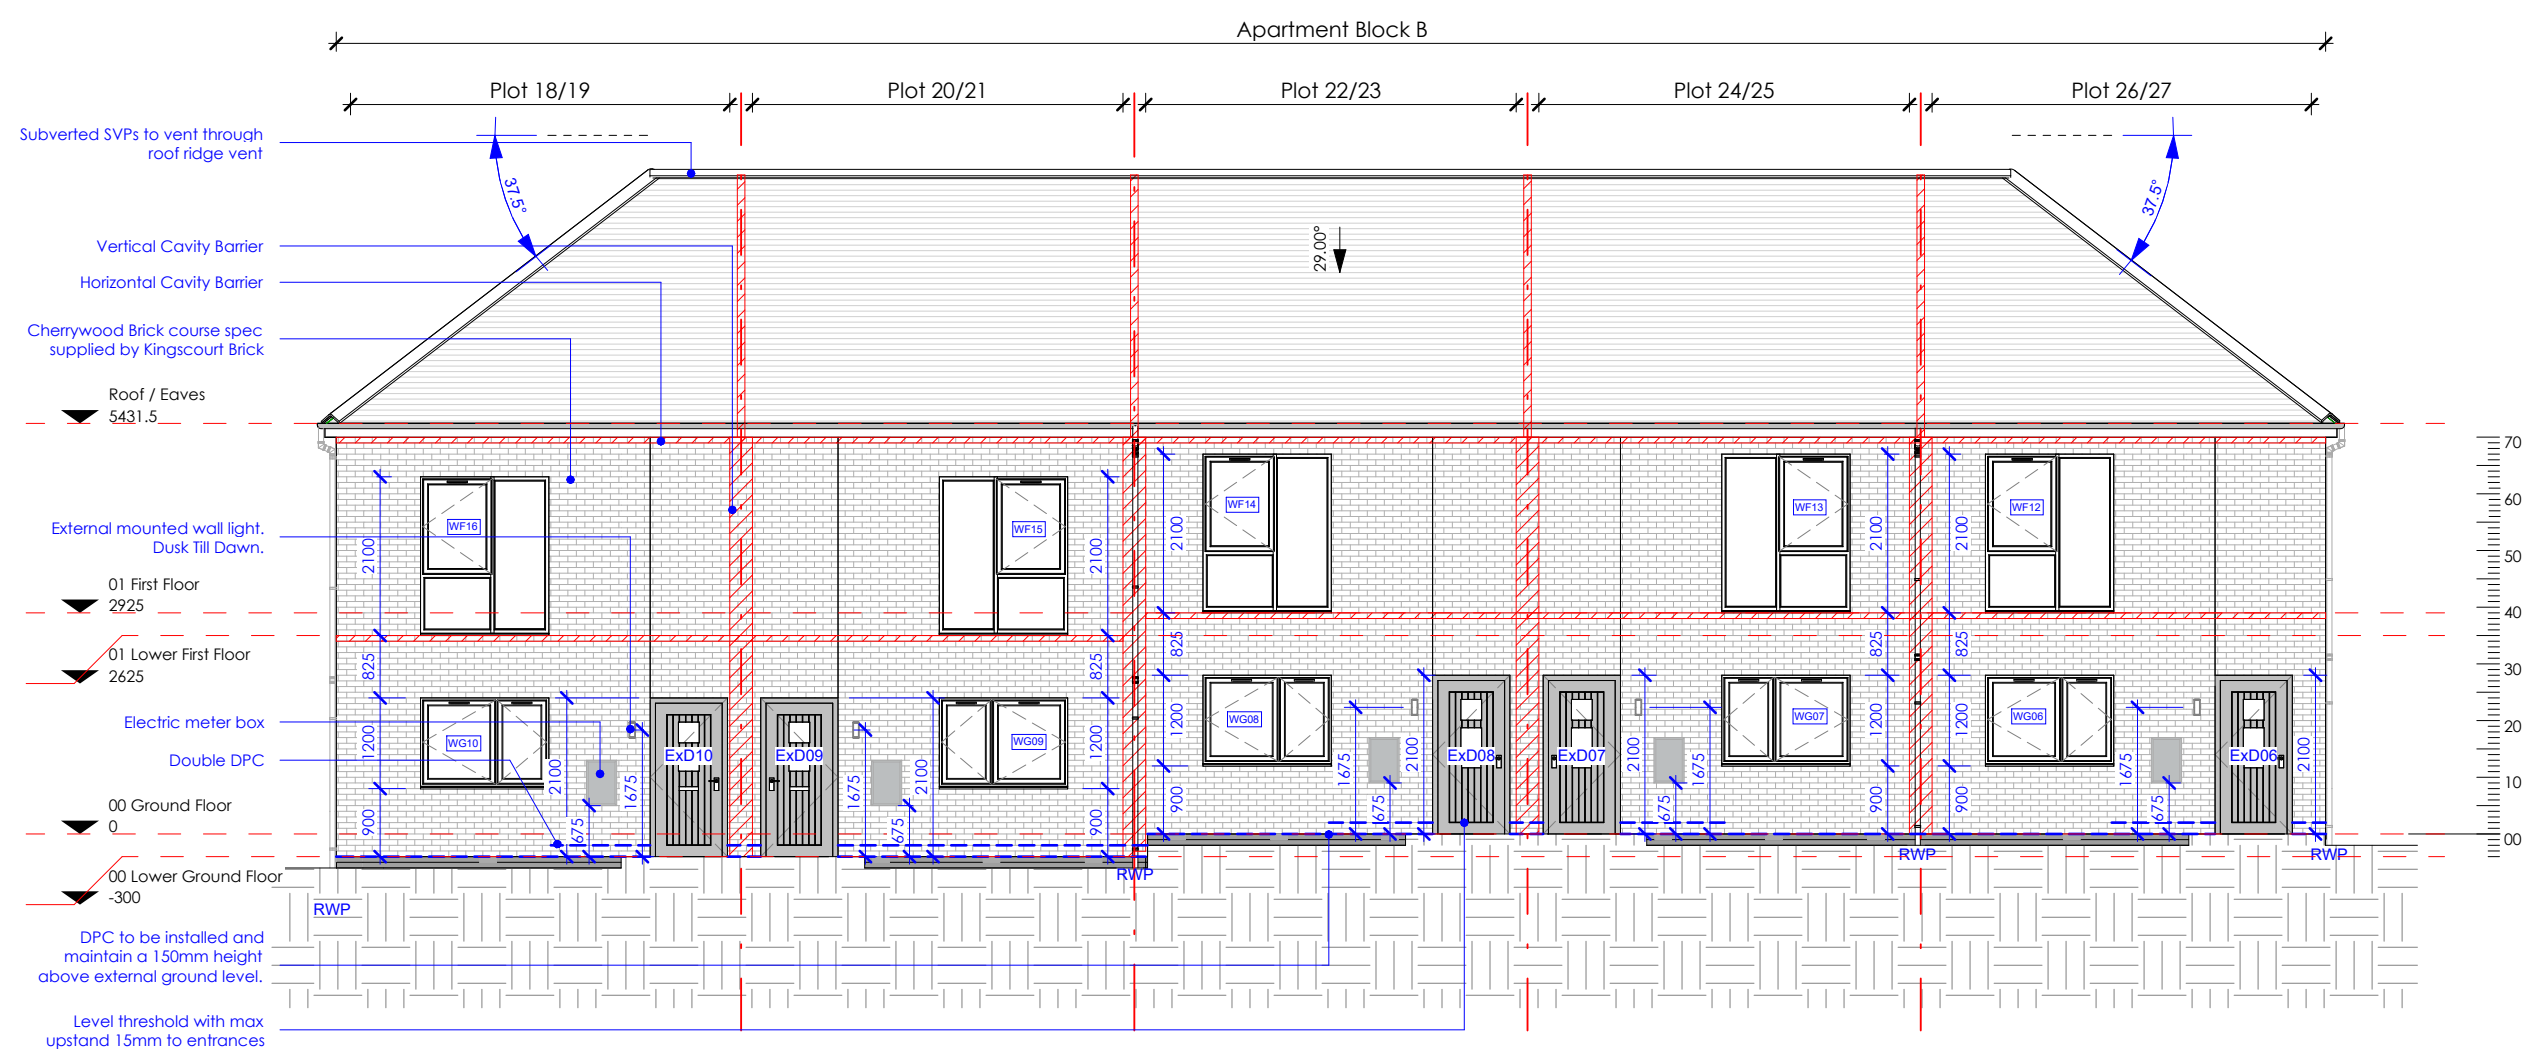


Pr South Elevation

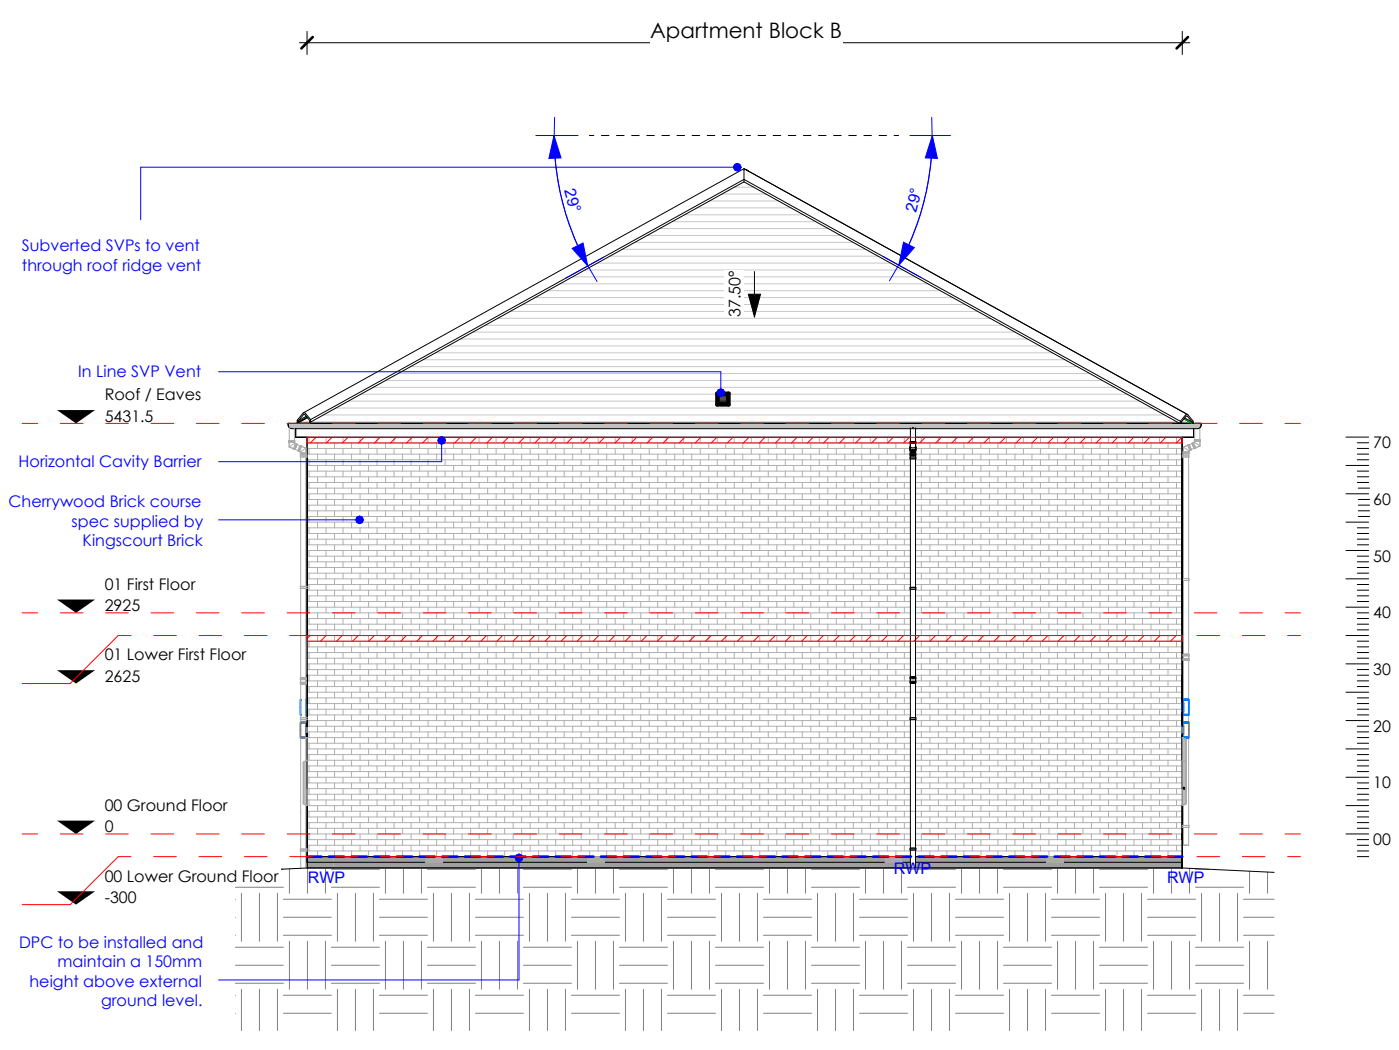


### Pr West Elevation

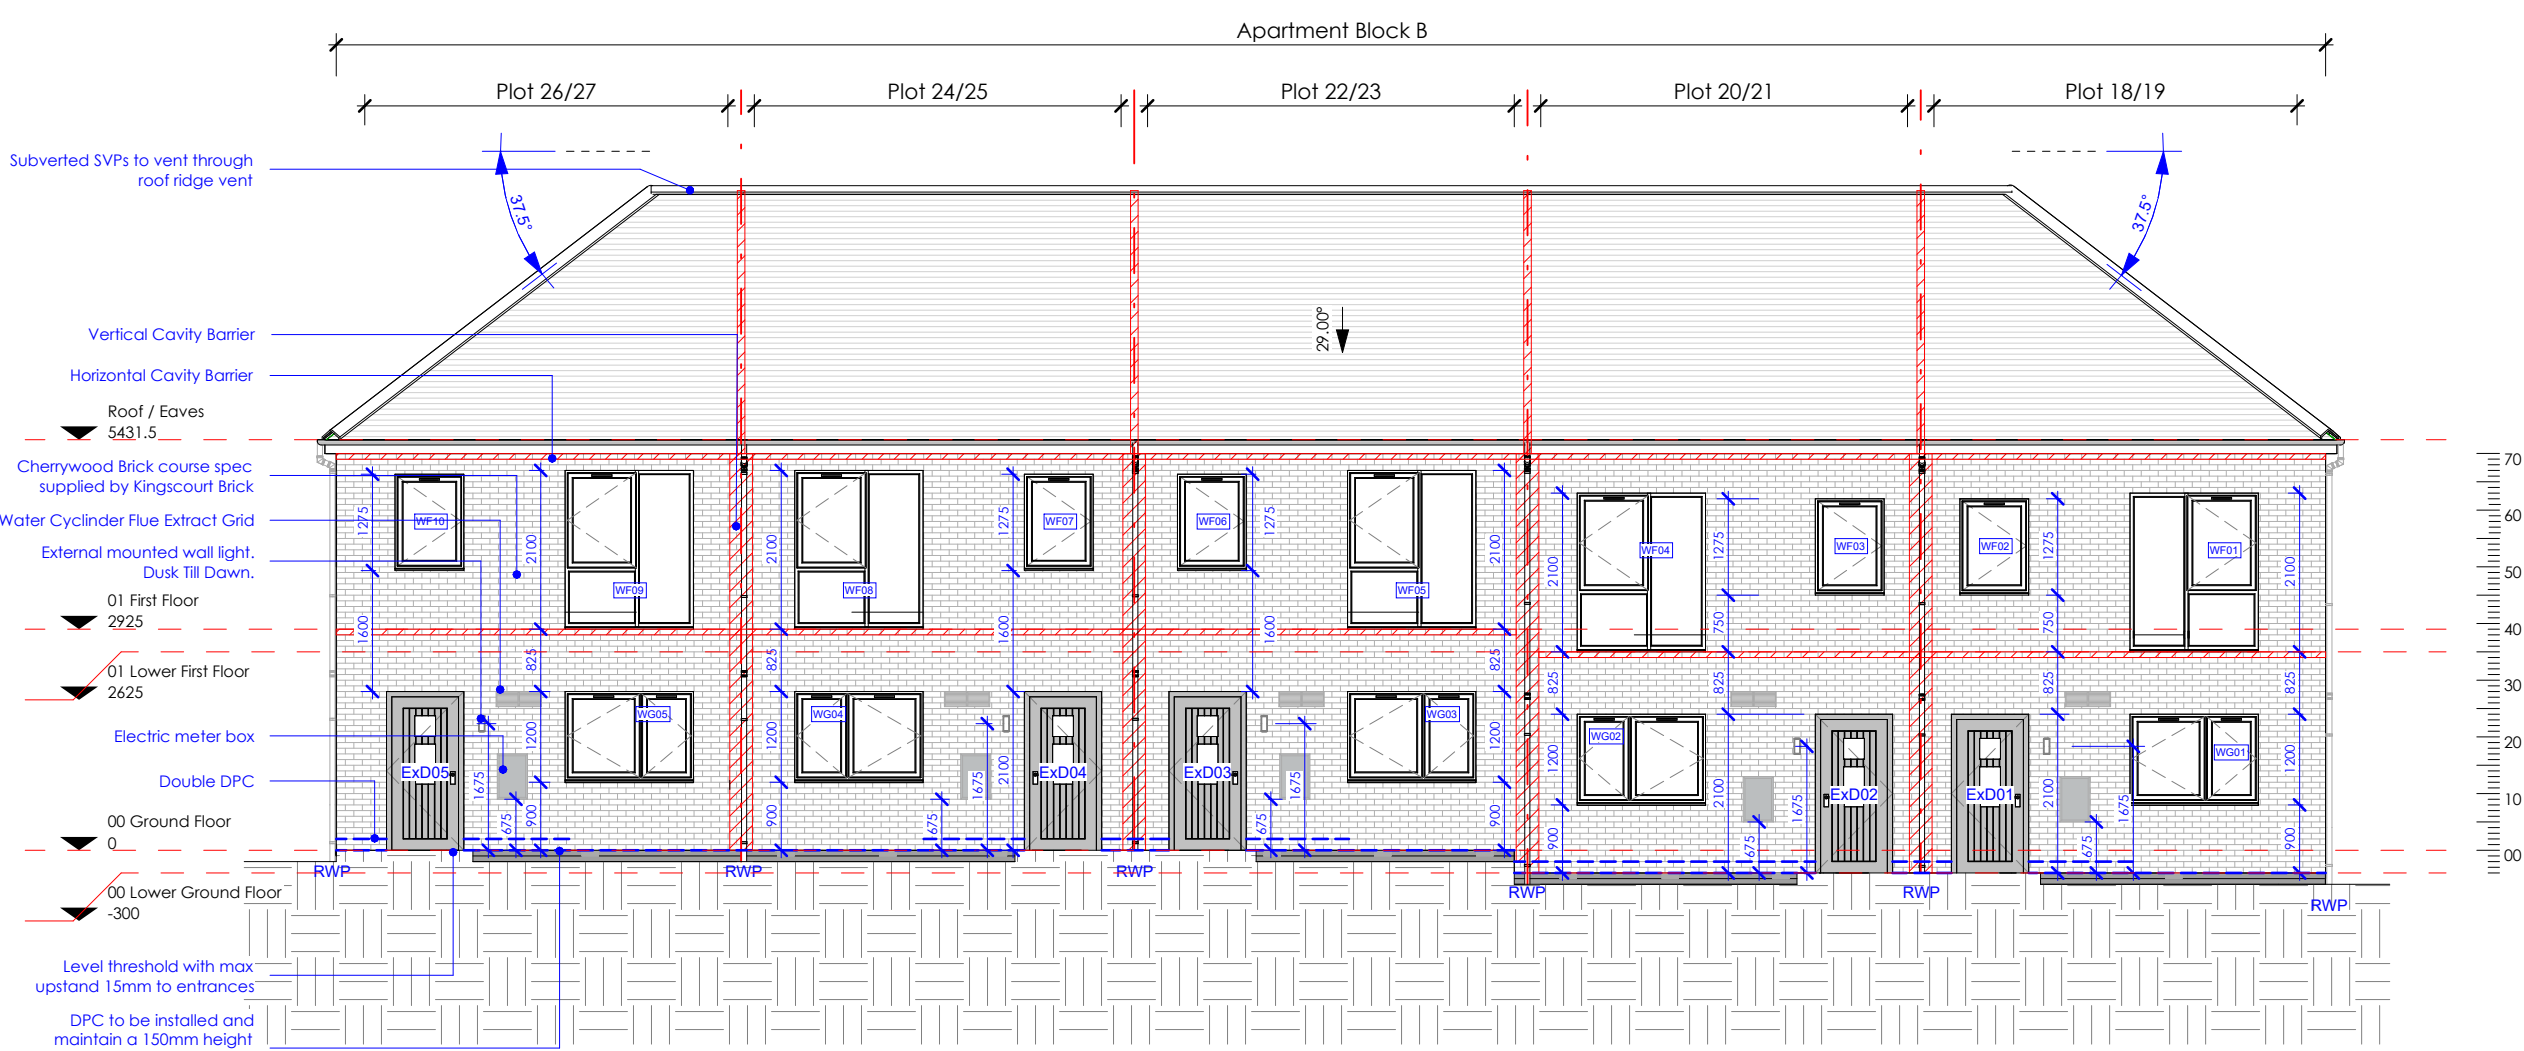

### Pr North Elevation

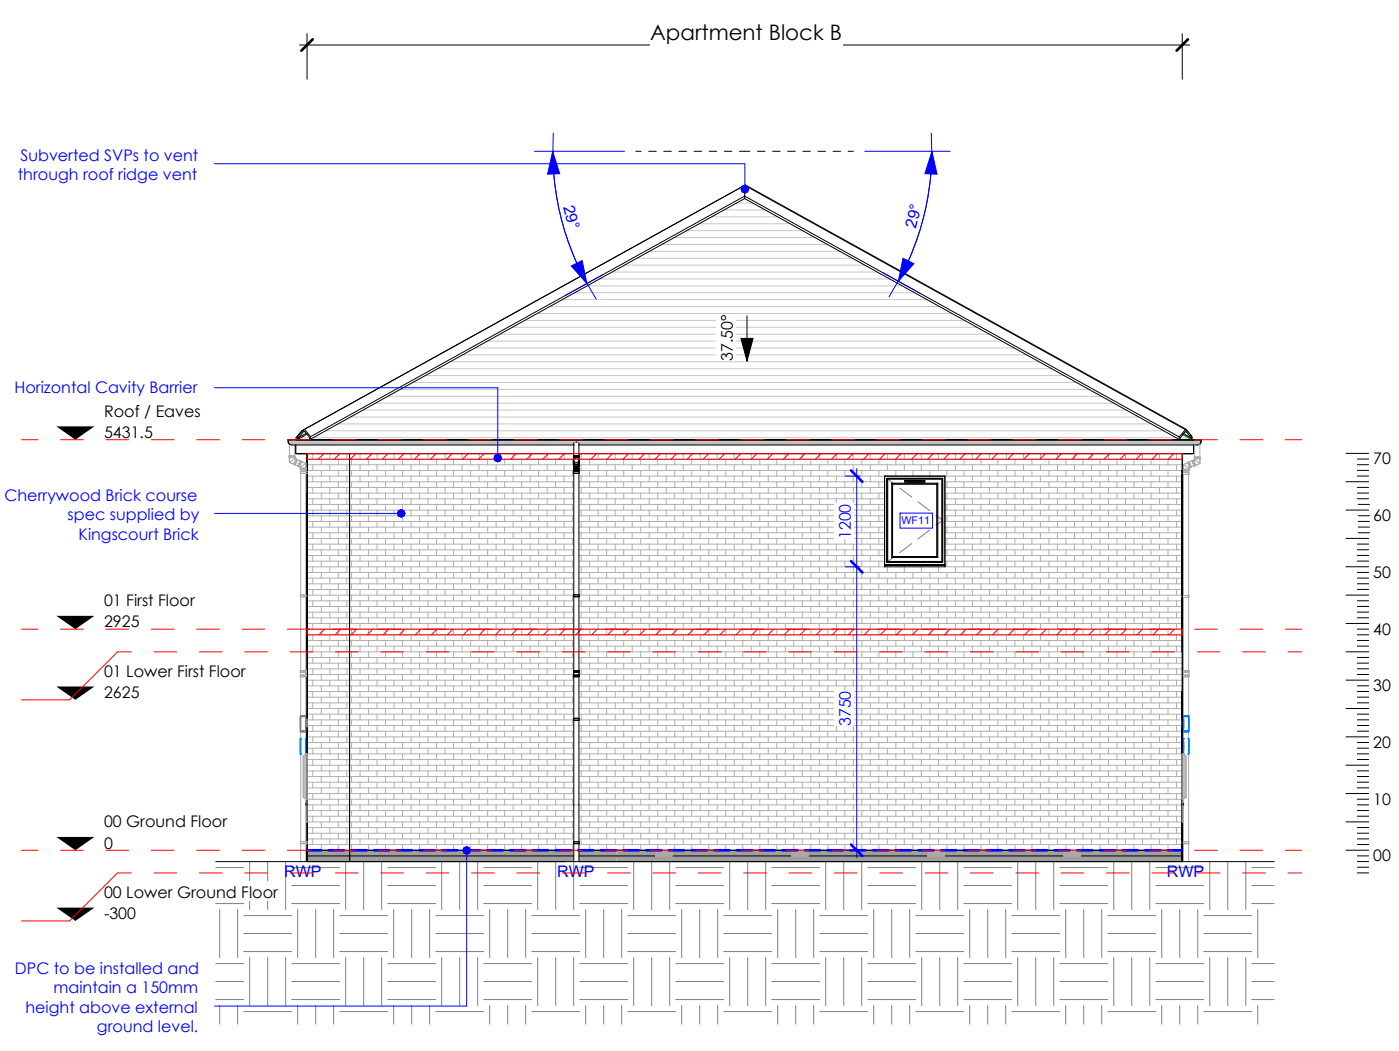

### Pr East Elevation

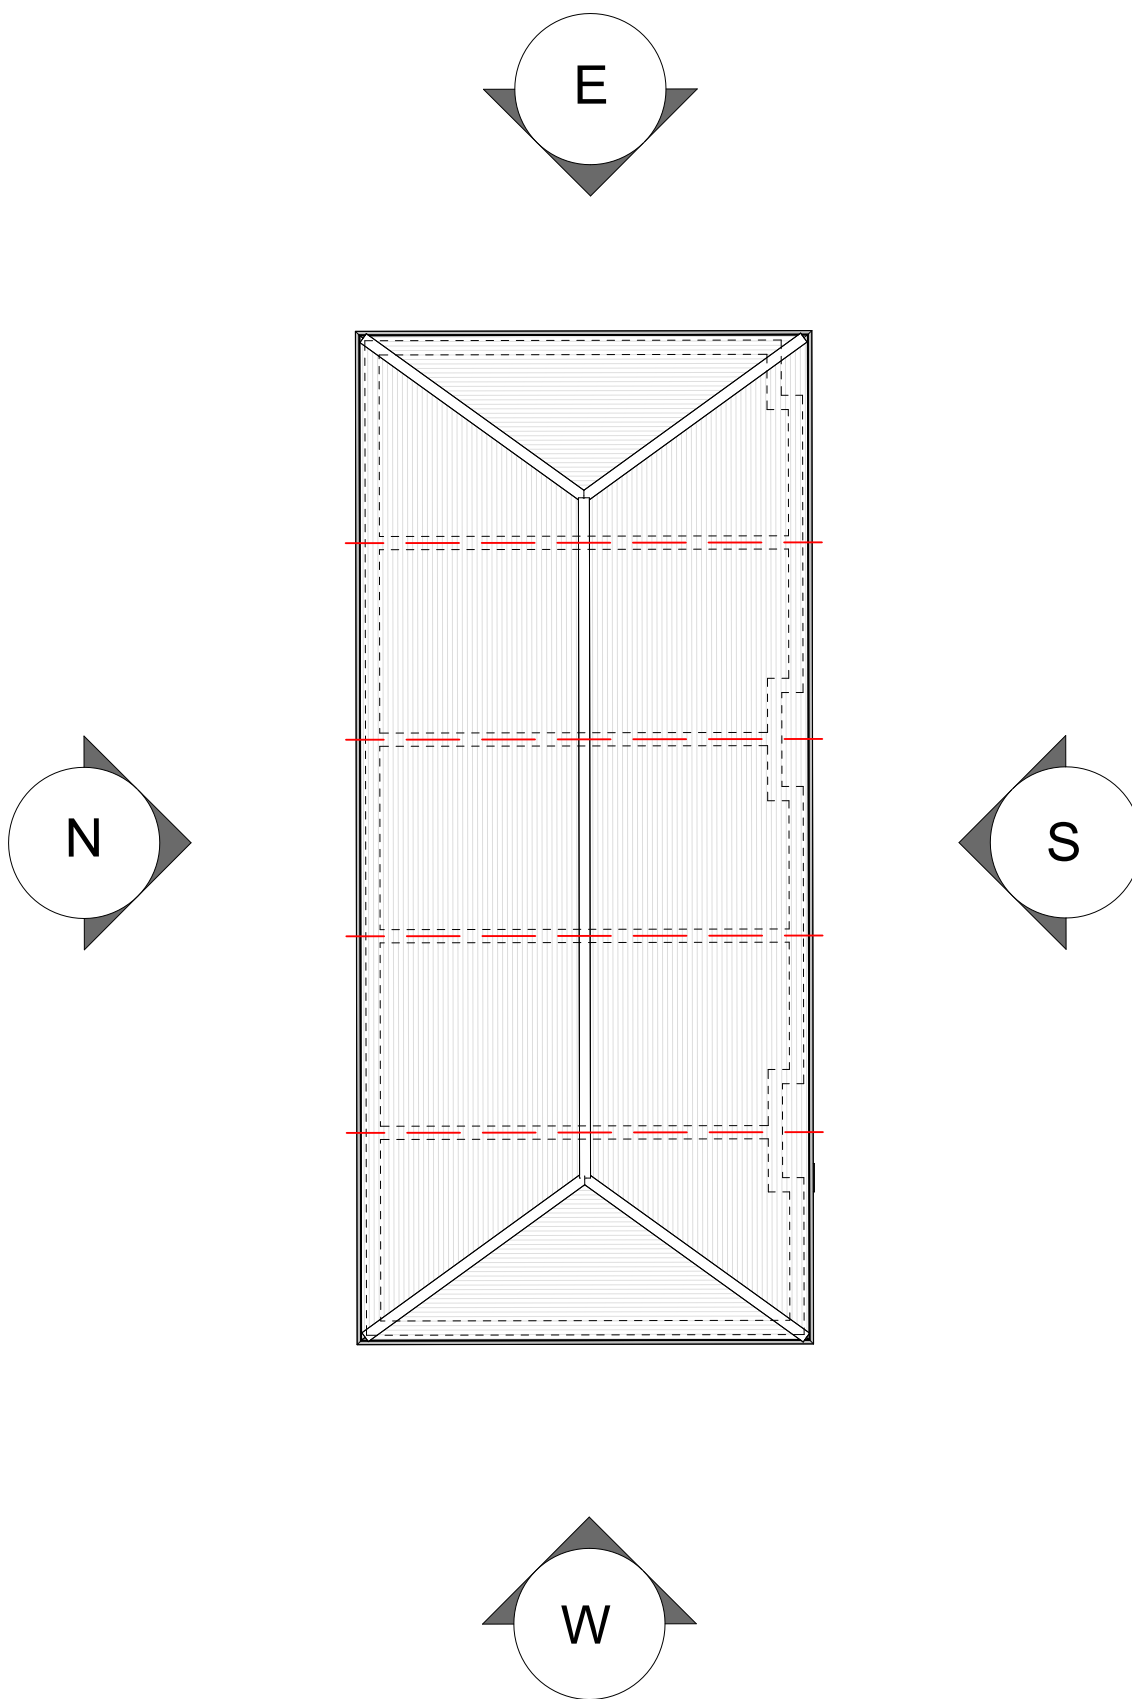

### Elevations Key

|                                                                                         |    |         |
|-----------------------------------------------------------------------------------------|----|---------|
| B Minor Amendments                                                                      | JL | Jun '26 |
| A Amendments made to accomodate new stair, intermediate floor type & altered roof pitch | JL | May '26 |
| * First Issue                                                                           | JL | Apr '26 |

