
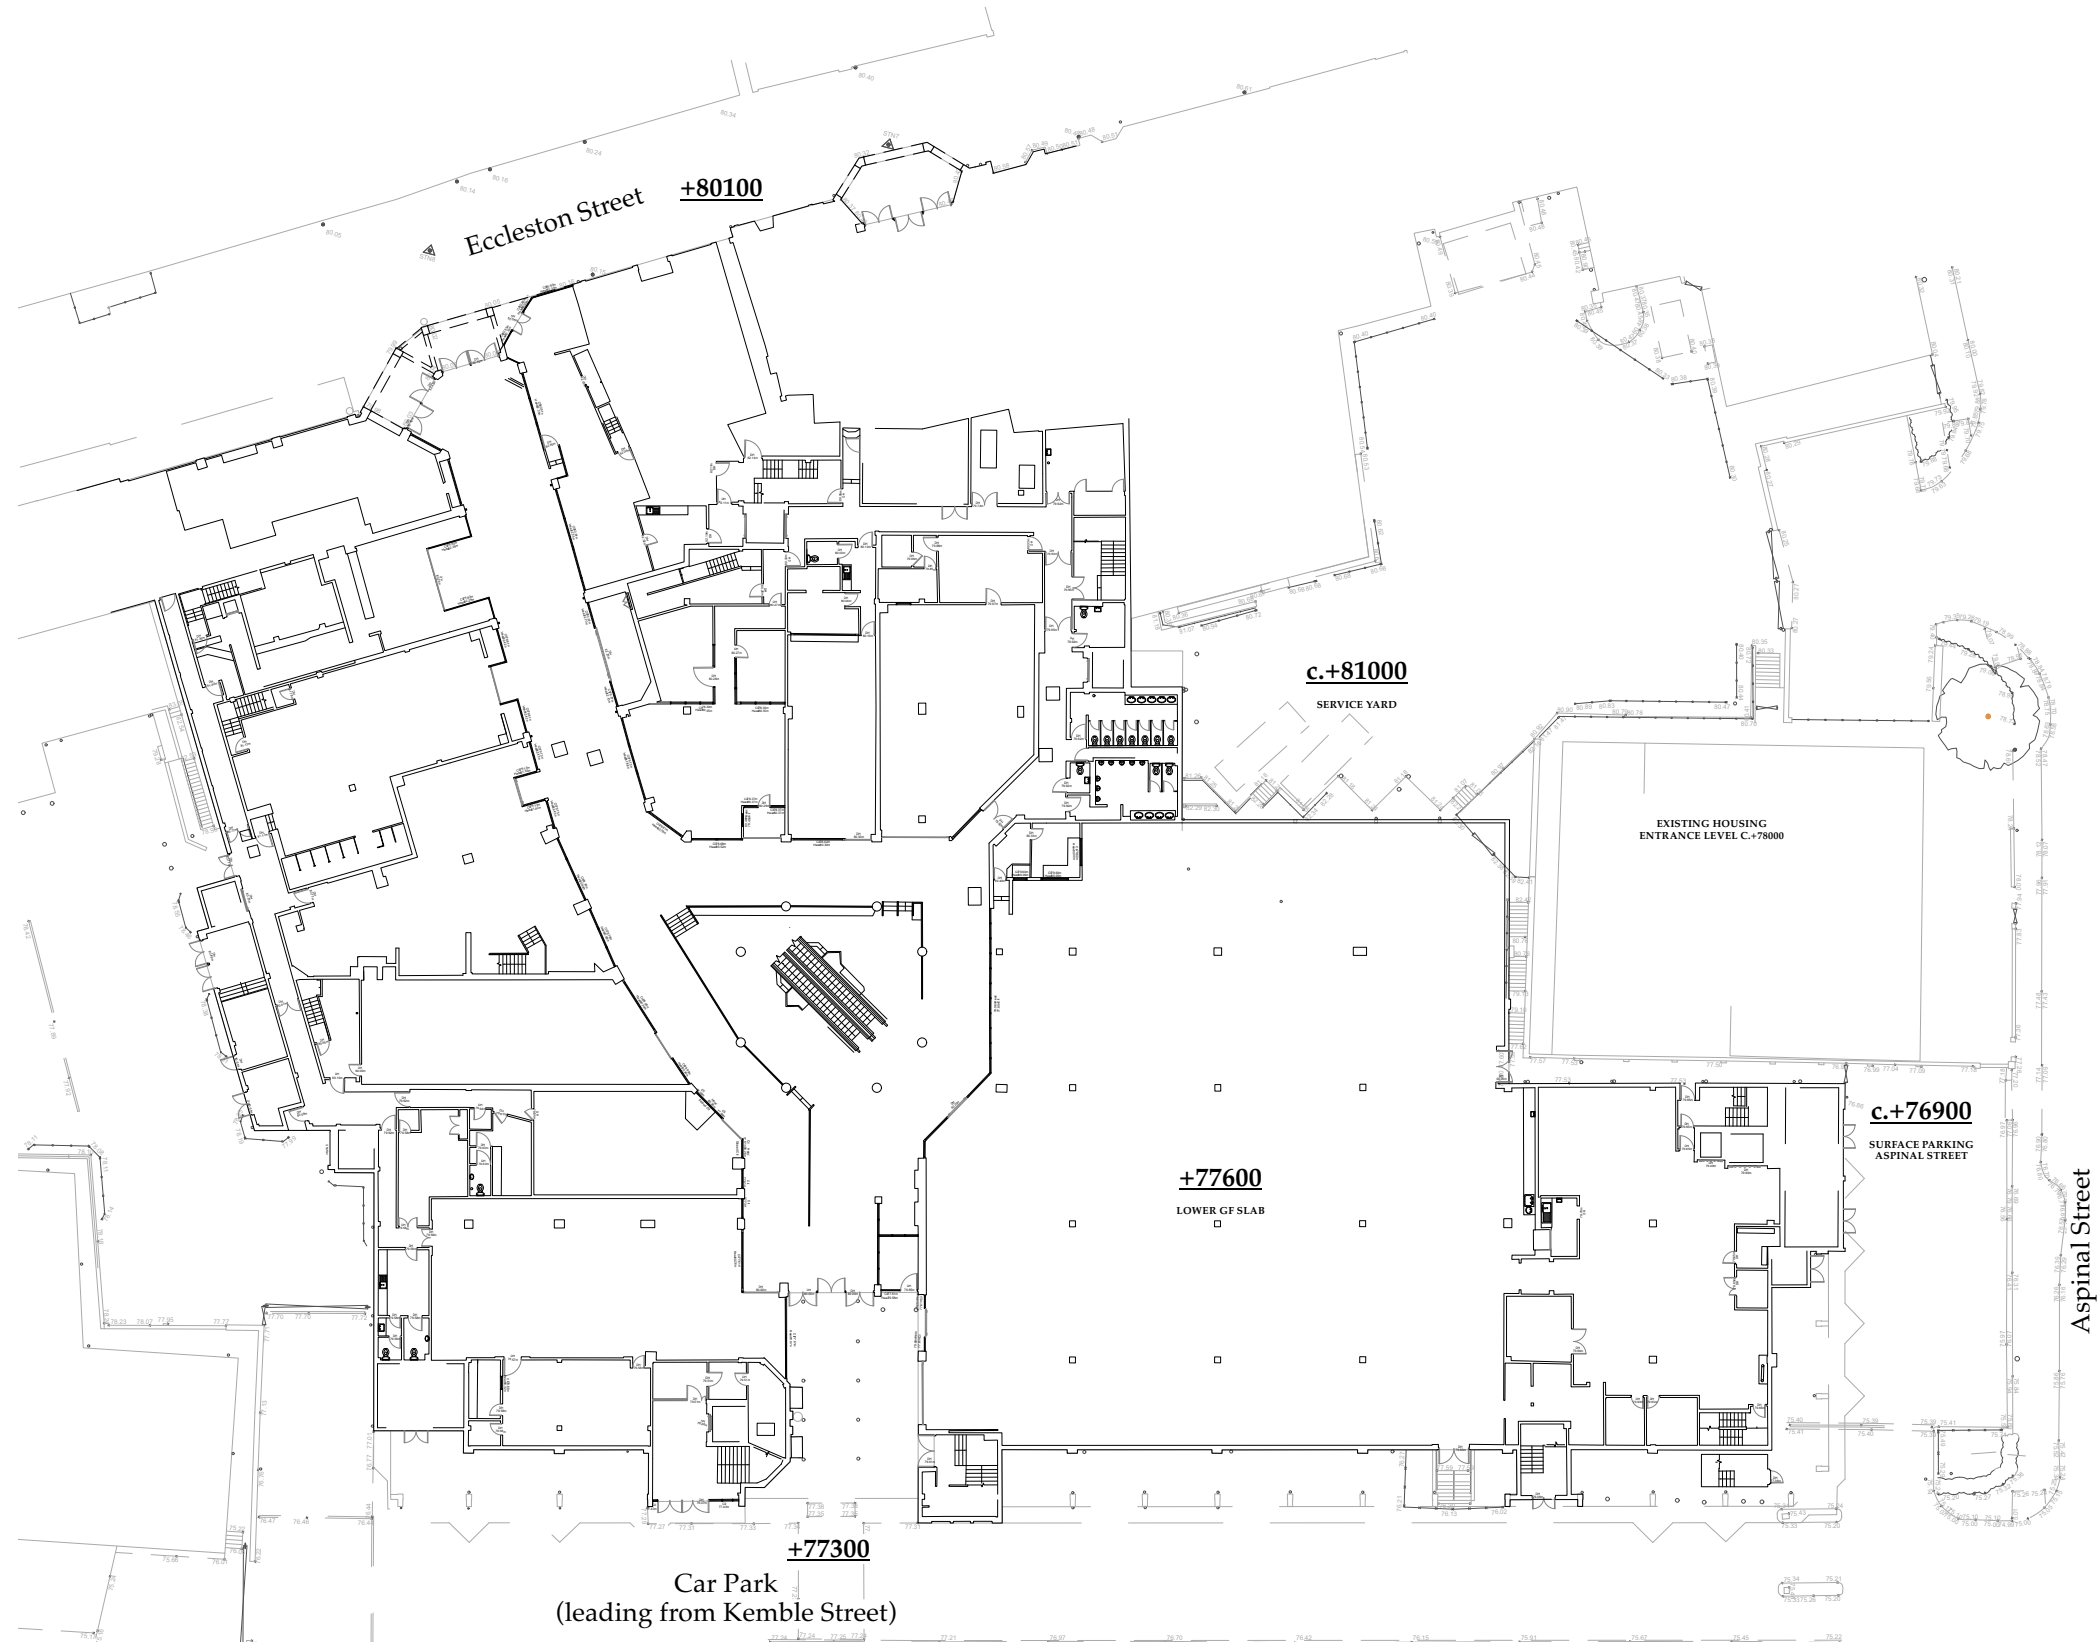


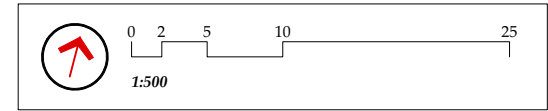

Rev.	Date	Drawn	Checked	Note
ARCHITECTURAL EMPORIUM Ltd www.architectural-emporium.co.uk / mail@architectural-emporium.co.uk 87 Kempston St, Liverpool, L3 8HE / +44 (0)151 363 0000				
JOB: PRESCOT SUPERMARKET - 585				
STATUS: PLANNING				
SCALE: 1:200 @ ISO A3				
FIRST ISSUE: 18/09/2024				
DRAWING No: 0.100 -				
EX LOWER GROUND FLOOR				