


AREA OF DEMOLITION

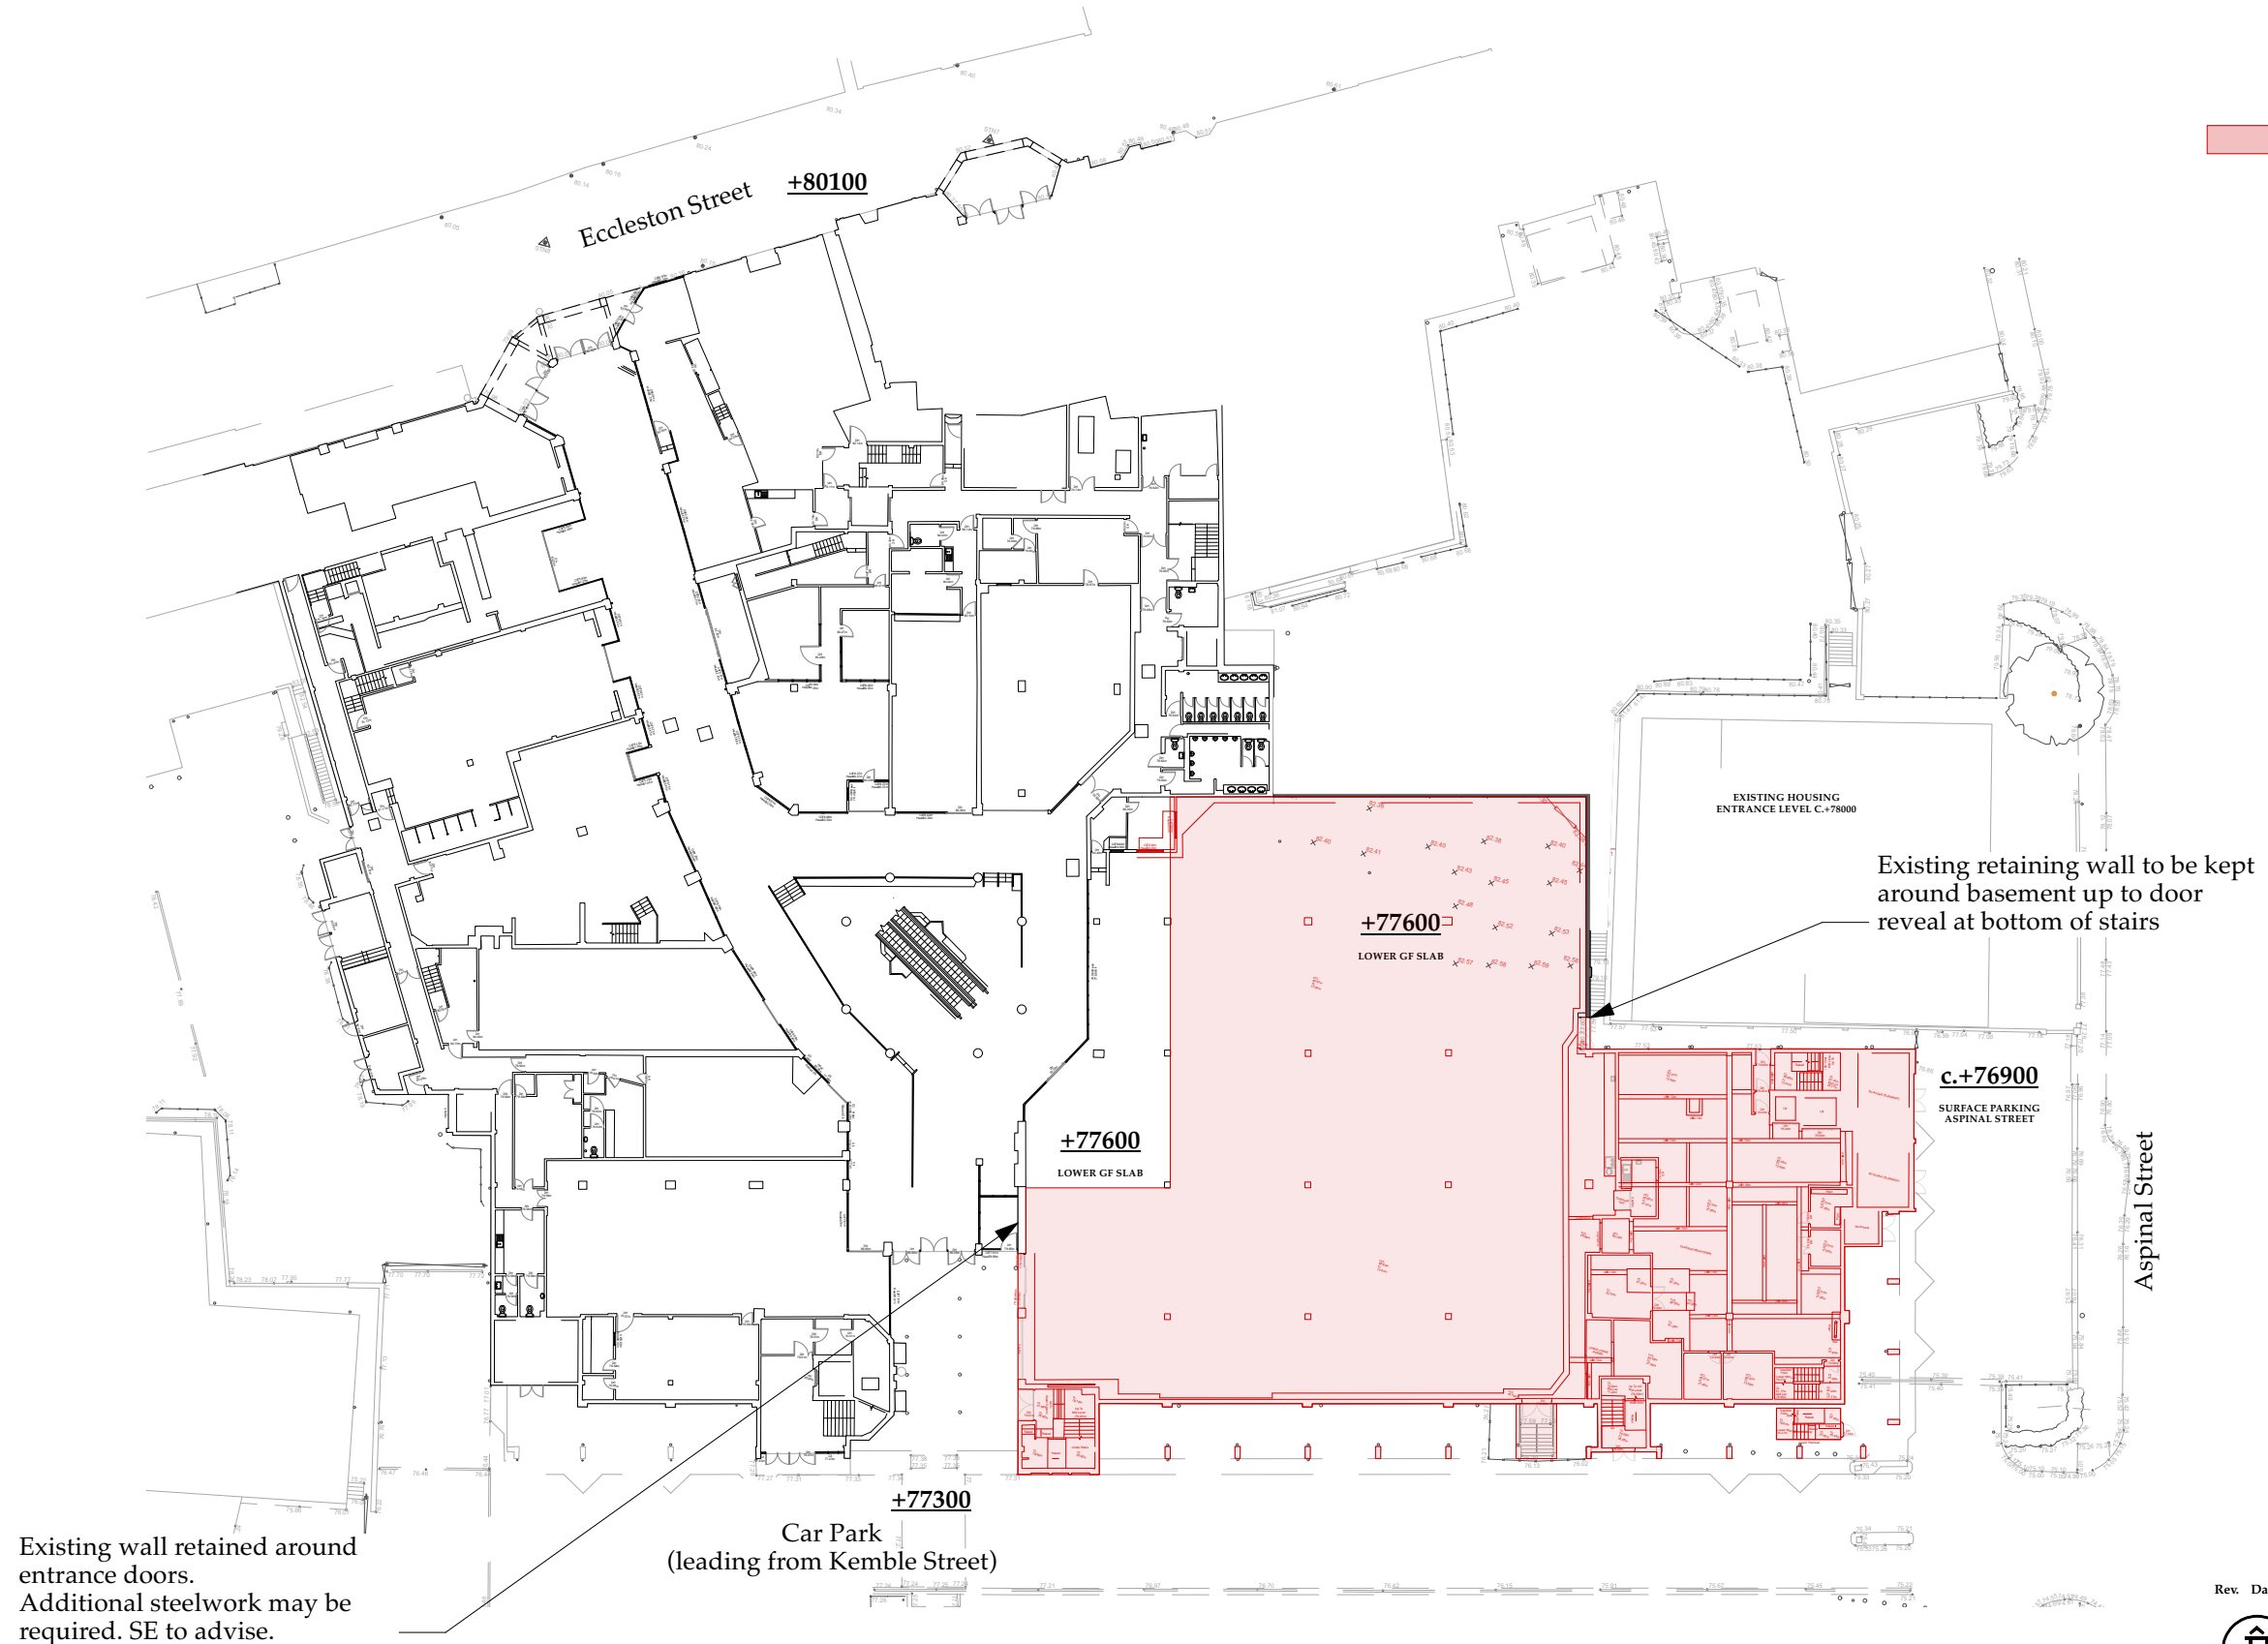

Rev. Date Drawn Checked Note

 **ARCHITECTURAL EMPORIUM Ltd**  
www.architectural-emporium.co.uk / mail@architectural-emporium.co.uk  
87 Kempston St, Liverpool, L3 8HE / +44 (0)151 363 0000

JOB: **PRESCOT SUPERMARKET - 585**  
STATUS: **PLANNING**  
SCALE: **1:200 @ ISO A3**  
FIRST ISSUE: **18/09/2024**  
DRAWING No: **2.100 -**

**DEMO LOWER GROUND FLOOR**