


AREA OF DEMOLITION

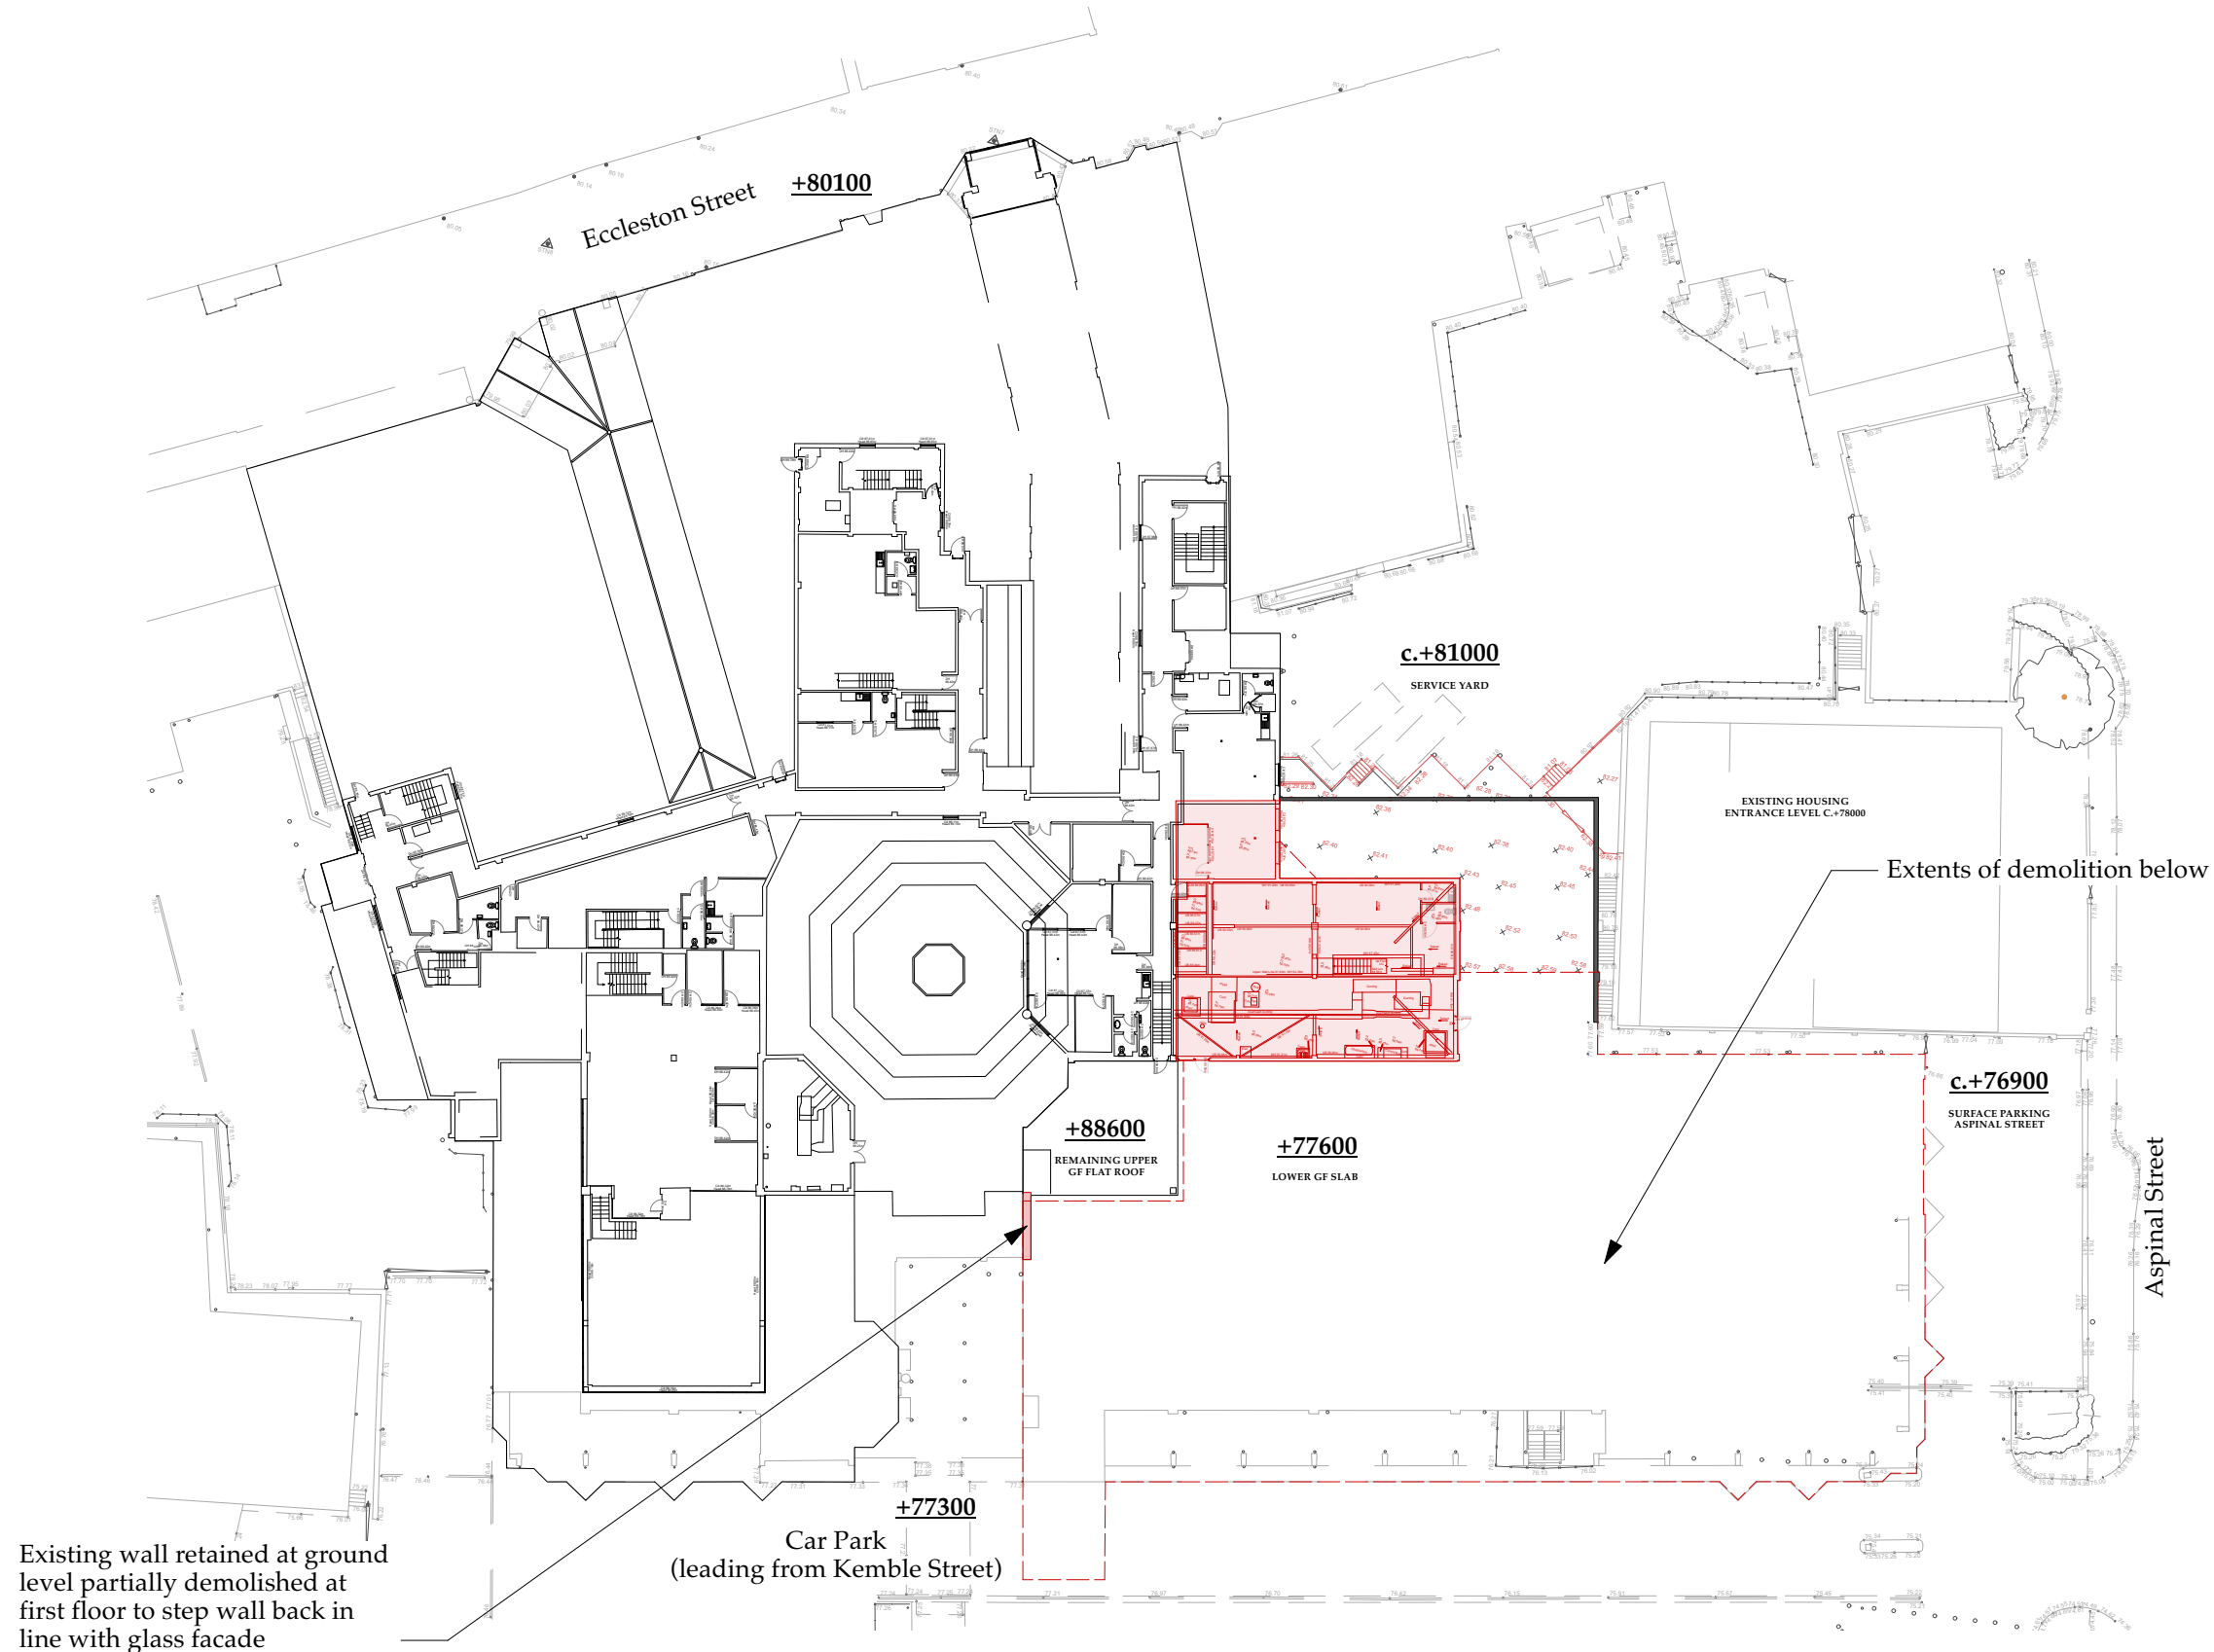

Rev. Date Drawn Checked Note

ARCHITECTURAL EMPORIUM Ltd
www.architectural-emporium.co.uk / mail@architectural-emporium.co.uk
87 Kempston St, Liverpool, L3 8HE / +44 (0)151 363 0000

JOB: **PRESCOT SUPERMARKET - 585**
STATUS: **PLANNING**
SCALE: **1:200 @ ISO A3**
FIRST ISSUE: **18/09/2024**
DRAWING No: **2.102 -**

DEMO FIRST FLOOR