

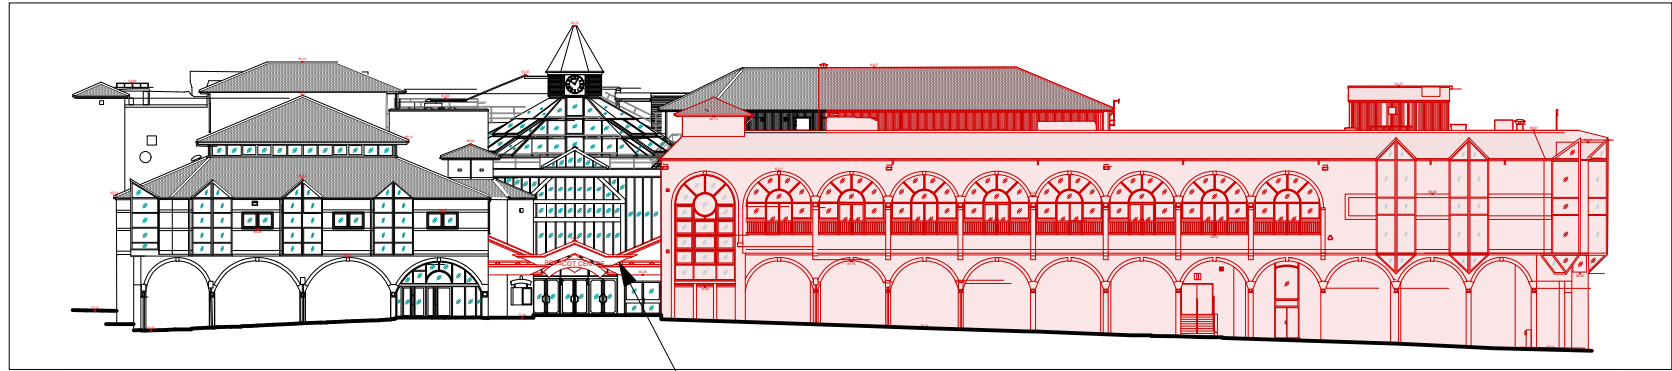


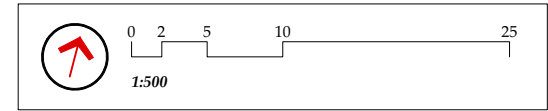

ELEVATION 1 - Car park leading from Kemble Street


Existing canopy
removed up to
entrance doors

Canopy over loading
bay demolished

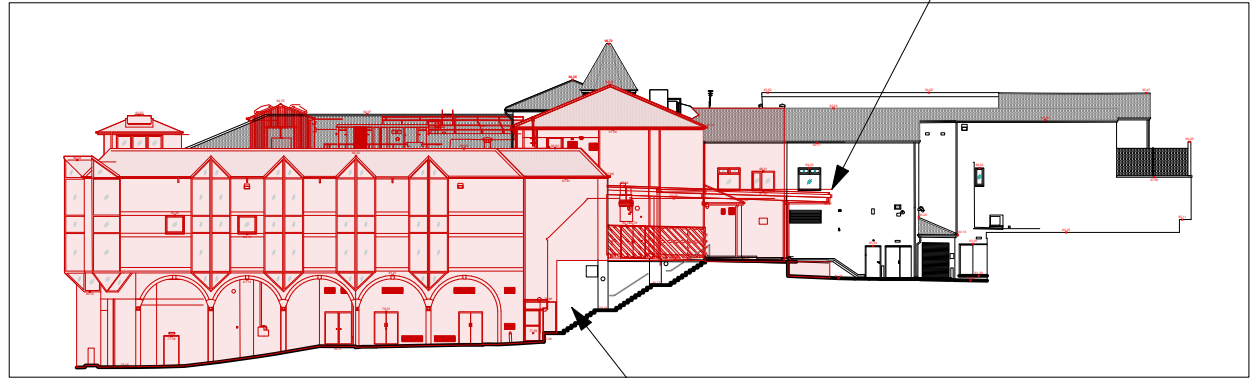

ELEVATION 2 - Aspal Street

Existing stair and enclosing wall retained
at height of loading bay (+82400) until
door reveal at bottom of staircase

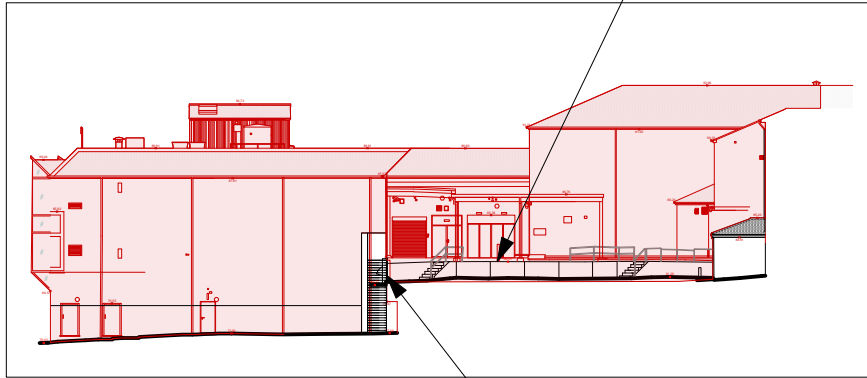


ELEVATION 3



Existing stair and
enclosing wall retained



ELEVATION 4 - Eccleston Street

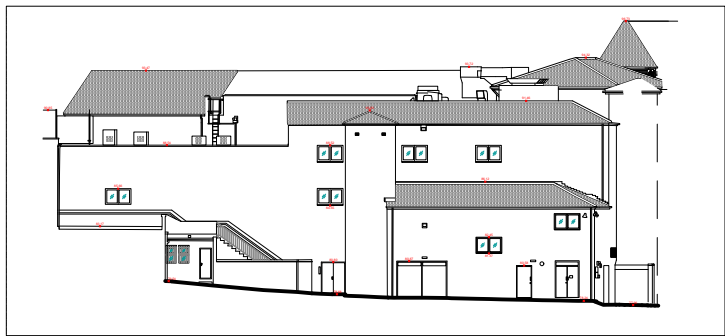

ELEVATION 5

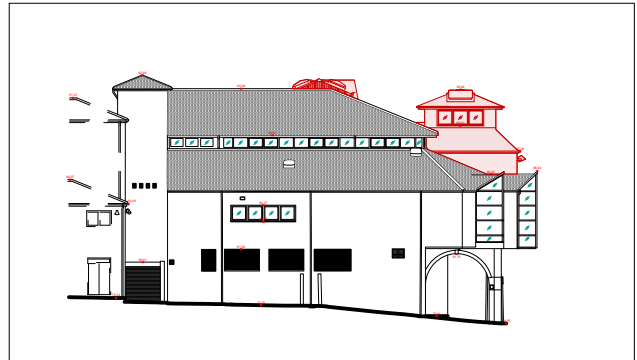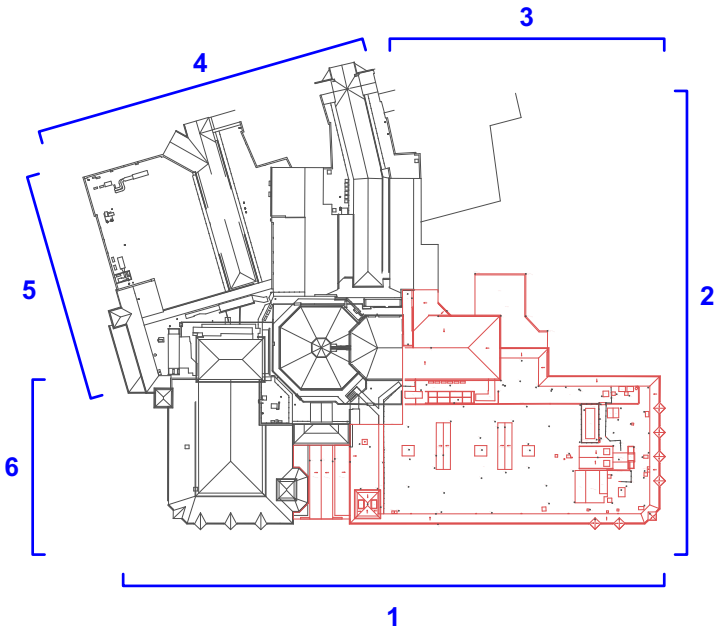

ELEVATION 6