



AREA OF DEMOLITION

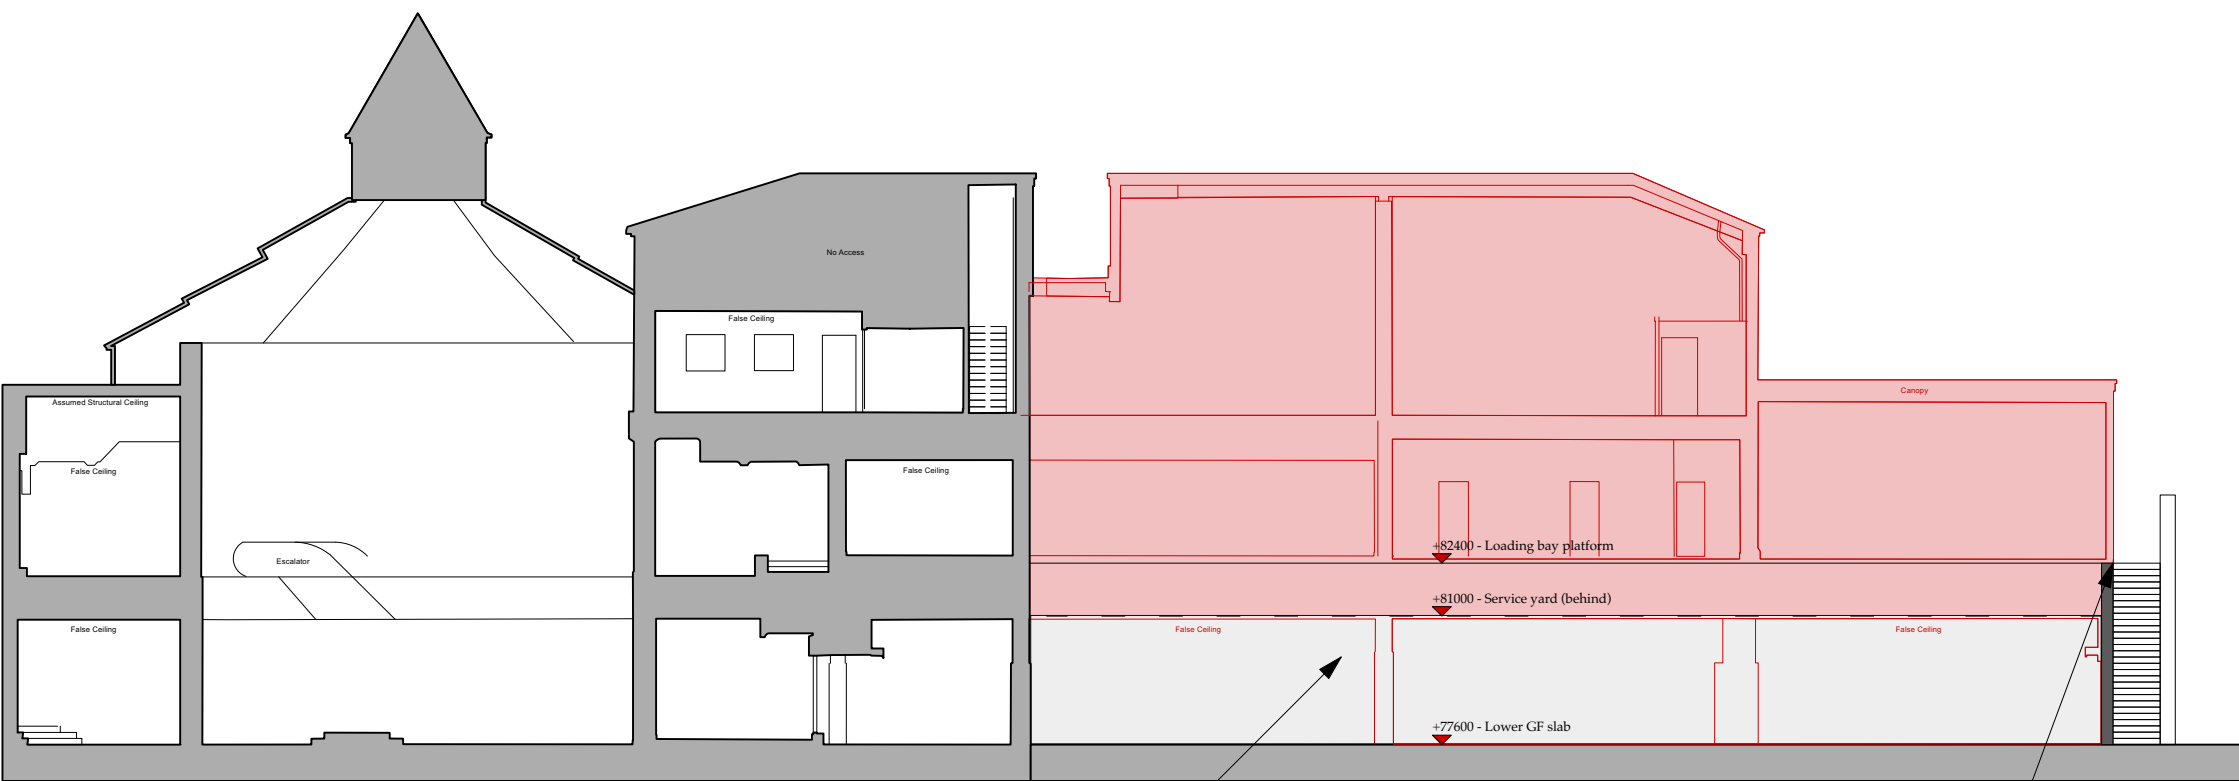


SECTION 1

Basement wall retained at height of service yard once loading bay removed (+81000)

Existing stair and enclosing wall retained at height of stair top landing (+82400) until door reveal at bottom of staircase

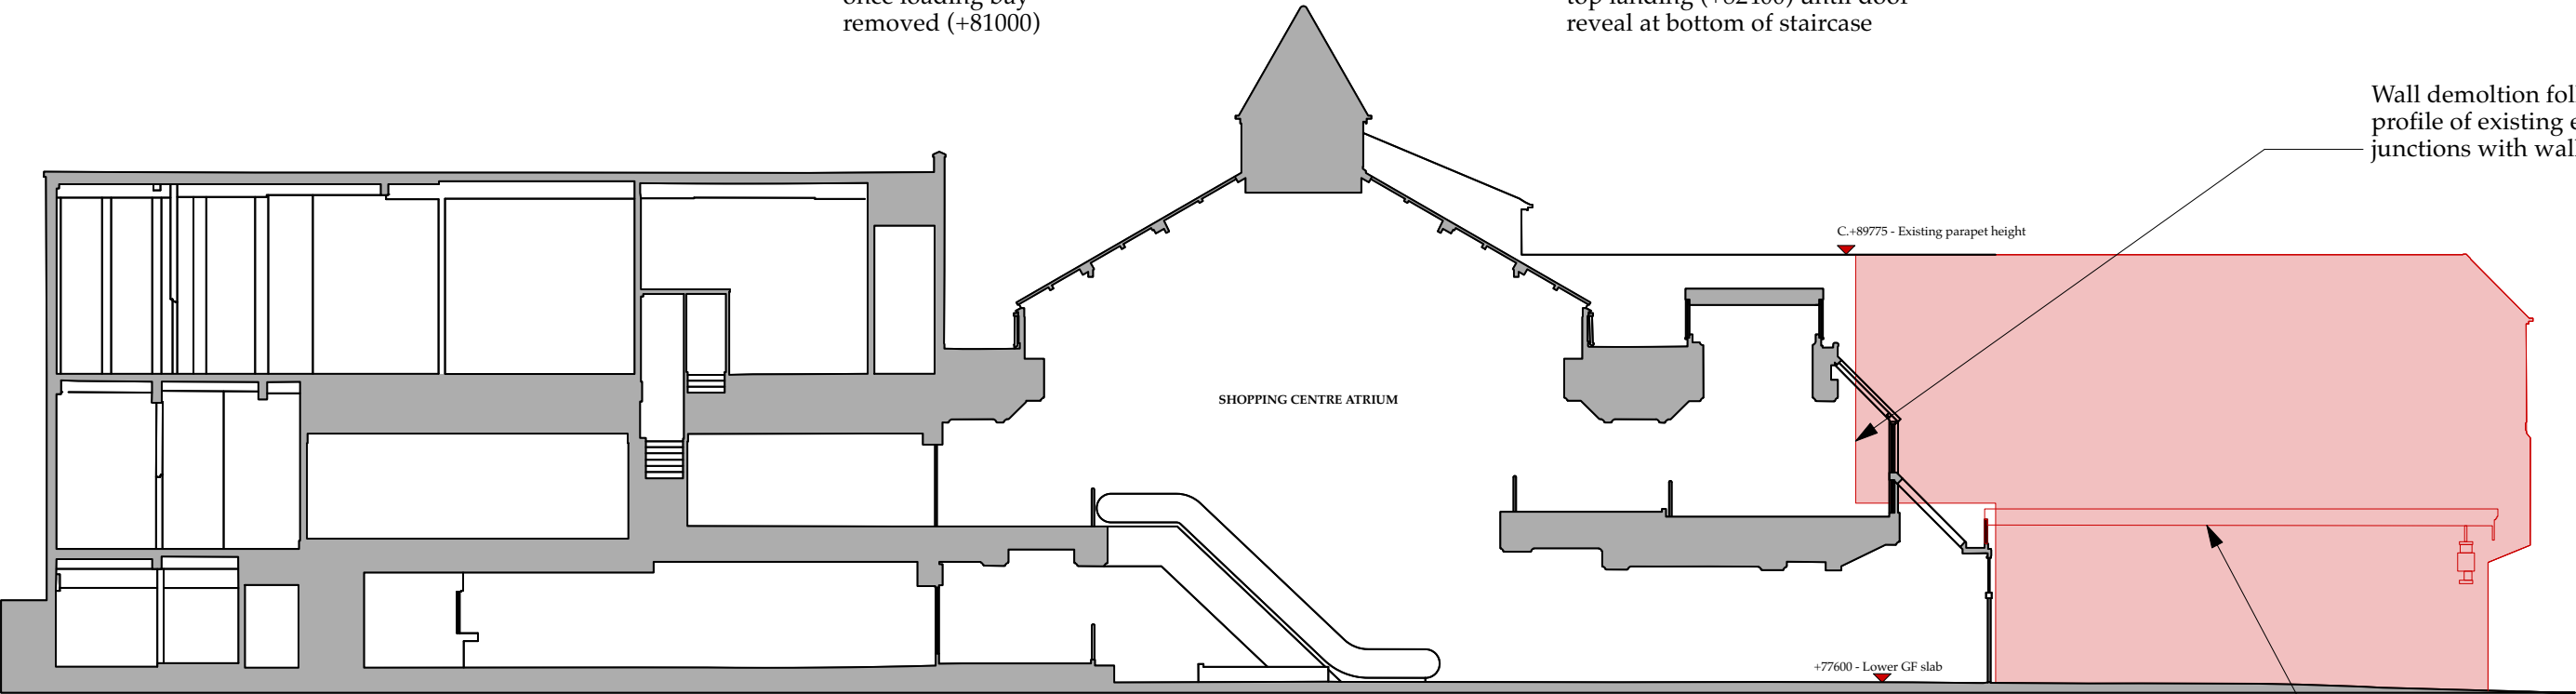

SECTION 2

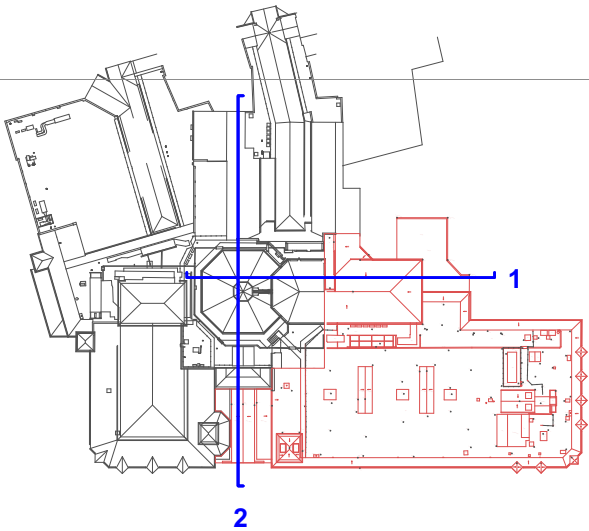

Rev.	Date	Drawn	Checked	Note
ARCHITECTURAL EMPORIUM Ltd www.architectural-emporium.co.uk / mail@architectural-emporium.co.uk 87 Kempston St, Liverpool, L3 8HE / +44 (0)151 363 0000				
JOB:		PRESCOT SUPERMARKET - 585		
STATUS:		PLANNING		
SCALE:		1:200 @ ISO A3		
FIRST ISSUE:		18/09/2024		
DRAWING No:		2.300 -		
DEMO SECTIONS 1 & 2				