

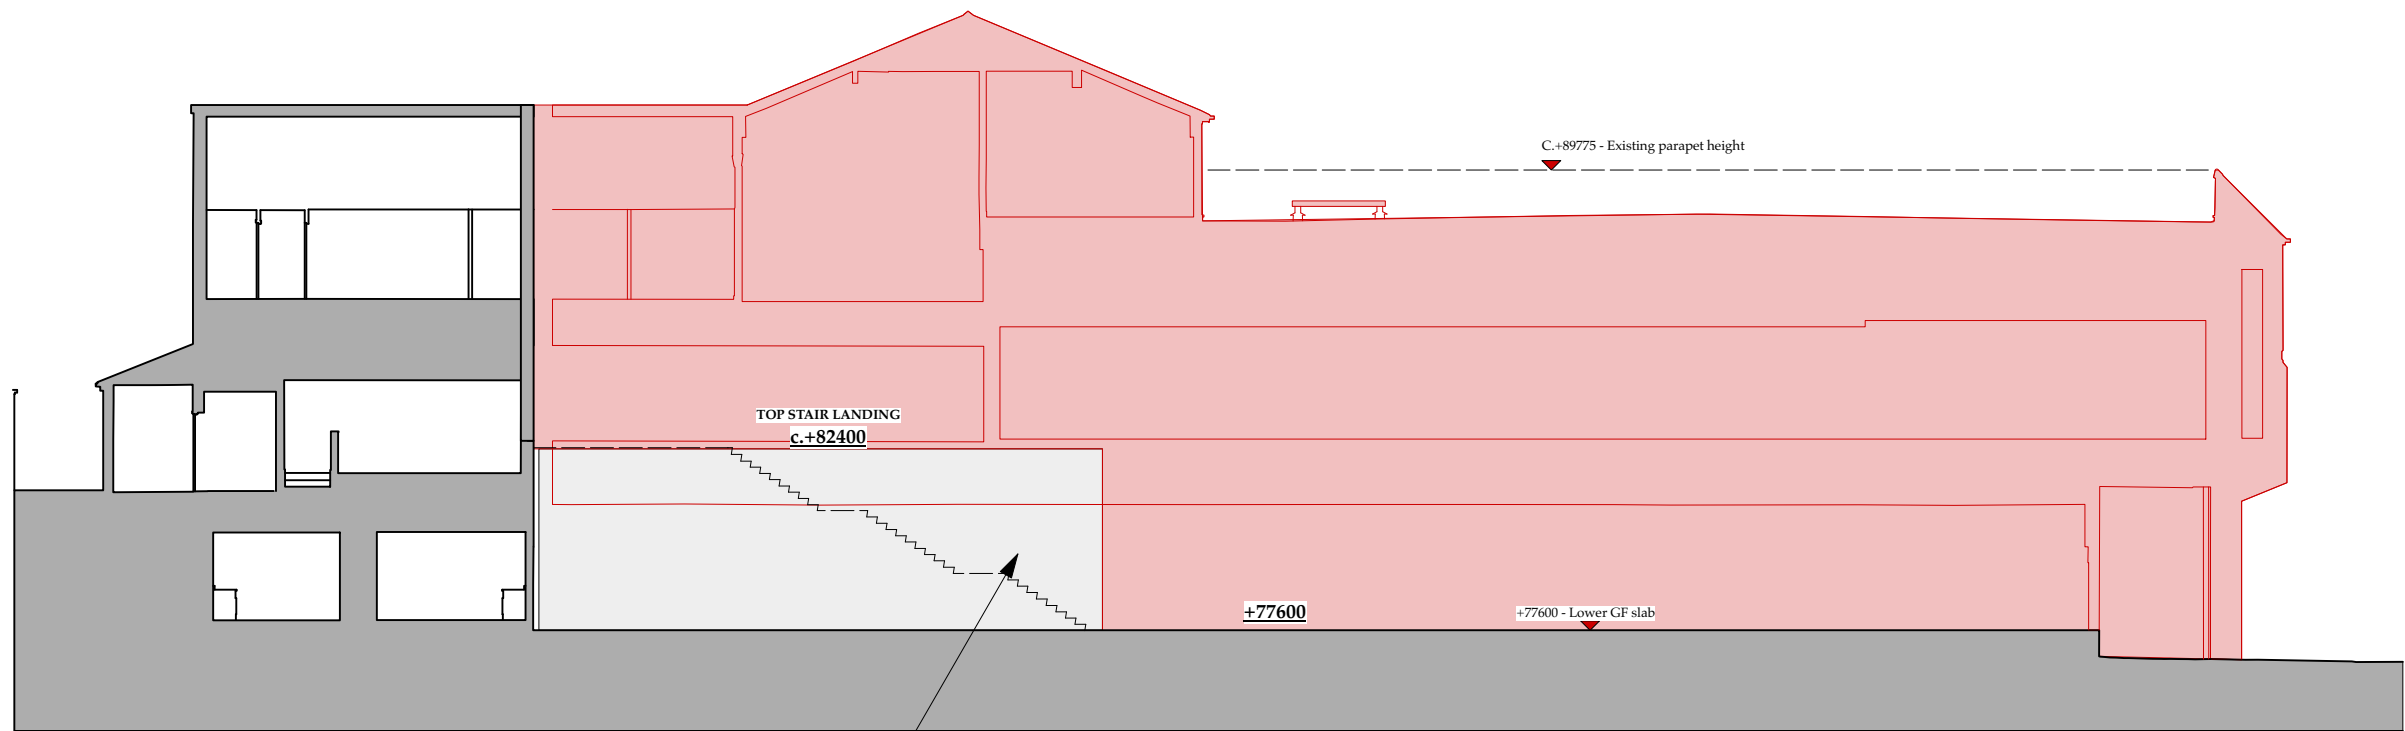


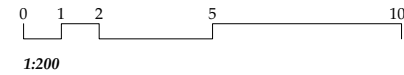

AREA OF DEMOLITION


SECTION 3

Existing stair and enclosing wall retained
at height of stair top landing (+82400)
until door reveal at bottom of staircase

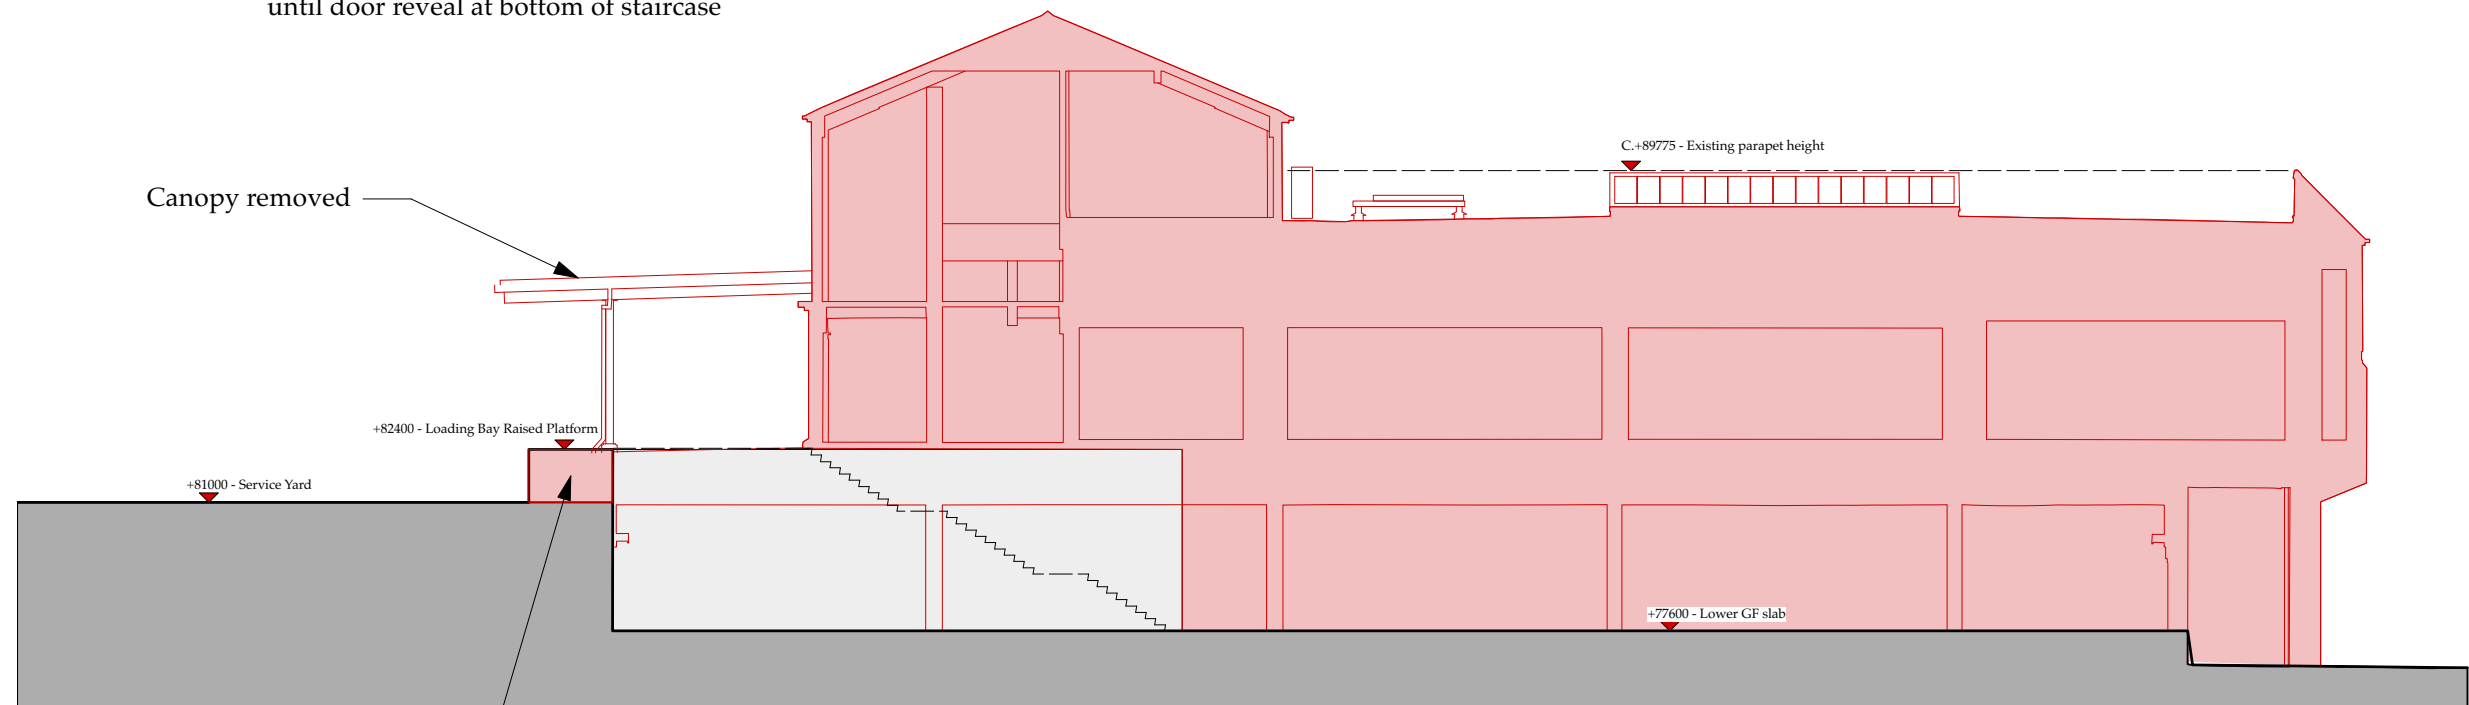

SECTION 4

Loading platform
demolished to level
of service yard

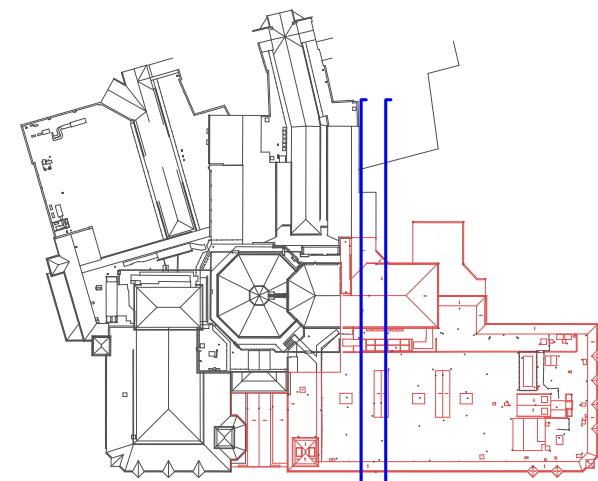

3 4

Rev. Date Drawn Checked Note



ARCHITECTURAL EMPORIUM Ltd
www.architectural-emporium.co.uk / mail@architectural-emporium.co.uk
87 Kempston St, Liverpool, L3 8HE / +44 (0)151 363 0000

JOB: **PRESCOT SUPERMARKET - 585**
STATUS: **PLANNING**
SCALE: **1:200 @ ISO A3**
FIRST ISSUE: **18/09/2024**
DRAWING No: **2.301 -**

DEMO SECTIONS 3 & 4