



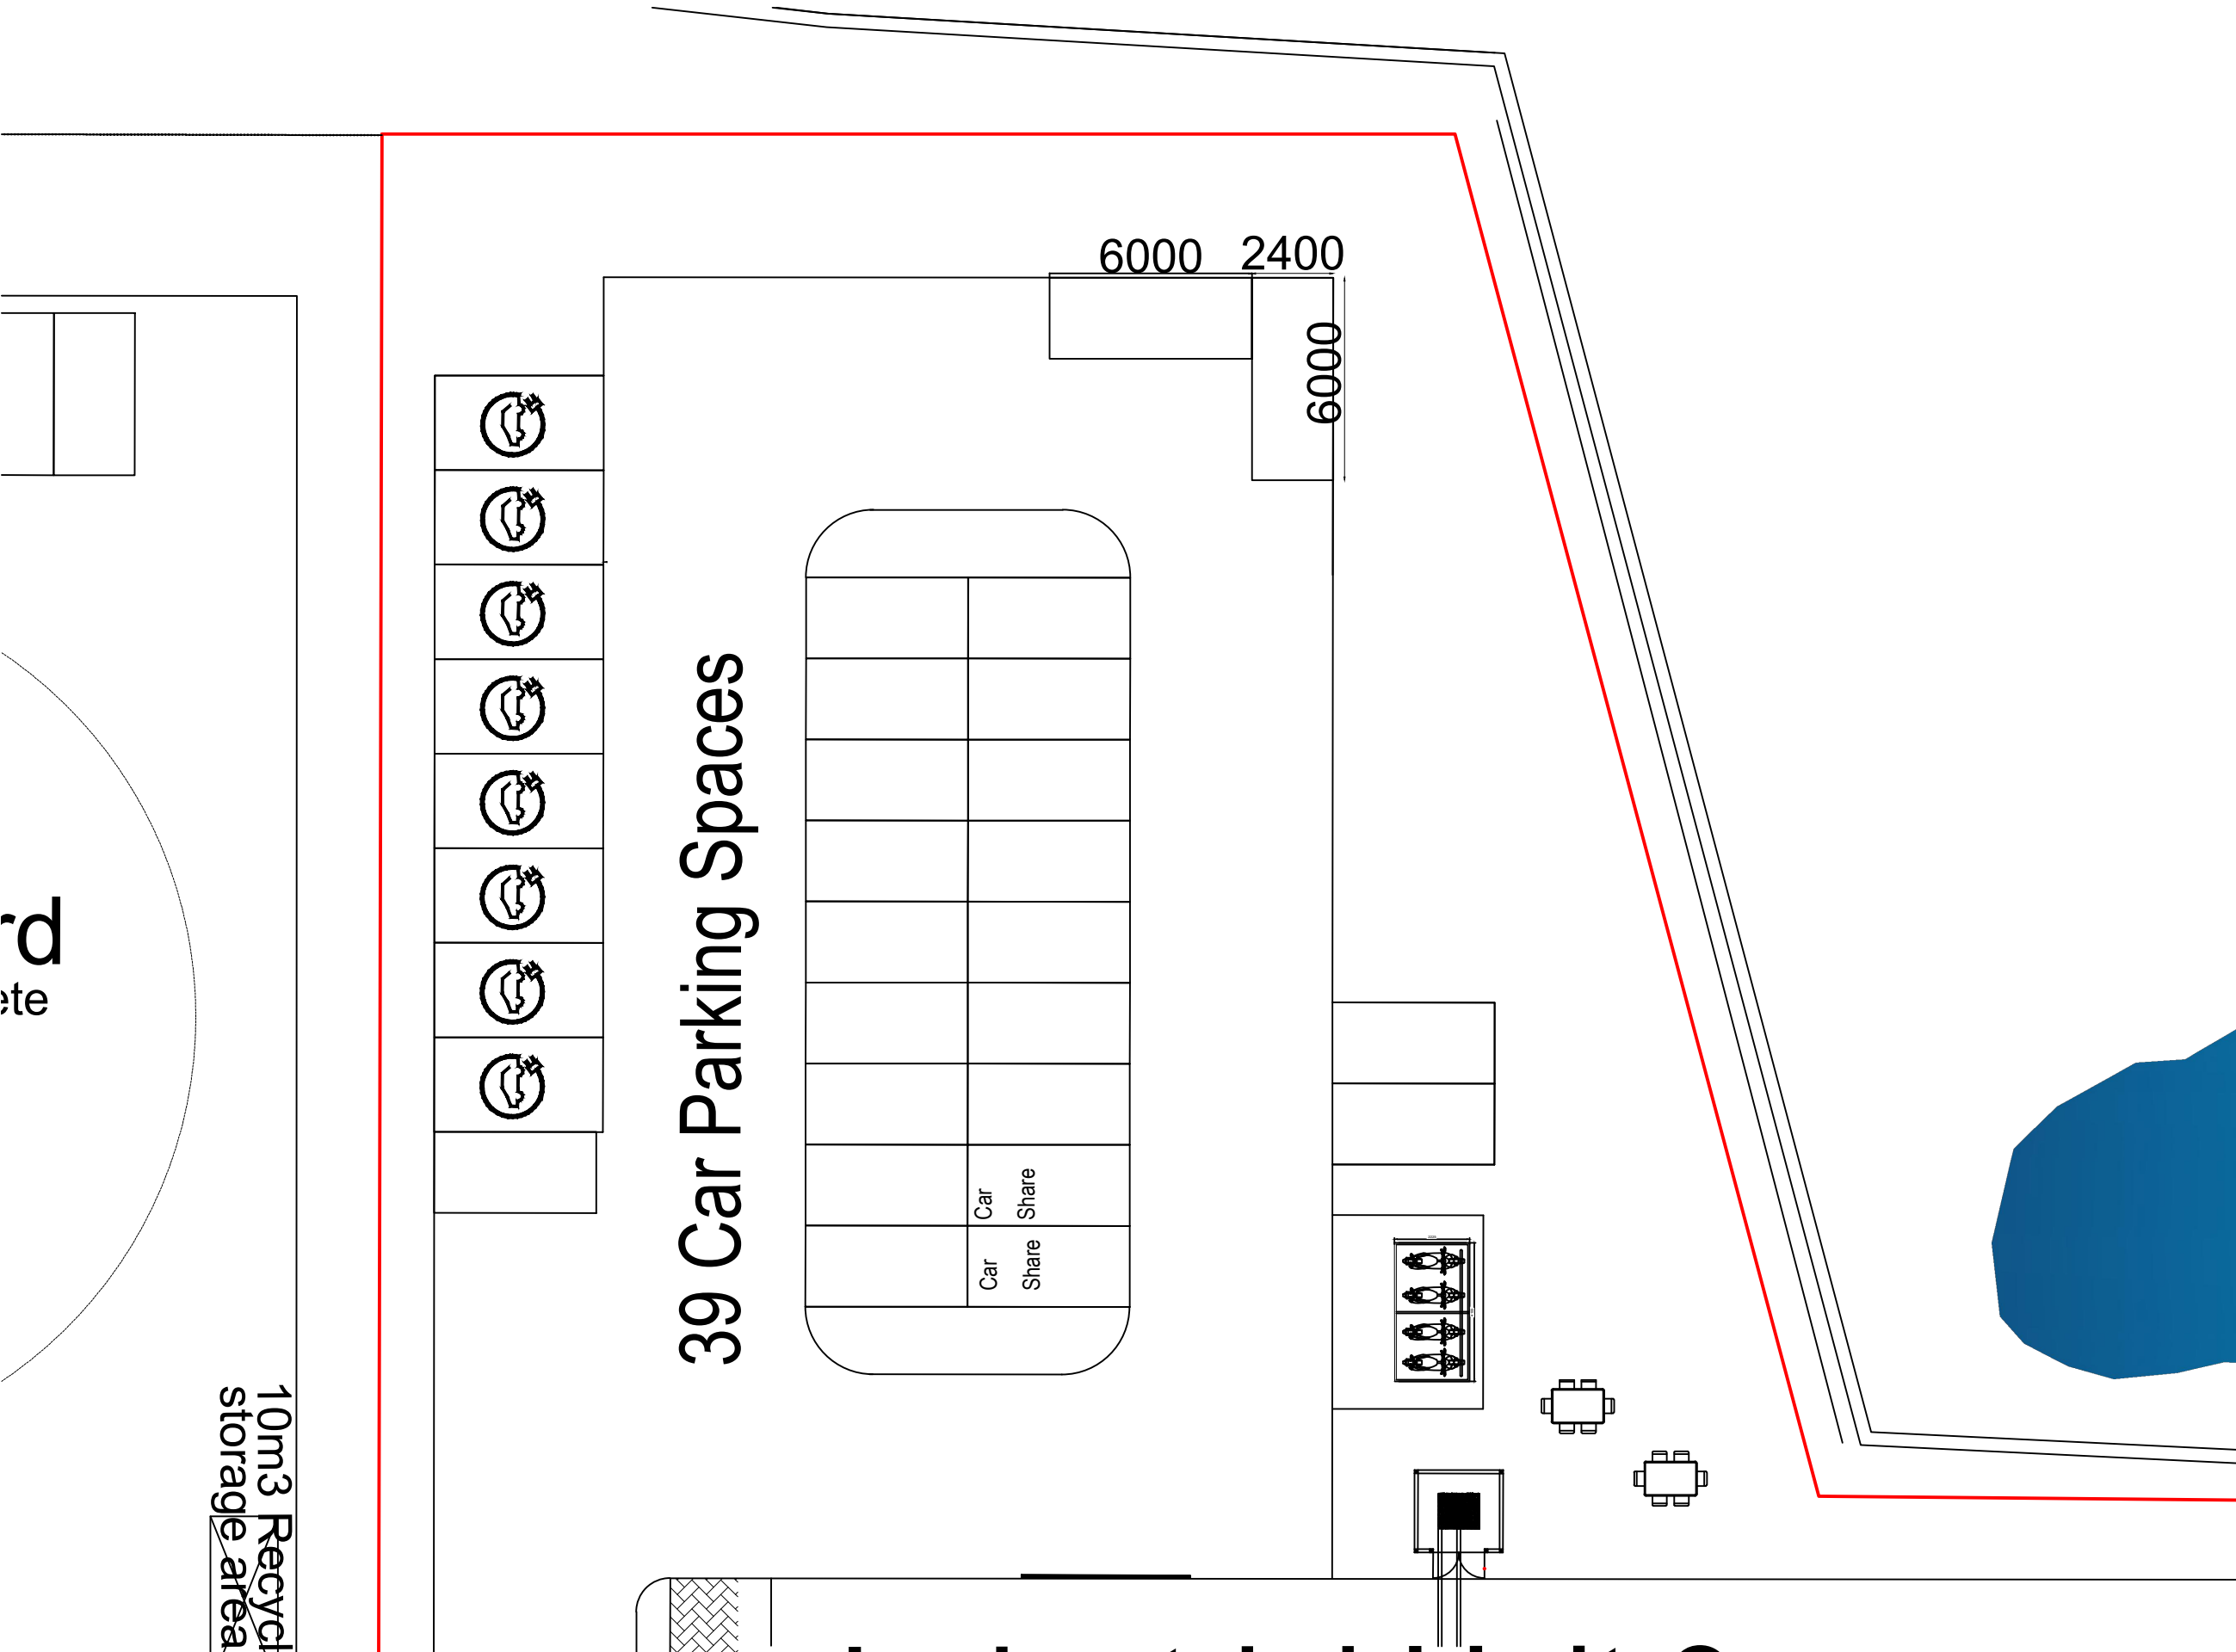

Plan
Scale 1:200

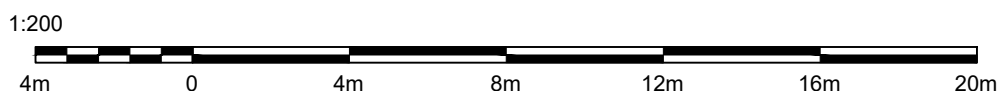

01		
Rev.	Amendment	Date



BUILDING CONSULTANCY
Apex Plaza, Forbury Rd, Reading RG1 1AX

T 0118 909 7400

info@vailwilliams.com www.vailwilliams.com

Client:
RelyOn UK Limited

Location:
**Unit 3 Earlsfield Park
Knowsley**

Project:
P24-2766

Drawing Title:
Proposed Container Installation

Date: Feb 2025	Scale: As Shown @ A3	Drawn: TP
--------------------------	--------------------------------	---------------------

Drawing No: P24-2766-P-3EP-200	Revision: S 01
--	--------------------------