



©Crown Copyright. Produced by HM Land Registry. Reproduction in whole or in part is prohibited without the prior written permission of Ordnance Survey. Licence Number 100026316

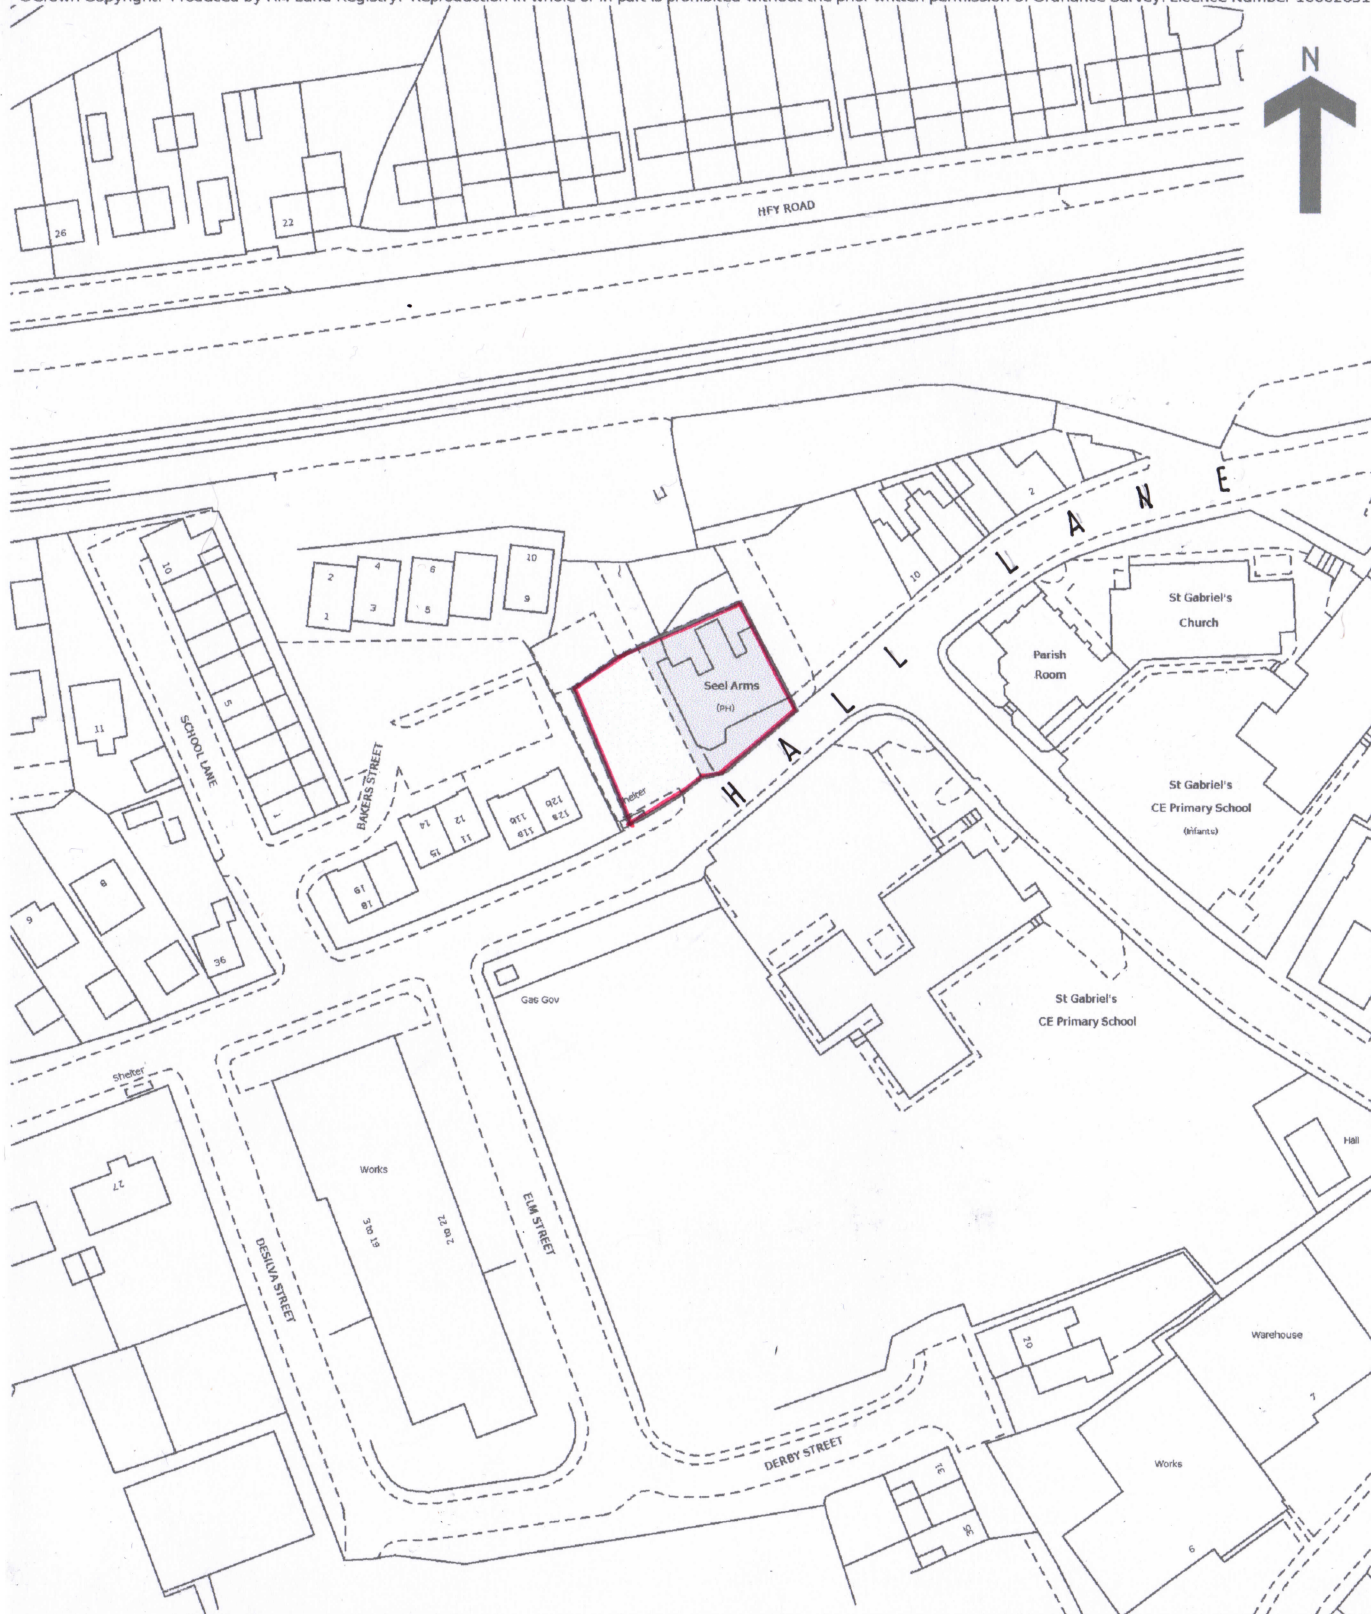

Seel Arms

22 Hall Lane

Huyton

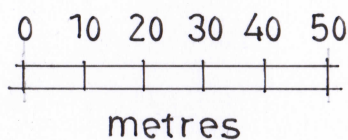

Site Location Plan

Scale 1:1250