


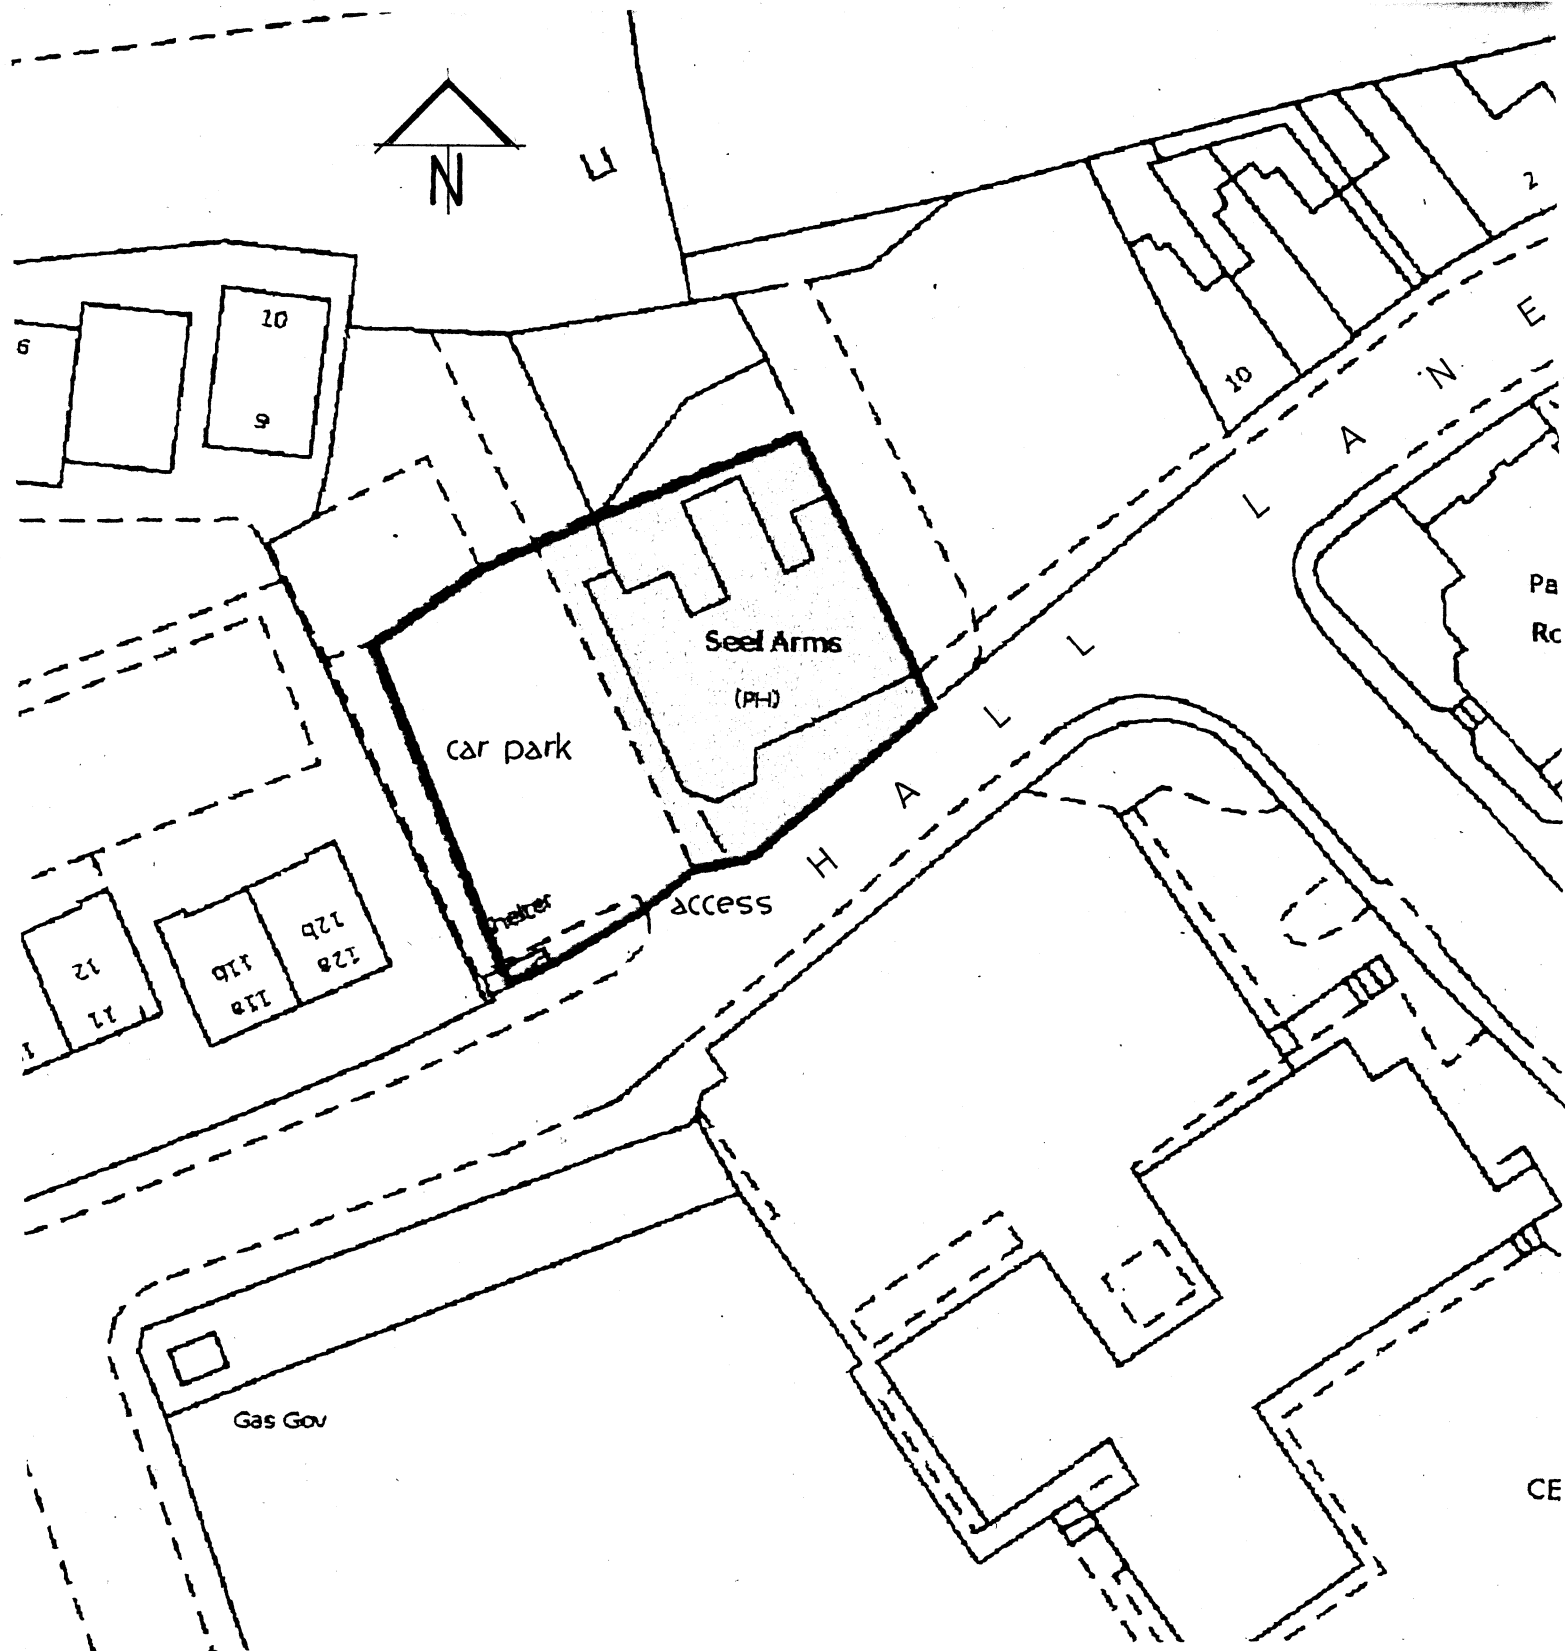


Seel Arms

22 Hall Lane

Huyton

Site Block Plan

Scale 1:500

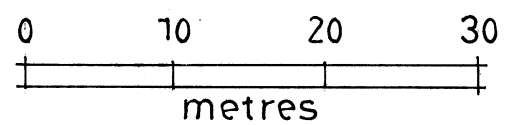

Note: Original and Existing Plan (No Change)